LOCATION SURVEY PLAN

Recorded in Clay County, Missouri
Date and Time: 02/26/2010 at 02:13:14 PM
Instrument Number: 2010006087
Book: H Page: 4
Instrument Type: SURV
Page Count: 3
Record by Fee: $185.00 S
G-Grid: STATE OF MISSOURI (HWY & TRNS)
G-Title: STATE OF MISSOURI (HWY & TRNS)
Robert T. Sayler, Recorder

IN THE NORTH
HALF OF THE NORTHEAST QUARTER OF SECTION 35 AND THE
NORTHWEST QUARTER OF THE NORTHWEST QUARTER OF SECTION 36,
TOWNSHIP 53 NORTH, RANGE 31 WEST IN THE CITY OF KEARNEY,
CLAY COUNTY, MISSOURI.

NO.	BEARING	LENGTH
L1	S 60° 12' 05" E	57.72
L2	S 81° 15' 46" E	258.12
L3	N 89° 49' 20" E	125.00
L4	S 48° 11' 26" E	67.27
L5	N 67° 12' 08" E	65.00
L10	S 00° 07' 31" W	21.09
L11	S 89° 48' 24" W	285.78
L12	N 00° 04' 51" E	21.18'
L13	S 00° 07' 31" W	21.01'
L14	S 89° 49' 20" W	0.32'

LEGEND
● = SET 1/2" IRON BAR W/2" ALUMINUM CAP STAMPED LS # 2608
NOTE: PERMANENT EASEMENT NOT SET

SCALE IN FEET
0 50 100 150

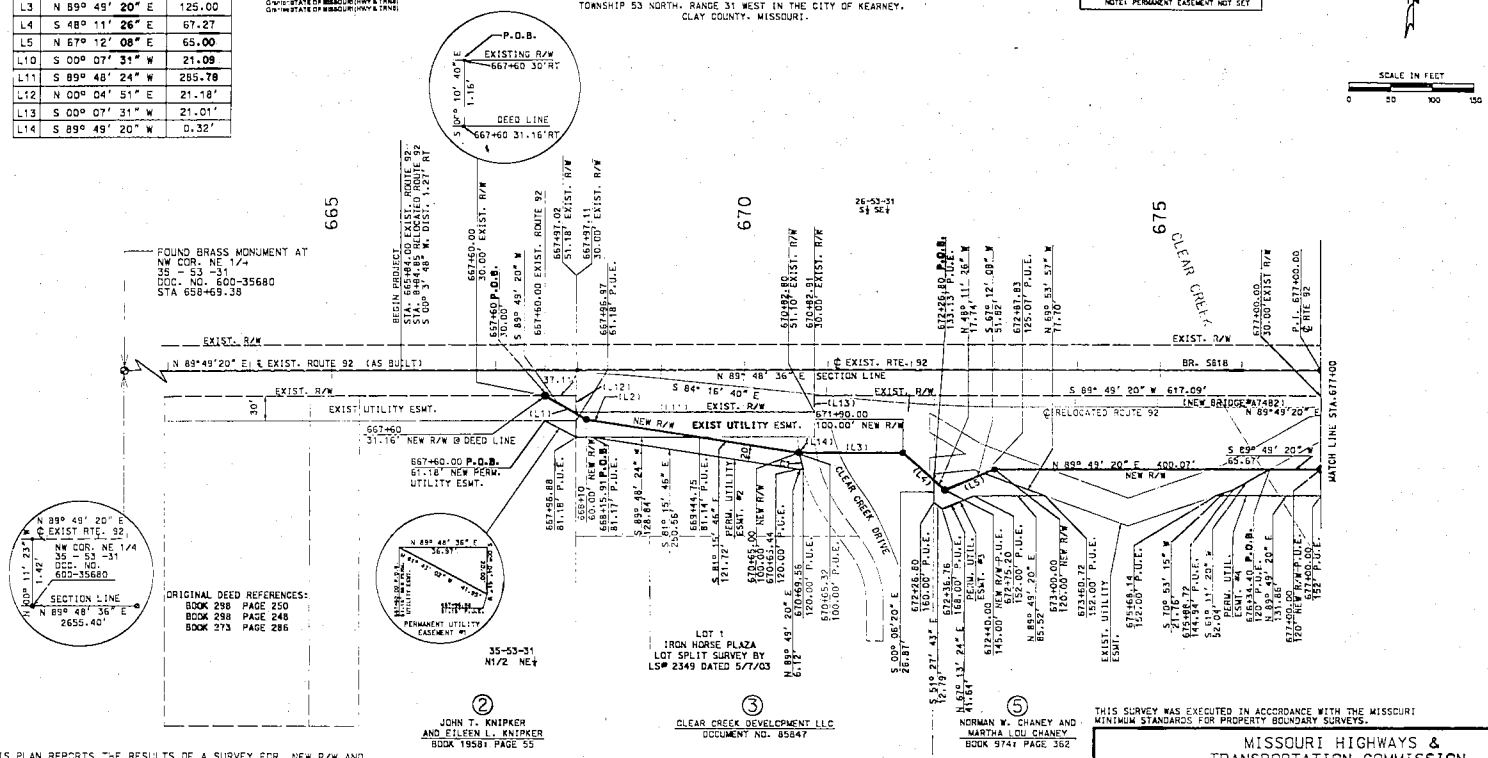

THIS PLAN REPORTS THE RESULTS OF A SURVEY FOR NEW R/W AND EASEMENTS SOUTH OF EXISTING ROUTE 92 BETWEEN STATION 665+84 AND 686+05.18 FOR BRIDGE NO. A7482 AND RELOCATED ROUTE 92

BASIS OF BEARING: MISSOURI STATE PLANE - MISSOURI WESTERN ZONE

CLASSIFICATION OF SURVEY - COMMERCIAL

DATE OF SURVEY:

SURVEY REQUESTED BY: MISSOURI HIGHWAY AND TRANSPORTATION COMMSSION

SURVEY AND PLAT BY THE MISSOURI DEPARTMENT OF TRANSPORTATION

CURVE DATA C1:

DELTA = 5°42'32"
DEGREE = 27°54'40"
LENGTH = 20.45'
RADIUS = 205.28'
LONG CHORD = 20.45'
CHORD BEARING = N12°09'50"W

THIS SURVEY WAS EXECUTED IN ACCORDANCE WITH THE MISSOURI MINIMUM STANDARDS FOR PROPERTY BOUNDARY SURVEYS.

MISSOURI HIGHWAYS & TRANSPORTATION COMMISSION

SURVEY OF HIGHWAY RIGHT OF WAY

SHEET	SECTION		TOWNSHIP	RANGE	COUNTY	ROUTE
1 OF 3	26	25	53	31	CLAY	92
	35	36				

Location

MISSOURI DEPARTMENT OF TRANSPORTATION
DISTRICT 4 DESIGN
600 NE COLBERN ROAD
LEE'S SUMMIT, MO 64086
888-275-6636

JOB NO.	DRAWN BY	SCALE	DOC. NO.	DATE
J4P1163	NATHAN JULIANA	50	53	2/17/10

THOMAS CLAY GREGG
LS # 2608

locations4etch1.dgn

IF A SEAL IS PRESENT ON THIS SHEET IT HAS BEEN ELECTRONICALLY SEALED AND DATED.