10-304-01-001 on 10-816

FINAL PLAT OF
TRAILS OF BRENTWOOD SECOND PLAT
NE 1/4, SEC. 34 – Township 52 North – Range 32 West
KANSAS CITY, CLAY COUNTY, MISSOURI

Date and Time: 02/08/2011 at 10:58:51 AM
Instrument Number: 2011004658
Book: H Page: 18
Instrument Type: PL
Page Count: 3
Recording Fee: $115.00 B
Grantor TROPHY HOMES INC
Grantee TRAILS OF BRENTWOOD SECOND PLAT
Jay Lawson, Recorder

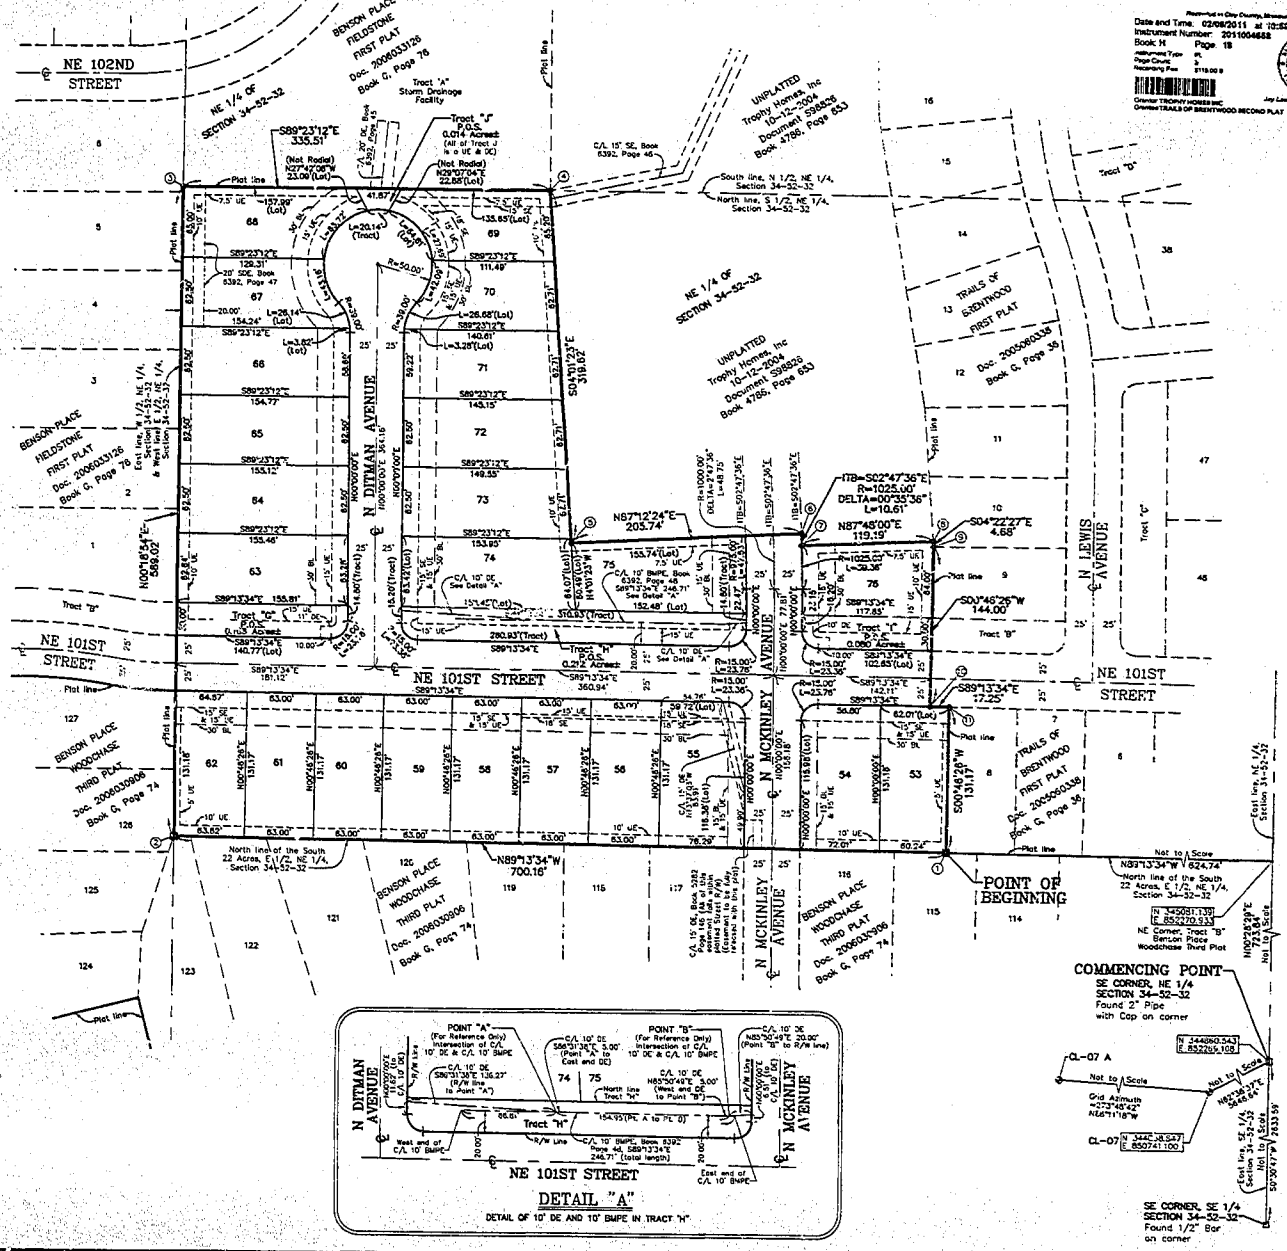

SCALE
0' 50' 100'
1"=50'

LEGEND

EASEMENTS

- DE Storm Drainage Easement
- SE Sanitary Sewer Easement
- UE Utility Easement
- SDE Surface Drainage Easement
- BMPE Conveyance of Easement for Best Management Practices
- T.B.R. to be released with this plat

SETBACKS

- BL Building Setback Line

MISC.

- R Radius
- L Arc Distance
- DELTA Delta / Central Angle
- ITB Initial Tangent Bearing
- C/L Centerline
- R/W Right of Way
- P.O.S. Private Open Space
- ① Denotes State Plane Coordinate. See Sheet 2 of 2 for list

SURVEY MARKERS

- ◆ Mo. DNR Survey Monument
- ◻ Found Section Corner (Monumentation as noted)
- ○ Found Property Corner (Monumentation as noted)
- ■ Set 5/8" Iron Rebar with luminum Cap to be set upon completion of construction
- ● Set 1/2" Iron Bar with Plastic cap to be set upon completion of construction. (1/2" Bars with caps will also be set on all Lot and Tract corners)

NOTE: All lot lines are radial to Street Right of Way lines unless noted hereon as (Not Radial)

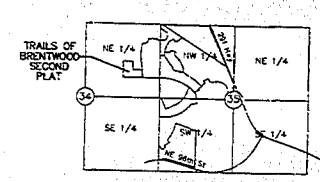

LOCATION MAP
Sec. 34 & 35, Twp. 52 N., Rge. 32 W.
No Scale

This plat and survey of "TRAILS OF BRENTWOOD SECOND PLAT" was executed by Lutjen, Inc., 1301 Burlington, #100, North Kansas City, Missouri 64116.

I HEREBY CERTIFY that the Plat of "TRAILS OF BRENTWOOD SECOND PLAT" subdivision is based on an actual survey made by me or under my direct supervision and that said survey meets or exceeds the current Missouri Minimum Standards for Property Boundary Surveys as established by the Missouri Board for Architects, Professional Engineers, Professional Surveyors and Landscape Architects and the Missouri Department of Natural Resources. I further certify that I have complied with all statues, ordinances, and regulations governing the practice of surveying and plotting of subdivisions to the best of my professional knowledge and belief.

STATE OF MISSOURI JASON S. ROUDEBUSH NUMBER PLS-2002014092 PROFESSIONAL LAND SURVEYOR

JASON S. ROUDEBUSH, PLS MO#2002014092

January 4 2011
DATE

Date of Survey: 10-22-2009 (Bal)	
Revised: 9-1-2010 (Bal) per City Comments	
Revised: 10-08-2010 (Bal) Misc touch ups	
Revised: 10-21-2010 (Bal) per City Comments	
Revised: 1-02-2011 (Bal) revised dates	
Surveyed By:	KP
Reviewed By:	JSR
Drafted By:	RAL
Lutjen No. 00143-01	

LUTJEN
1301 Burlington, #100
North Kansas City, MO 64116
816.587.4220
816.587.1350 fax
www.lutjen.com
surveying
planning
engineering
landscape architecture

Sheet No. 1 of 2

Location: L:\Projects\00144-02\Plans\Plat\PLT-00143-Trails of Brentwood Second Plat.dwg

Y1103740