Clay County, Missouri
Land Survey Document

CERTIFICATE OF SURVEY

THIS CERTIFIES: That we have on this 17th Day of December, 1970, made a survey of this property described below, the results being as shown on this plat.

DESCRIPTION: All that part of the Southwest Quarter of the Northeast Quarter of Section 9, Township 50, Range 32, in Clay County, Missouri, described as follows: Beginning at the Southwest corner of said quarter quarter; thence North 0°33'39" East along the west line of said quarter quarter a distance of 1309.98 feet to the northwest corner thereof; thence South 89°21'01" East along the north line of said quarter quarter a distance of 1298.74 feet to the northeast corner thereof; thence South 0°28'20" West along the east line of said quarter quarter a distance of 1025.06 feet to a point in the northwesterly right-of-way line of Interstate Highway #435; thence South 49°25'29" West along said right-of-way line a distance of 431.11 feet to a point in the south line of said quarter quarter; thence North 89°23'55" West along said south line a distance of 975.63 feet to the point of beginning.

SURVEYED FOR: Morgan Maxfield.

BY: Harvey G. Evans
EVANS, INC.

JOB ORDER No. 5-70-262
DEC. 17, 1970

Rel C50609
DT C40813-4
TR 9

FILE → SEC. 3-50-32

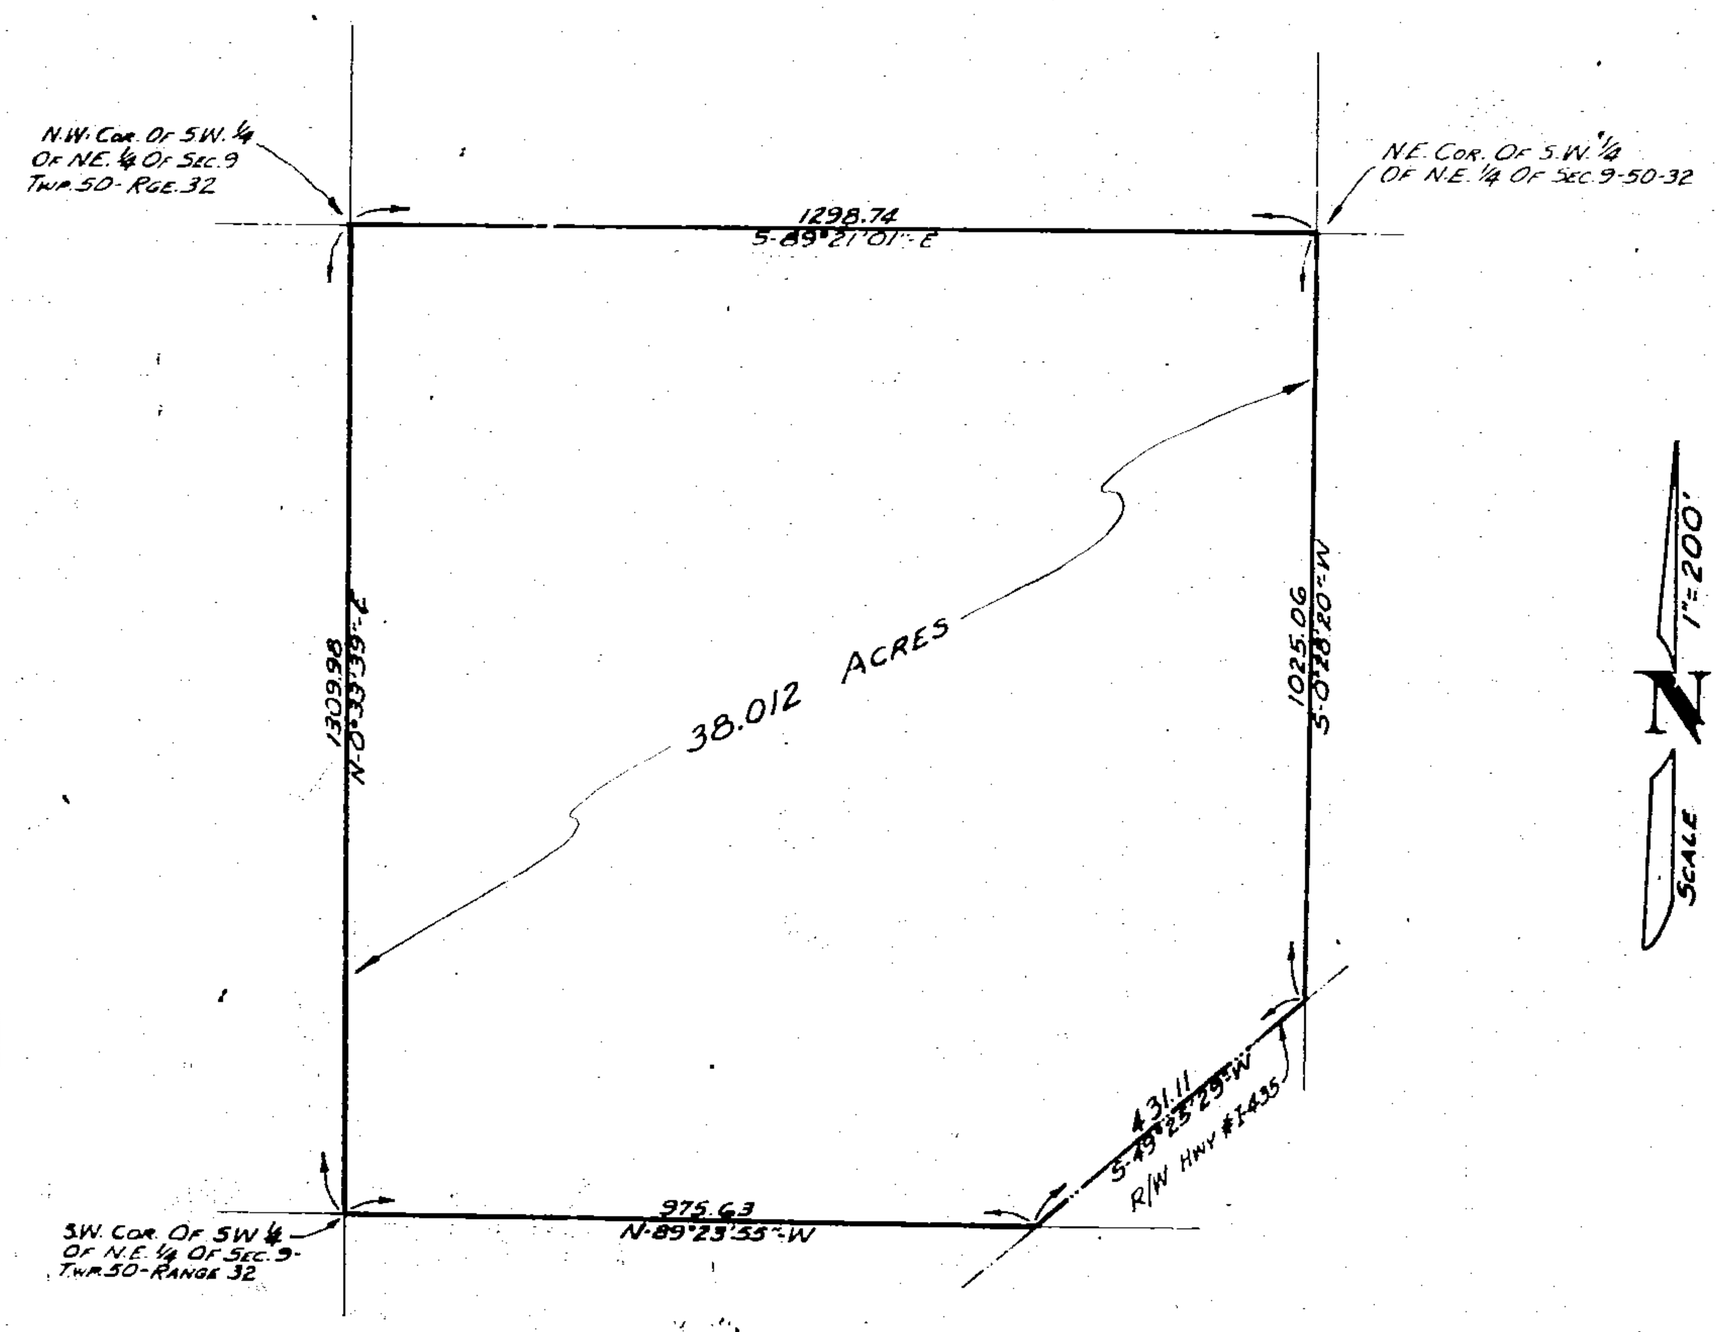

651 Series
6/7/02 DM

H.G.E.

http://www.ClayCoGov.com