Clay County, Missouri
Land Survey Document

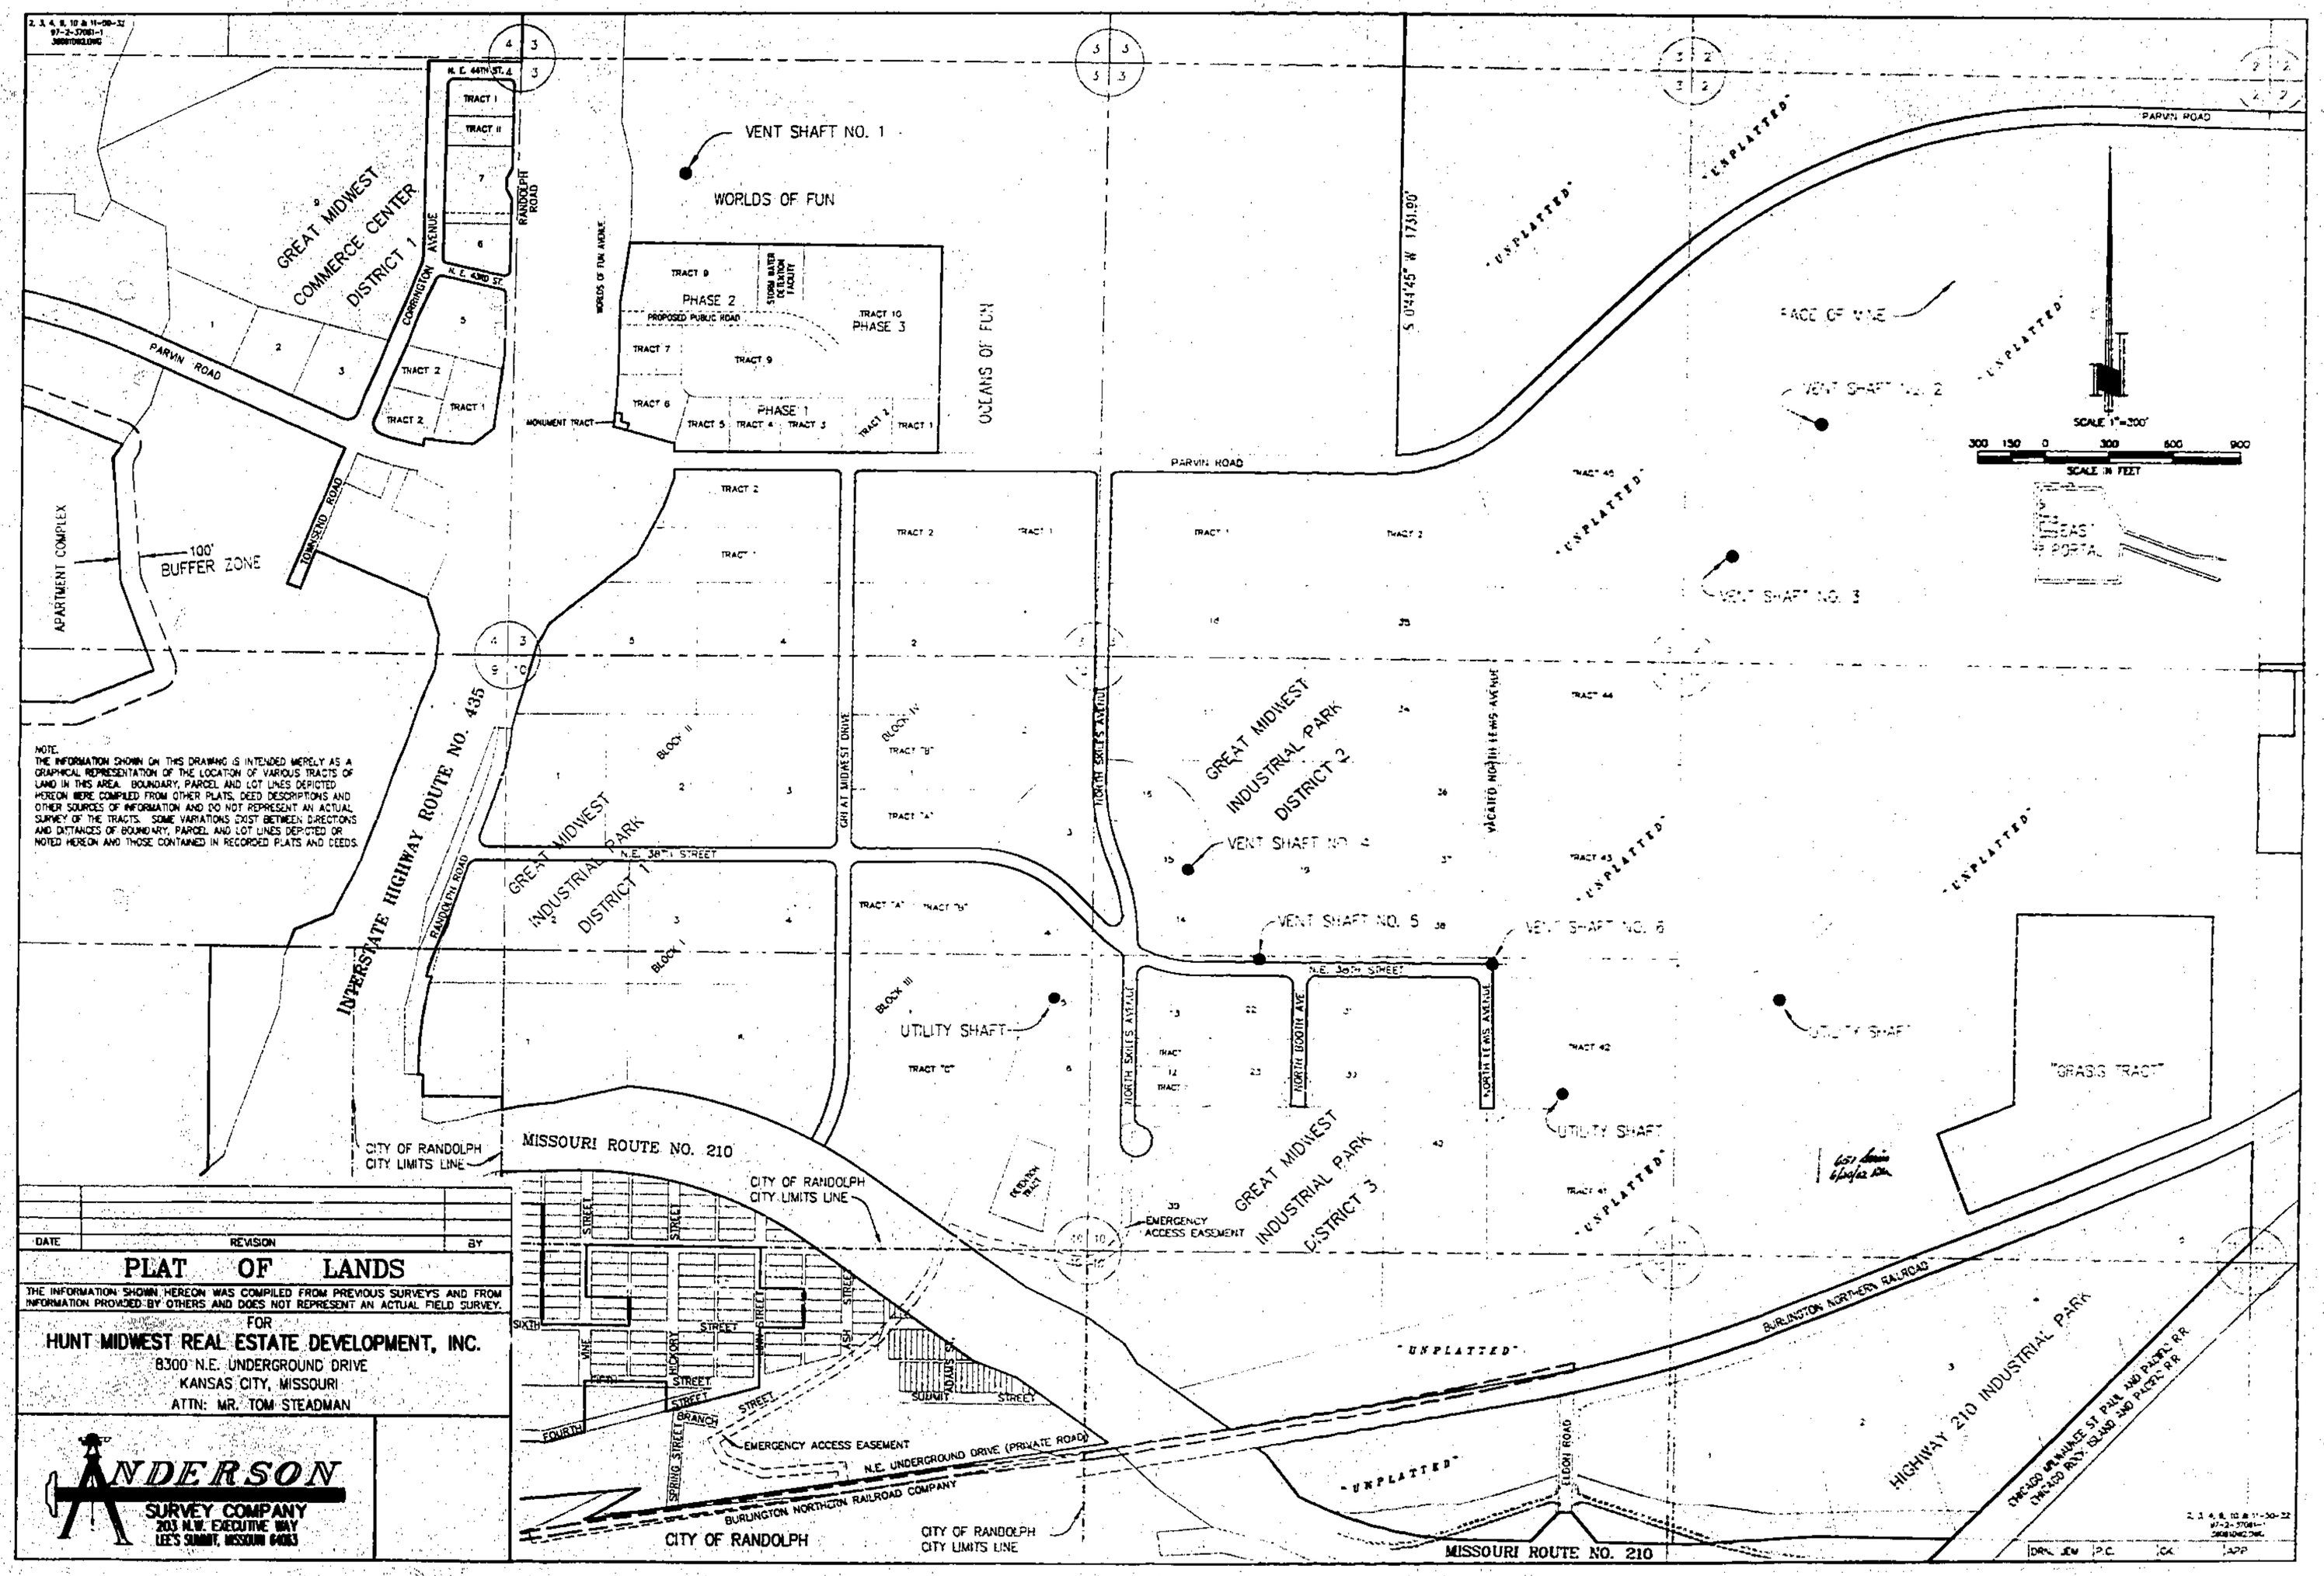

NOTE.
THE INFORMATION SHOWN ON THIS DRAWING IS INTENDED MERELY AS A GRAPHICAL REPRESENTATION OF THE LOCATION OF VARIOUS TRACTS OF LAND IN THIS AREA. BOUNDARY, PARCEL AND LOT LINES DEPICTED HEREON WERE COMPILED FROM OTHER PLATS, DEED DESCRIPTIONS AND OTHER SOURCES OF INFORMATION AND DO NOT REPRESENT AN ACTUAL SURVEY OF THE TRACTS. SOME VARIATIONS EXIST BETWEEN DIRECTIONS AND DISTANCES OF BOUNDARY, PARCEL AND LOT LINES DEPICTED OR NOTED HEREON AND THOSE CONTAINED IN RECORDED PLATS AND DEEDS.

DATE	REVISION	BY

PLAT OF LANDS

THE INFORMATION SHOWN HEREON WAS COMPILED FROM PREVIOUS SURVEYS AND FROM INFORMATION PROVIDED BY OTHERS AND DOES NOT REPRESENT AN ACTUAL FIELD SURVEY.

FOR
HUNT MIDWEST REAL ESTATE DEVELOPMENT, INC.
8300 N.E. UNDERGROUND DRIVE
KANSAS CITY, MISSOURI
ATTN: MR. TOM STEADMAN

ANDERSON
SURVEY COMPANY
203 N.W. EXECUTIVE WAY
LEE'S SUMMIT, MISSOURI 64063

http://www.ClayCoGov.com