Clay County, Missouri
Land Survey Document

27-53-33
23022

PLAT OF SURVEY

See Sheet 2 of 2 for Certificate of Survey and descriptions.

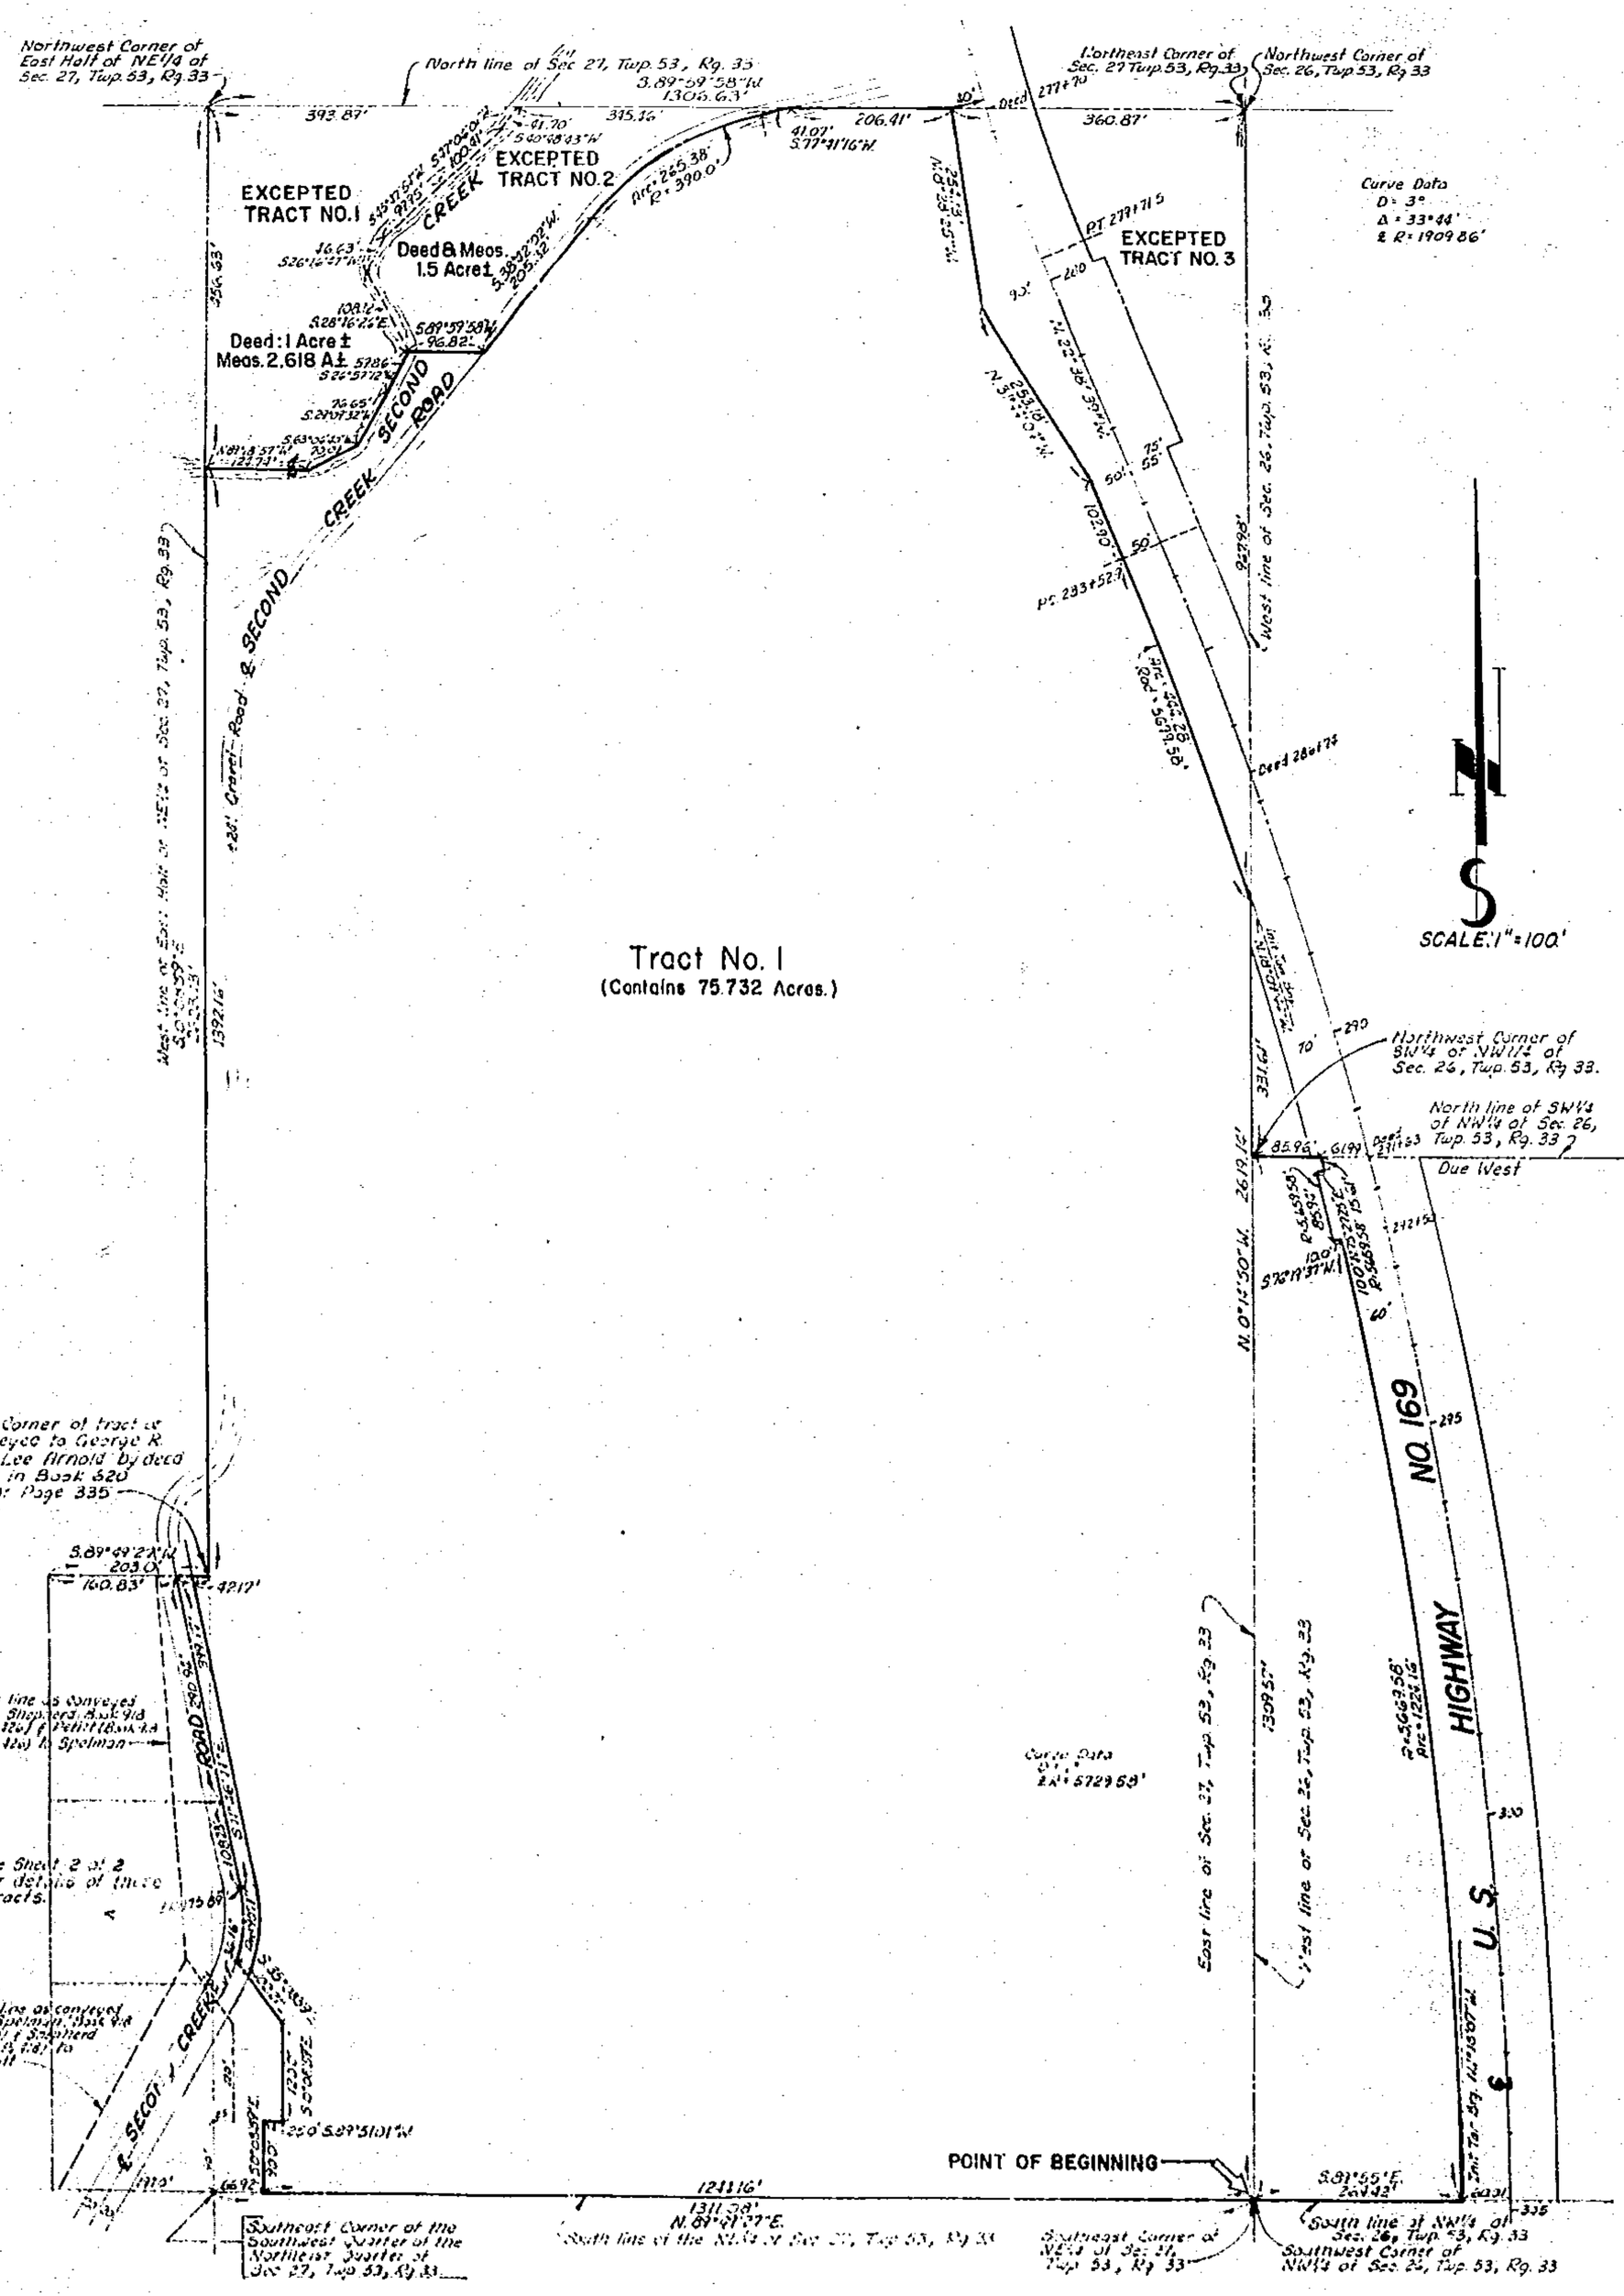

Notes: Excepted tracts are as set forth on Kansas City Title Insurance Co. Application No 11737-C Title Report Dated Oct. 22, 1958.

Surveyor unable to locate Easment to Missouri Gas & Electric Service Co. recorded in Book 238, page 311 from description provided.

JUNE 7, 1970
FOR
ARCH E. SPELMAN ESTATE
% CONN WITHERS, ATTORNEY
17 E. KANSAS STREET,
LIBERTY, MISSOURI

ANDERSON SURVEY CO.
5301 BRIGHTON AVENUE
KANSAS CITY, MISSOURI
By Edward Anderson

Sheet 1 of 2.

http://www.ClayCoGov.com