Land Survey Document

CERTIFICATE OF SURVEY

SURVEYED FOR: F. K. JUSTUS JR.

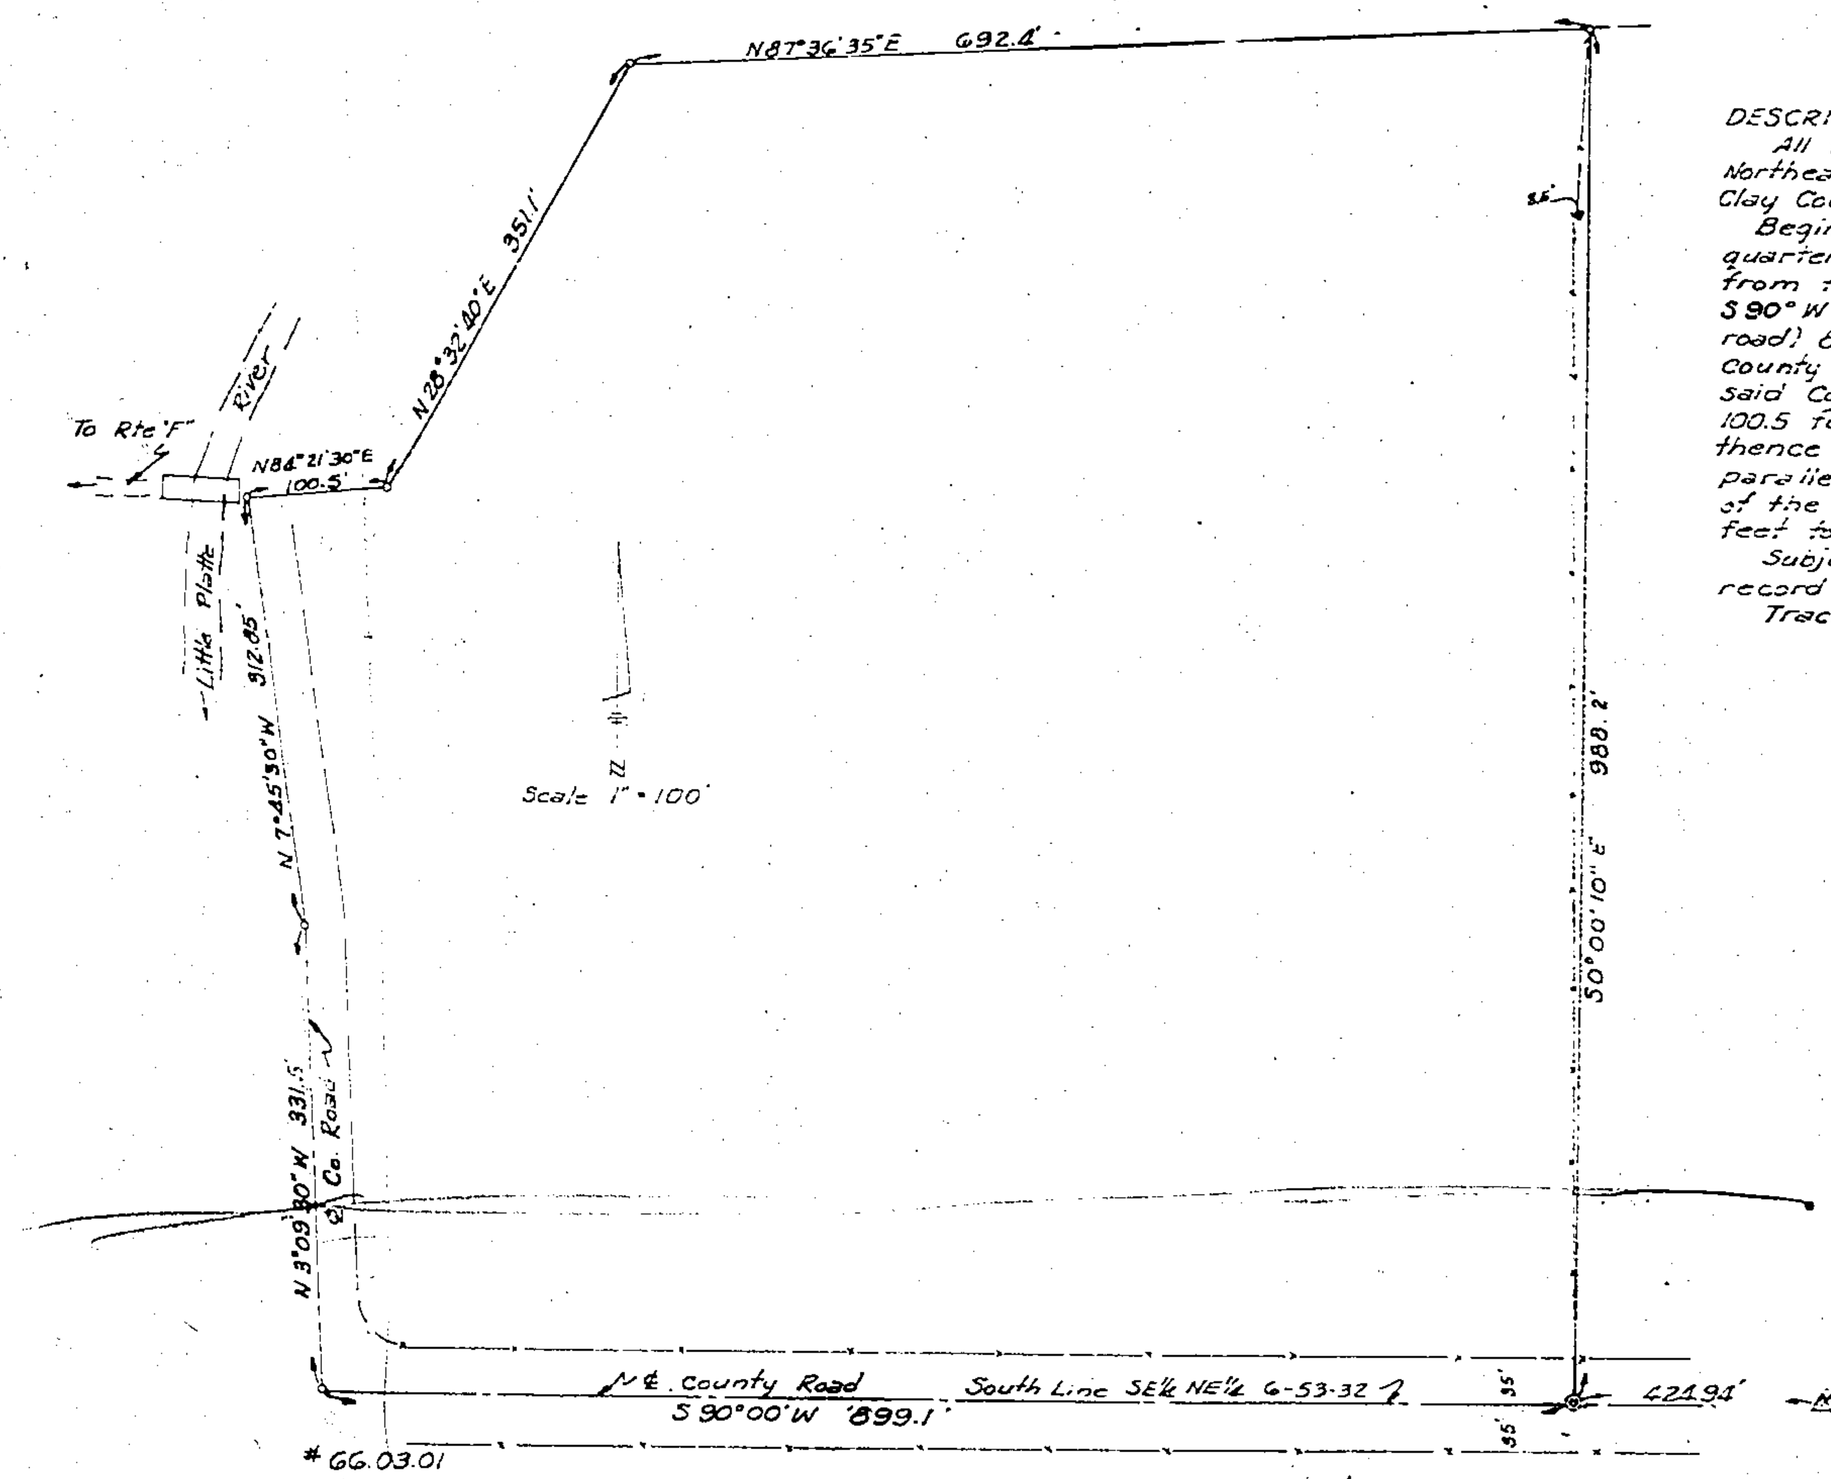

DESCRIPTION:-

All that part of the Southeast quarter of the Northeast quarter of Section 6, T53N R32W in Clay County, Missouri, described as follows,

Beginning at a point on the south line of said quarter-quarter section and 424.94 feet west from the southeast corner thereof, thence S90°W along said south line (also along a County road) 899.1 feet, thence N3°09'30"W, along said County road 331.5 feet, thence N7°45'30"W, along said County road, 312.85 feet, thence N84°21'30"E 100.5 feet, thence N28°32'40"E, 351.1 feet, thence N87°36'35"E, 692.4 feet, thence S0°00'10"E parallel to the east line of said Southeast quarter of the Northeast quarter of Section 6, 988.2 feet to the point of Beginning

Subject to roads, highways and easements of record

Tract contains 18.438 Acres exclusive of roads

I hereby Certify this plat to be correct this 27th day of March 1966

Fred F. Woods
Surveyor

SE Corner of the SE¼ of the NE¼ of Section 6, T53N R32W Clay County, Missouri

651 Series
6/20/02

http://www.ClayCoGov.com