Clay County, Missouri
Land Survey Document

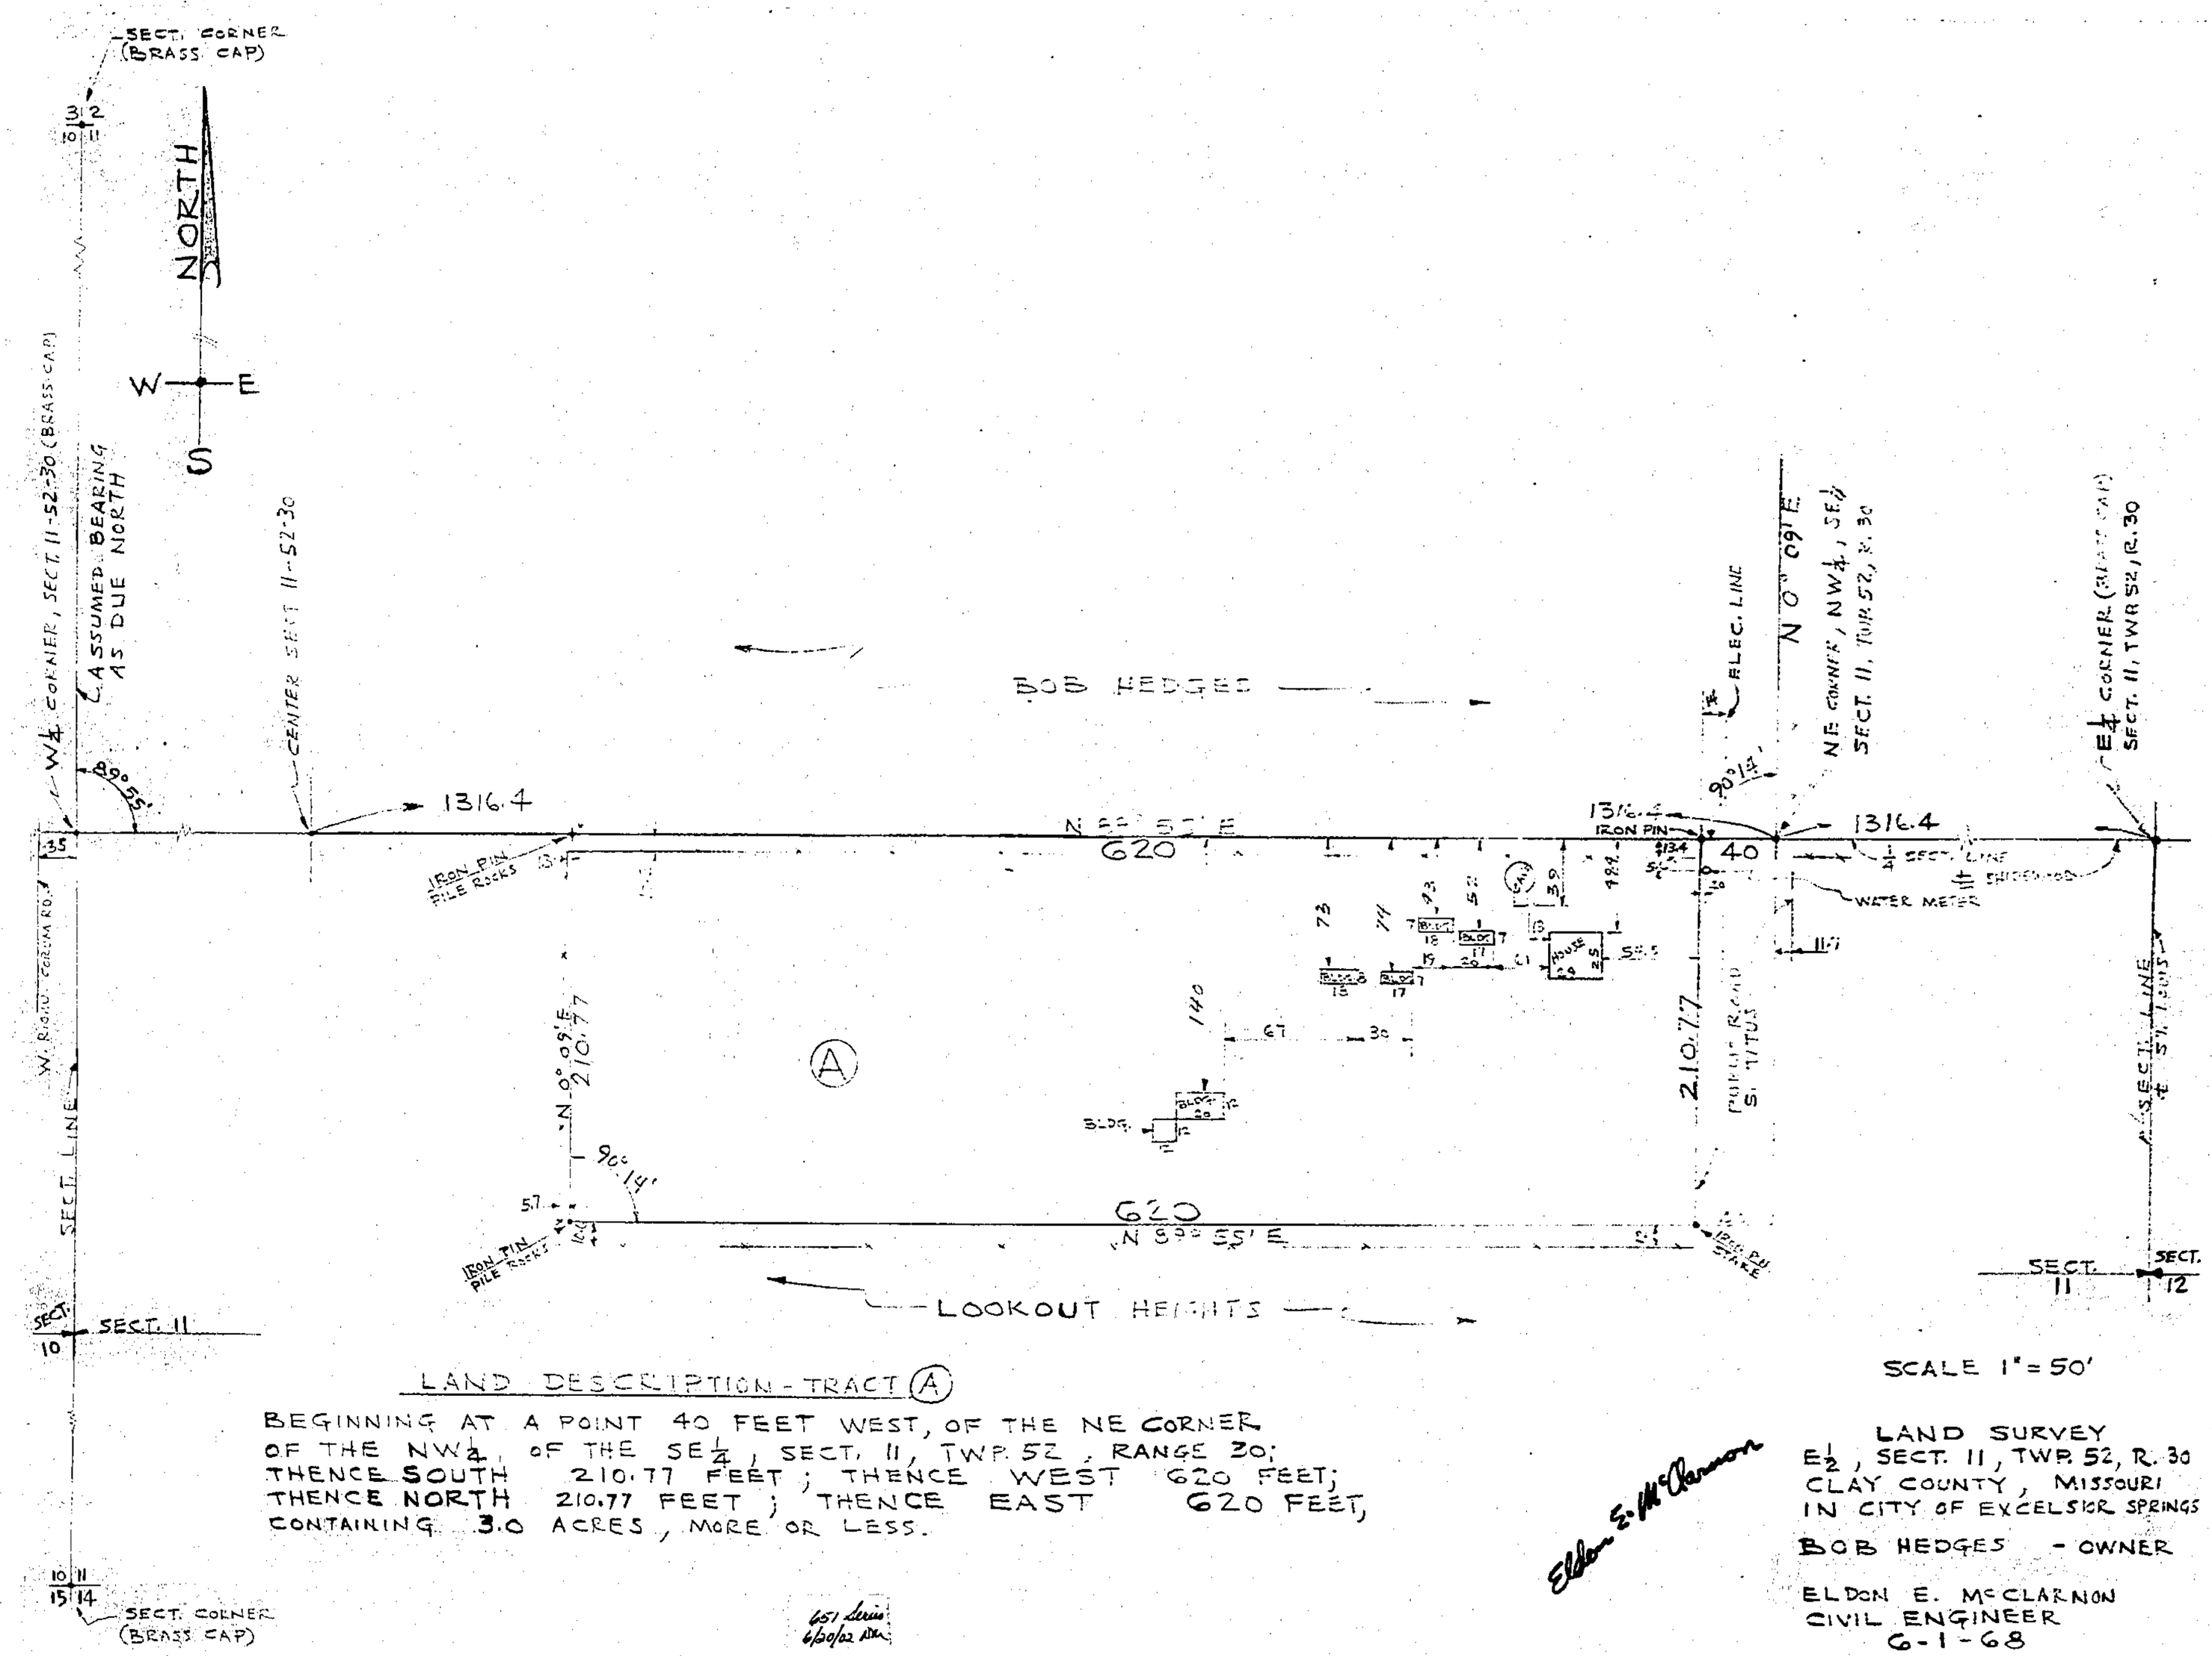

SCALE 1" = 50'

LAND DESCRIPTION - TRACT (A)

BEGINNING AT A POINT 40 FEET WEST, OF THE NE CORNER OF THE NW¼, OF THE SE¼, SECT. 11, TWP. 52, RANGE 30; THENCE SOUTH 210.77 FEET; THENCE WEST 620 FEET; THENCE NORTH 210.77 FEET; THENCE EAST 620 FEET, CONTAINING 3.0 ACRES, MORE OR LESS.

Eldon E. McClarnon

LAND SURVEY
E½, SECT. 11, TWP. 52, R. 30
CLAY COUNTY, MISSOURI
IN CITY OF EXCELSIOR SPRINGS

BOB HEDGES - OWNER

ELDON E. McCLARNON
CIVIL ENGINEER
6-1-68

651 Series
6/20/02 [illegible]

http://www.ClayCoGov.com