Clay County, Missouri
Land Survey Document

PAR 14

CERTIFICATE OF SURVEY

The Tuttle-Ayers-Woodward Co.
Surveyors
Kansas City, Mo.

THIS IS TO CERTIFY that we have this day made a survey of premises herein described and that the results of said survey are represented in the following plat.

Description:

All that part of the Northwest Quarter of Section 9, Township 51, Range 32, in Kansas City, Clay County, Missouri, described as follows: Commencing at the Southwest corner of said 1/4 Section; thence North 0°42'22" East, along the West line of said 1/4 Section, 660 feet; thence South 89°17'38" East, 20 feet to a point on the East line of Sam Ray Road, as now established, and the point of beginning of the tract of land to be herein described; thence continuing South 89°17'38" East, 439.96 feet to a point on the Westerly line of U.S. Interstate Route No. 435 as set forth in Tract No. 2 of a deed filed as Document No. D9074 in Book 1176 at page 100, March 3, 1975; thence North 26°54'22" East, along said Westerly line, 339.00 feet; thence North 0°34'15" West, along said Westerly line, 828.87 feet to a point on the South line of Relocated Barry Road, as set forth in Tract 2(a) of said Document No. D9074; thence South 88°53'10" West, along said South line, 571.50 feet to a point on the East line of Sam Ray Road; thence South 0°42'22" West, along said West line, and parallel with the West line of said 1/4 Section, 1114.66 feet to the point of beginning.

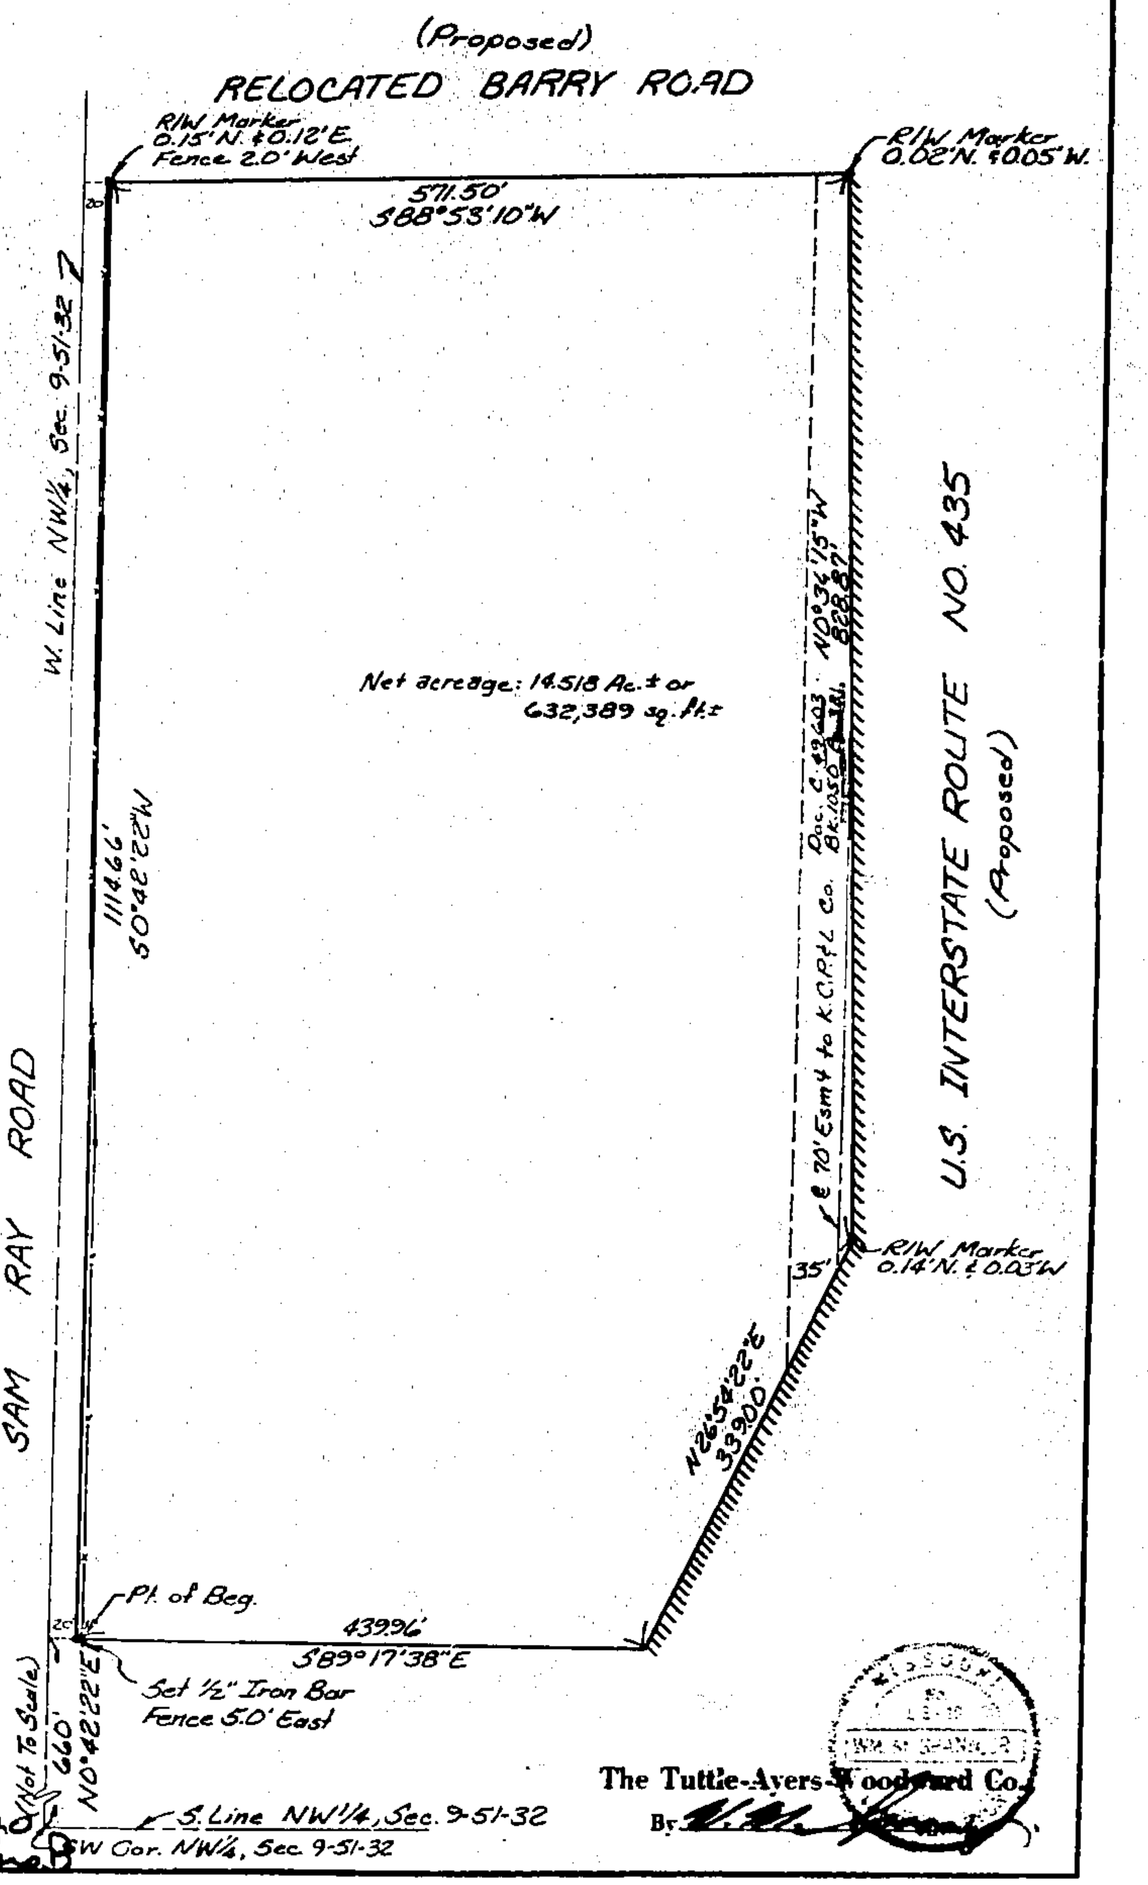

650 series
8/15/02 DM

LEGEND

Found Iron Bar or R/W Marker
Set Iron Bar
No Access

NORTH

Scale 1" = 100'

For
CUREL, INC.
Mar. 9, 1981
Revised Mar. 21, 1981

220413-14
9-15-32
Clay Co. Mo.

The Tuttle-Ayers-Woodward Co.
By [signature]

http://www.ClayCoGov.com