Clay County, Missouri
Land Survey Document

| STATE | JOB NO. J4U0029L | SHEET NO. |
|---|---|---|
| MO | | 16 |
| SHEET NO. | PROJECT NO. | SHEAR |
| 4 | COUNTY CLAY | 152 |

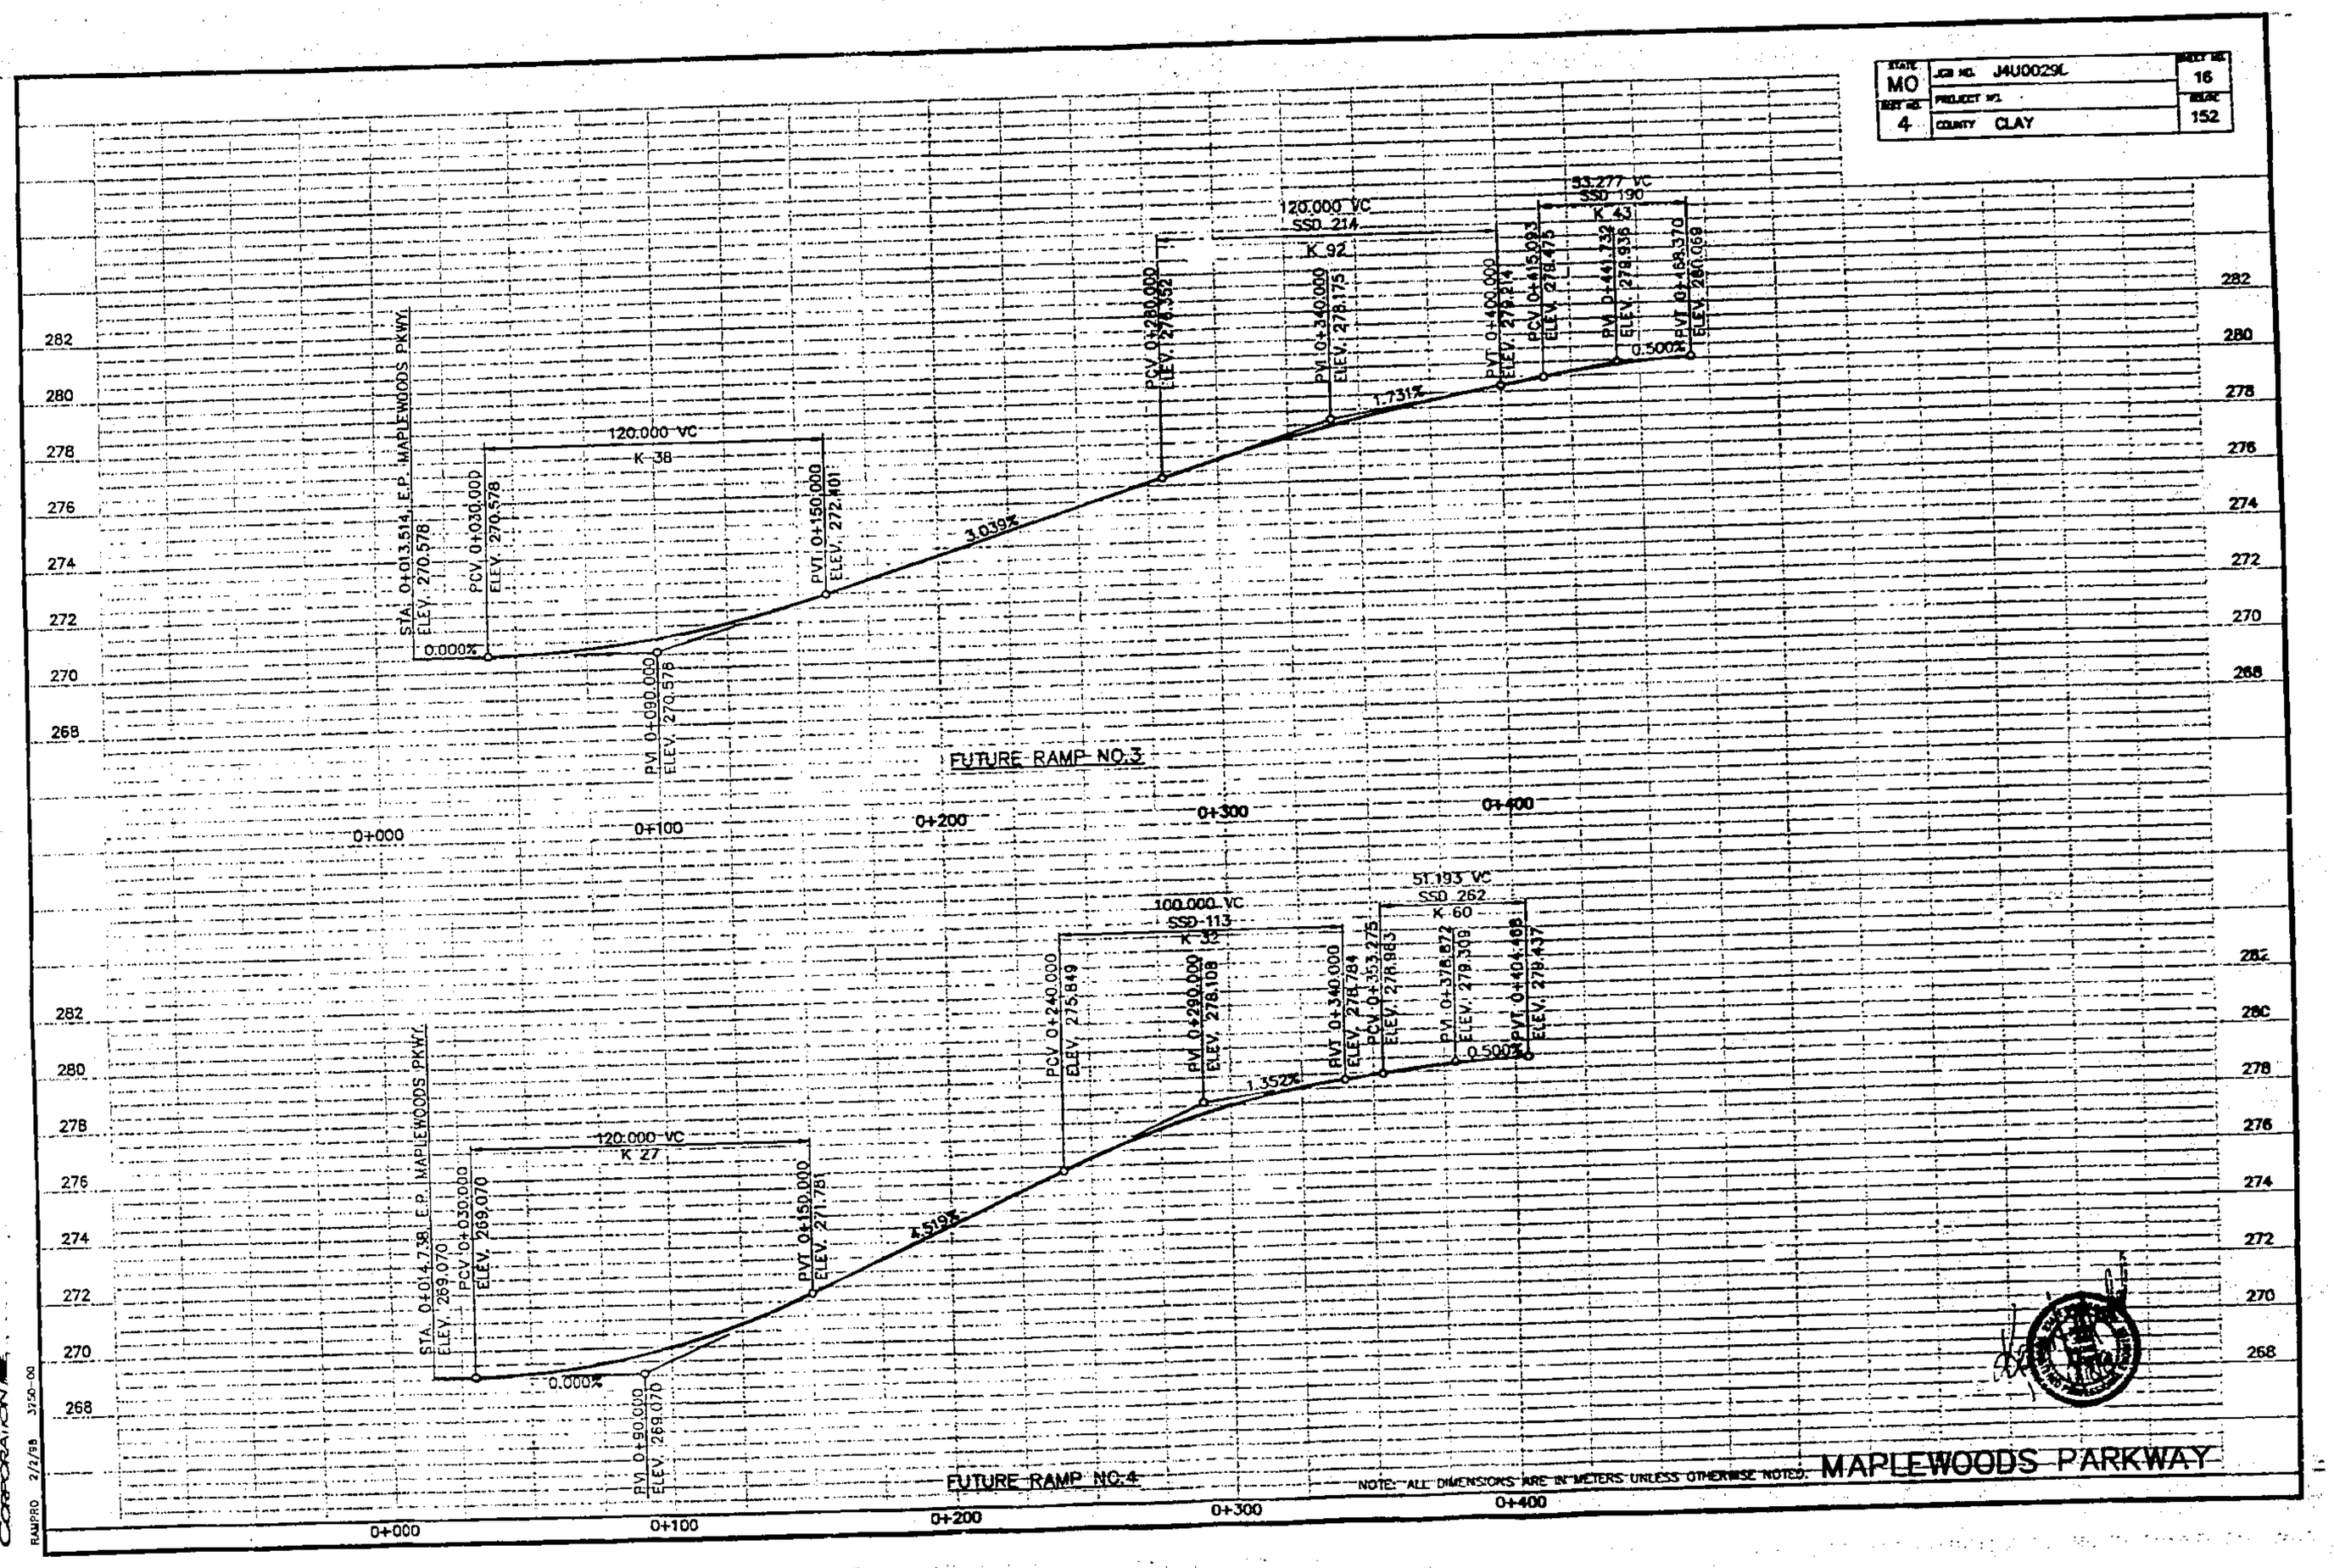


Highway Dept
Heritage CP

http://www.ClayCoGov.com