Clay County, Missouri
Land Survey Document

STATE	JOB NO. J4U00290	SHEET NO.
MO	PROJECT NO. -	25
DIST NO.	COUNTY CLAY	FIGURE
4		152

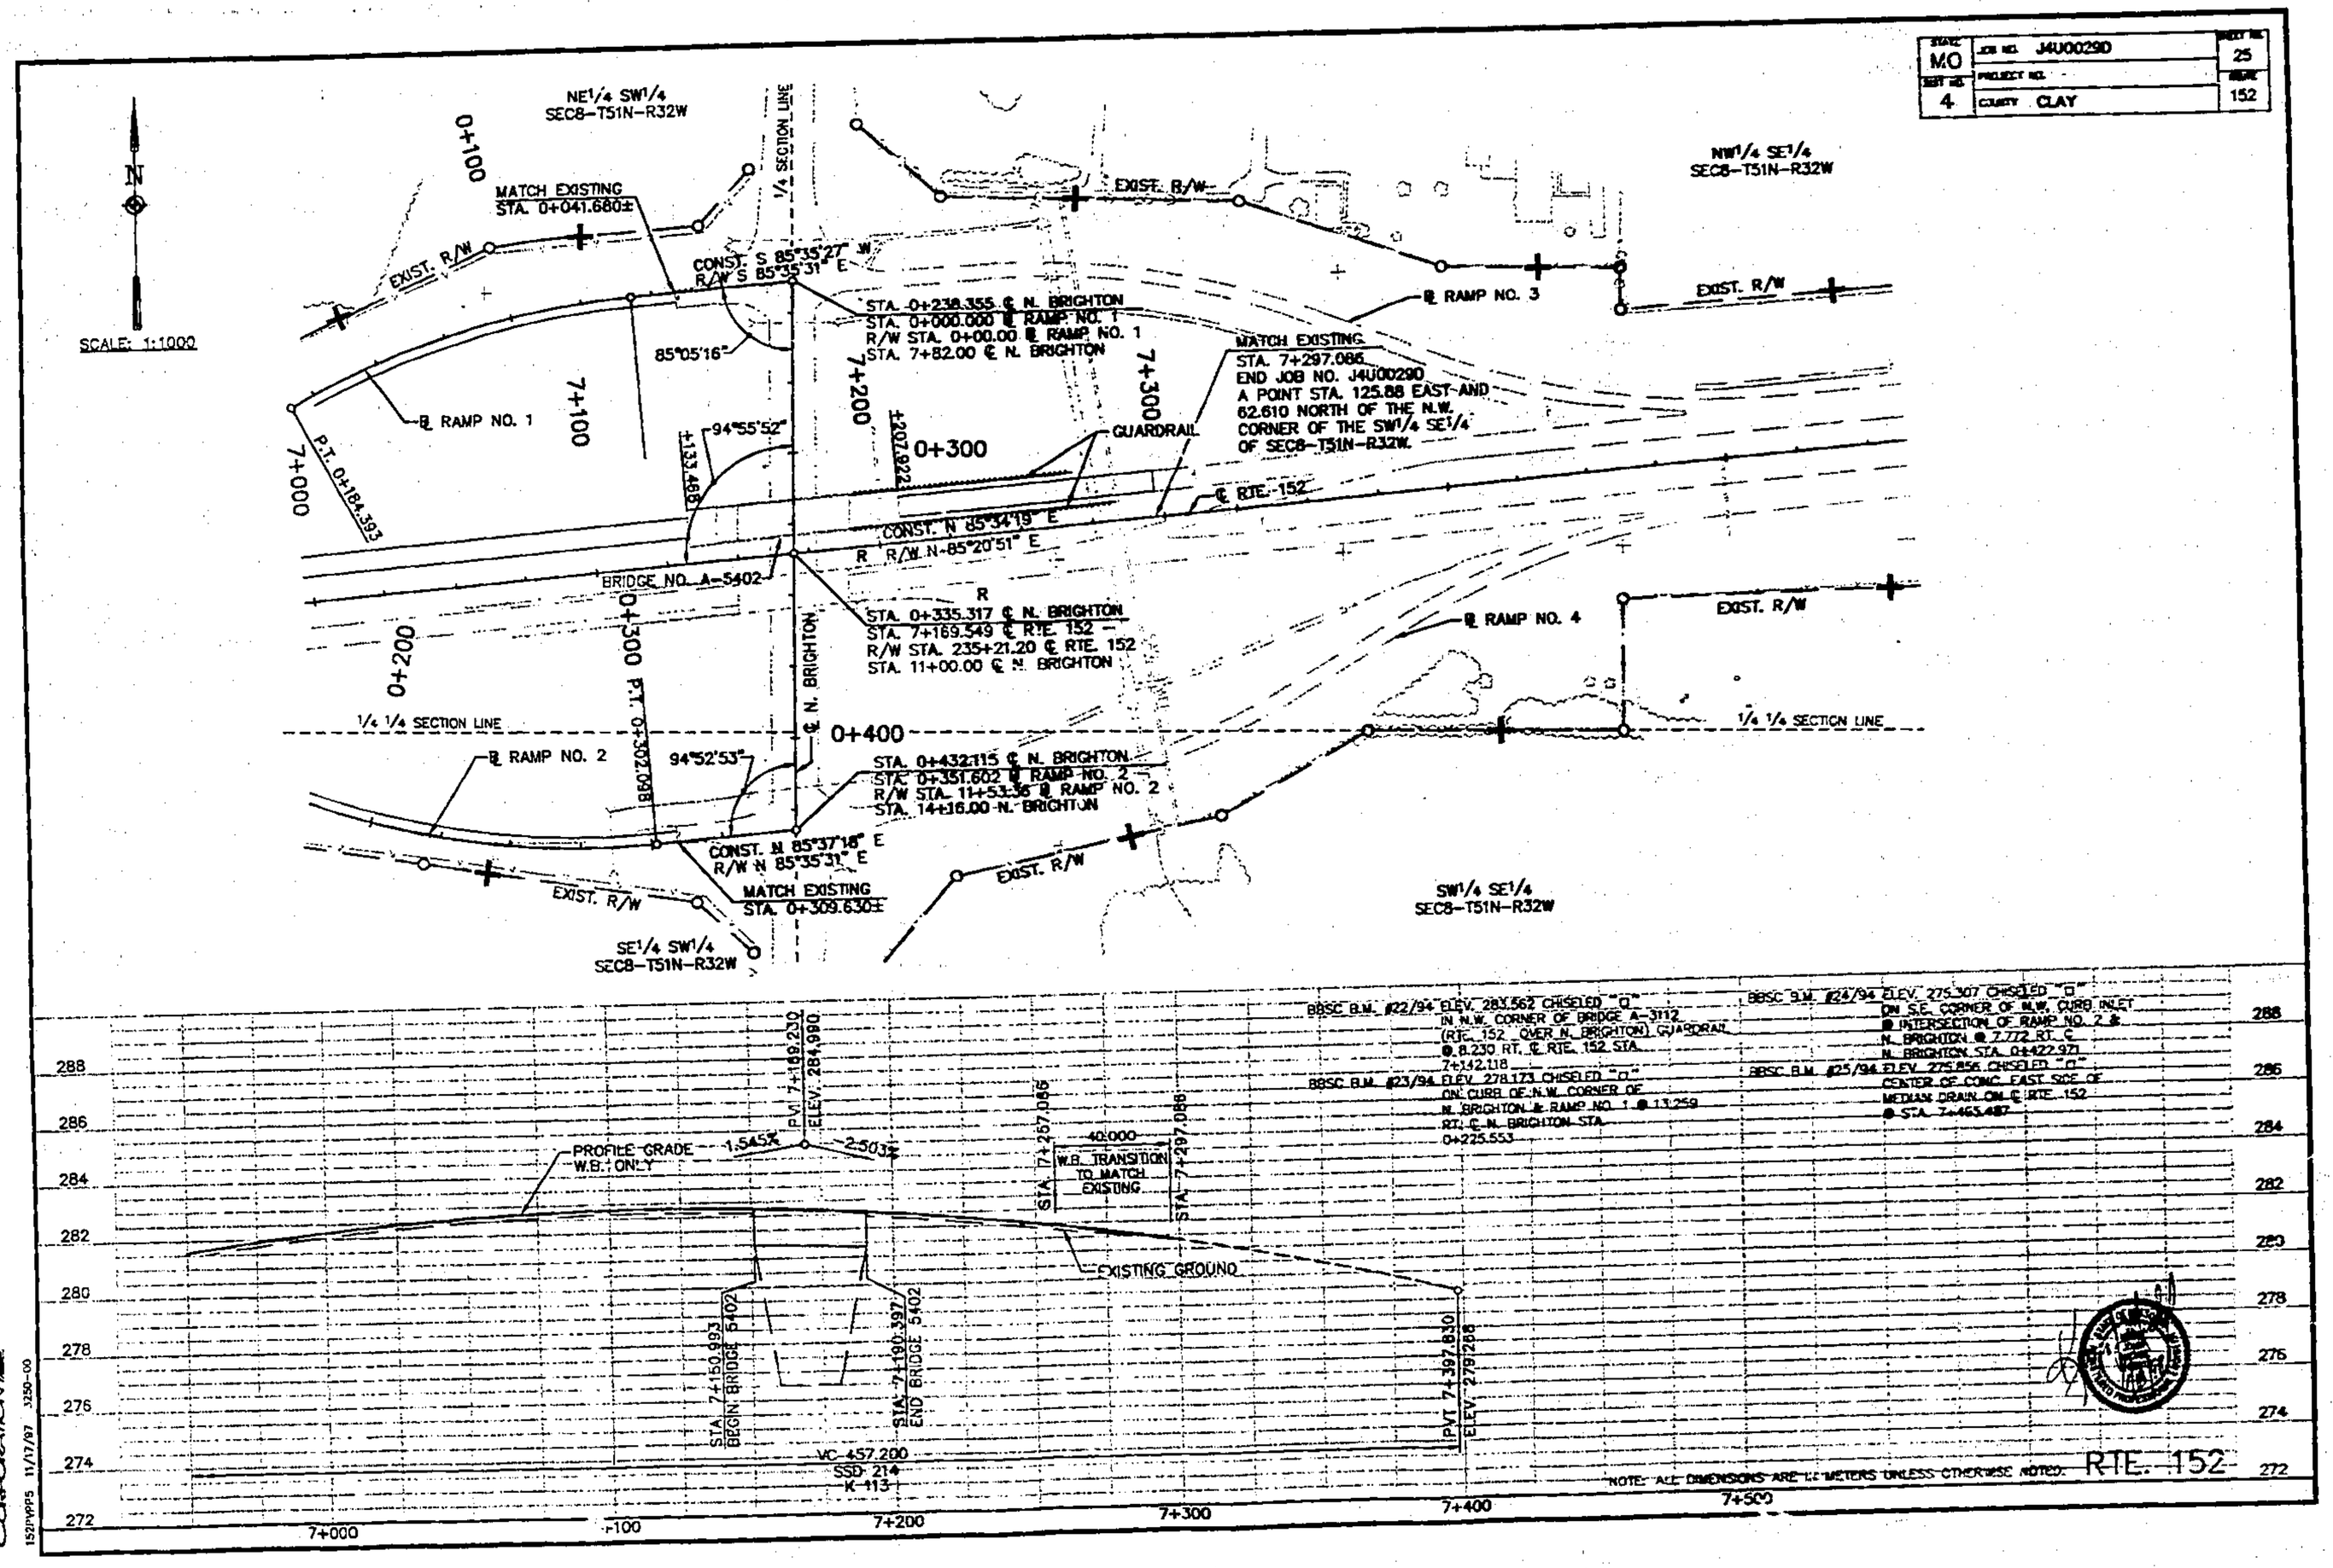

BANS CORPORATION MS
152\PVP25 11/17/97 3250-00