Clay County, Missouri
Land Survey Document

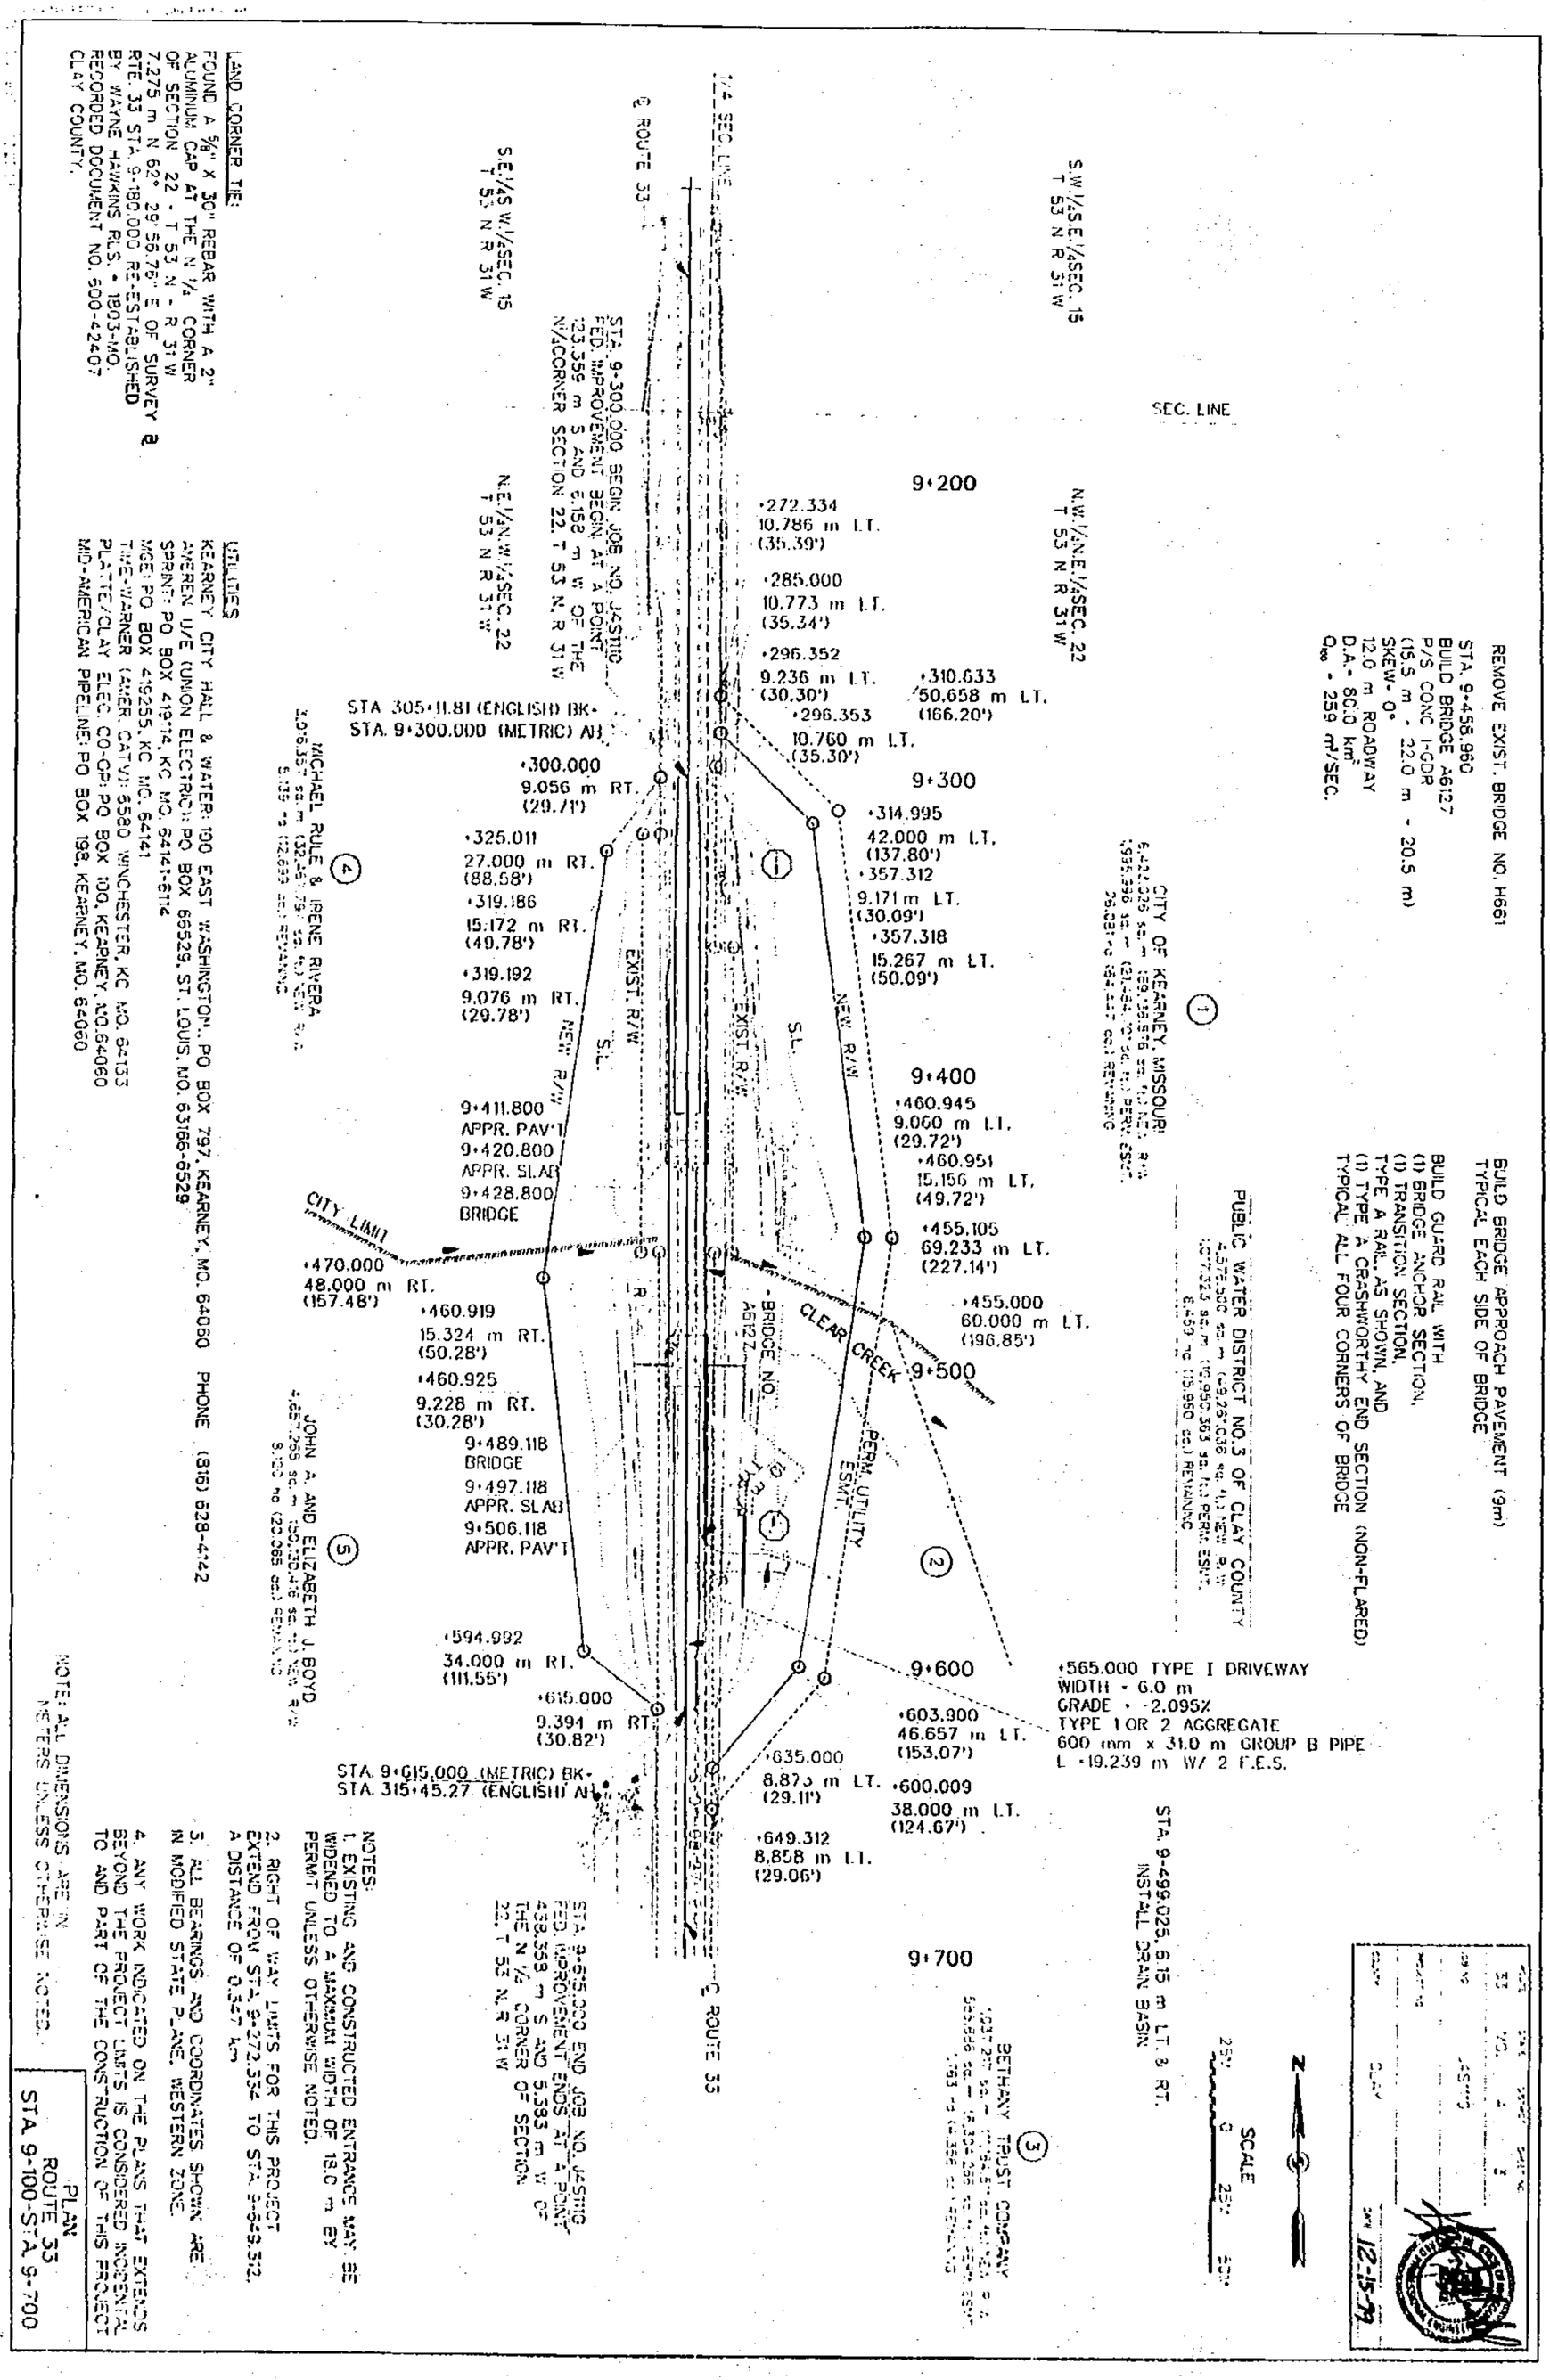

LAND CORNER TIE:
FOUND A 5/8" X 30" REBAR WITH A 2" ALUMINUM CAP AT THE N 1/4 CORNER OF SECTION 22 - T 53 N - R 31 W
7.275 m N 62° 29' 56.76" E OF SURVEY ℄ RTE. 33 STA. 9+180.000 RE-ESTABLISHED BY WAYNE HAWKINS RLS. # 1803-MO. RECORDED DOCUMENT NO. 500-42407 CLAY COUNTY.

UTILITIES
KEARNEY CITY HALL & WATER: 100 EAST WASHINGTON, PO BOX 797, KEARNEY, MO. 64060 PHONE (816) 628-4142
AMEREN U/E (UNION ELECTRIC): PO BOX 66529, ST. LOUIS, MO. 63166-6529
SPRINT: PO BOX 419174, KC MO. 64141-6114
MCI: PO BOX 419255, KC MO. 64141
TIME-WARNER (AMER. CATV): 5580 WINCHESTER, KC MO. 64133
PLATTE/CLAY ELEC. CO-OP: PO BOX 100, KEARNEY, MO.64060
MID-AMERICAN PIPELINE: PO BOX 198, KEARNEY, MO. 64060

NOTE: ALL DIMENSIONS ARE IN METERS UNLESS OTHERWISE NOTED.

NOTES:
1. EXISTING AND CONSTRUCTED ENTRANCE MAY BE WIDENED TO A MAXIMUM WIDTH OF 18.0 m BY PERMIT UNLESS OTHERWISE NOTED.
2. RIGHT OF WAY LIMITS FOR THIS PROJECT EXTEND FROM STA. 9+272.334 TO STA. 9+649.312, A DISTANCE OF 0.347 km
3. ALL BEARINGS AND COORDINATES SHOWN ARE IN MODIFIED STATE PLANE, WESTERN ZONE.
4. ANY WORK INDICATED ON THE PLANS THAT EXTENDS BEYOND THE PROJECT LIMITS IS CONSIDERED INCIDENTAL TO AND PART OF THE CONSTRUCTION OF THIS PROJECT

PLAN
ROUTE 33
STA. 9-100-STA. 9-700

Hwy Dept
3/20/00 CP

http://www.ClayCoGov.com