Clay County, Missouri
Land Survey Document

ROUTE	STATE	DISTRICT	SHEET NO.
210	MO	04	19

JOB NO. J4S0109B

PROJECT NO.

COUNTY CLAY

DATE 9/23/99

NOTES:
1. ALL OTHER SIGNS NOT SHOWN ON PLANS ARE TO BE USED IN PLACE.

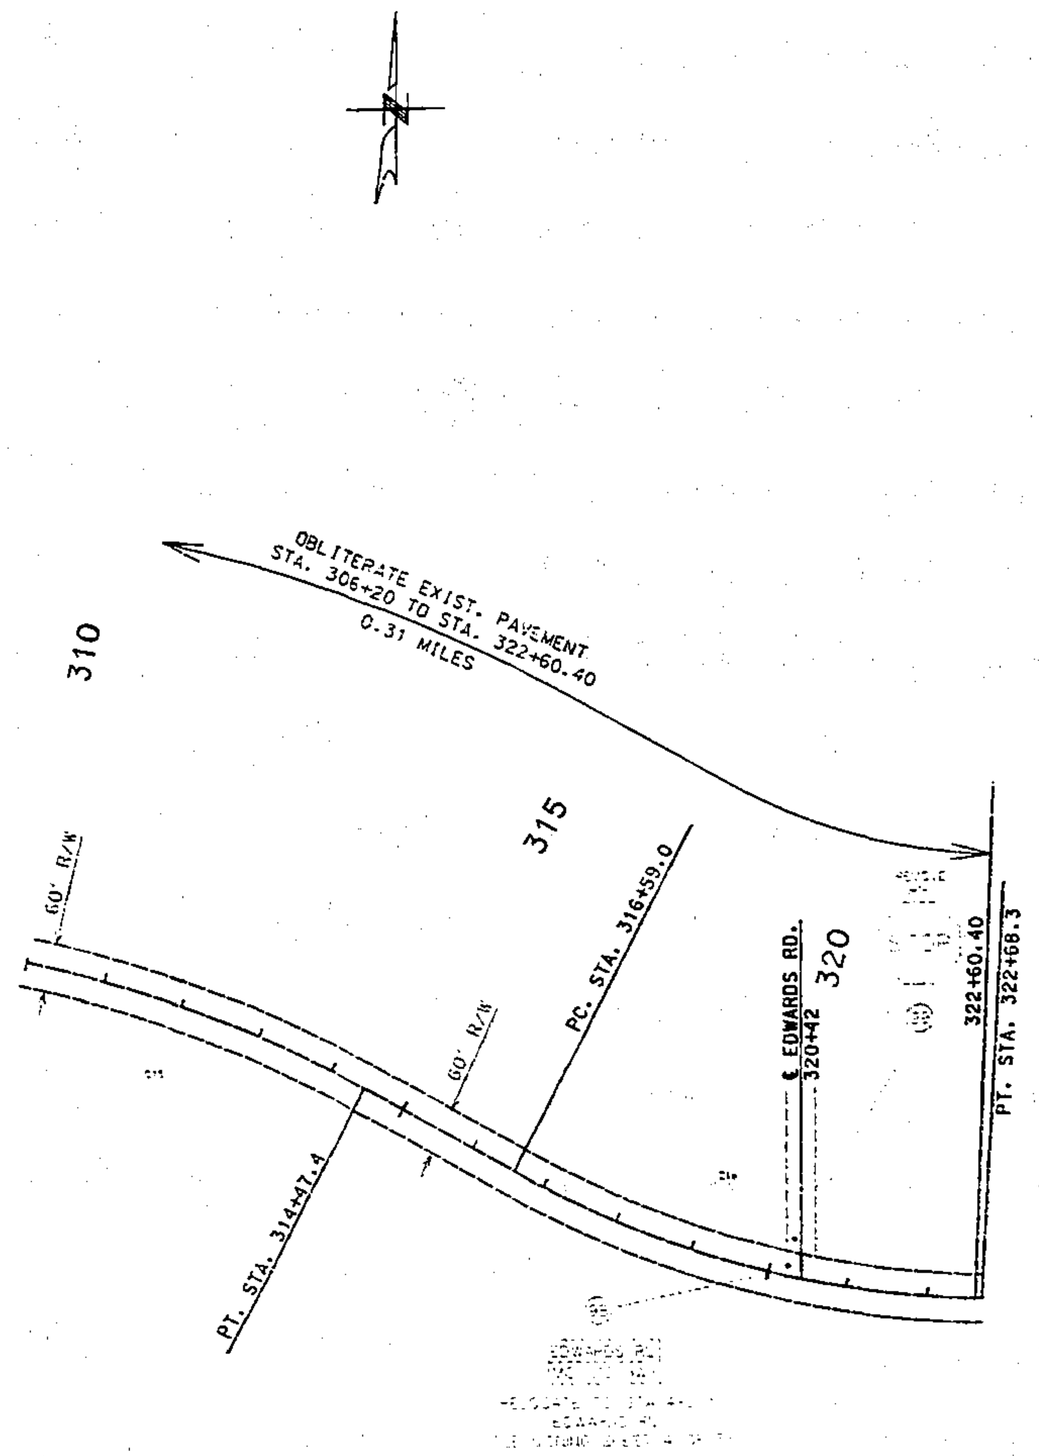

CURVE 15	CURVE 16
P.I. 310+85.9	P.I. 319+69.7
Δ = 37°-40' RT	Δ = 27°-25' LT
D = 39-45'	D = 9°-30'
T = 376.3'	T = 310.7'
L = 737.8'	L = 609.3'
R = 1528.2'	R = 1273.6'

EXISTING ROUTE 210

Hwy Dept
6/27/00 CP

http://www.ClayGov.com