Clay County, Missouri
Land Survey Document

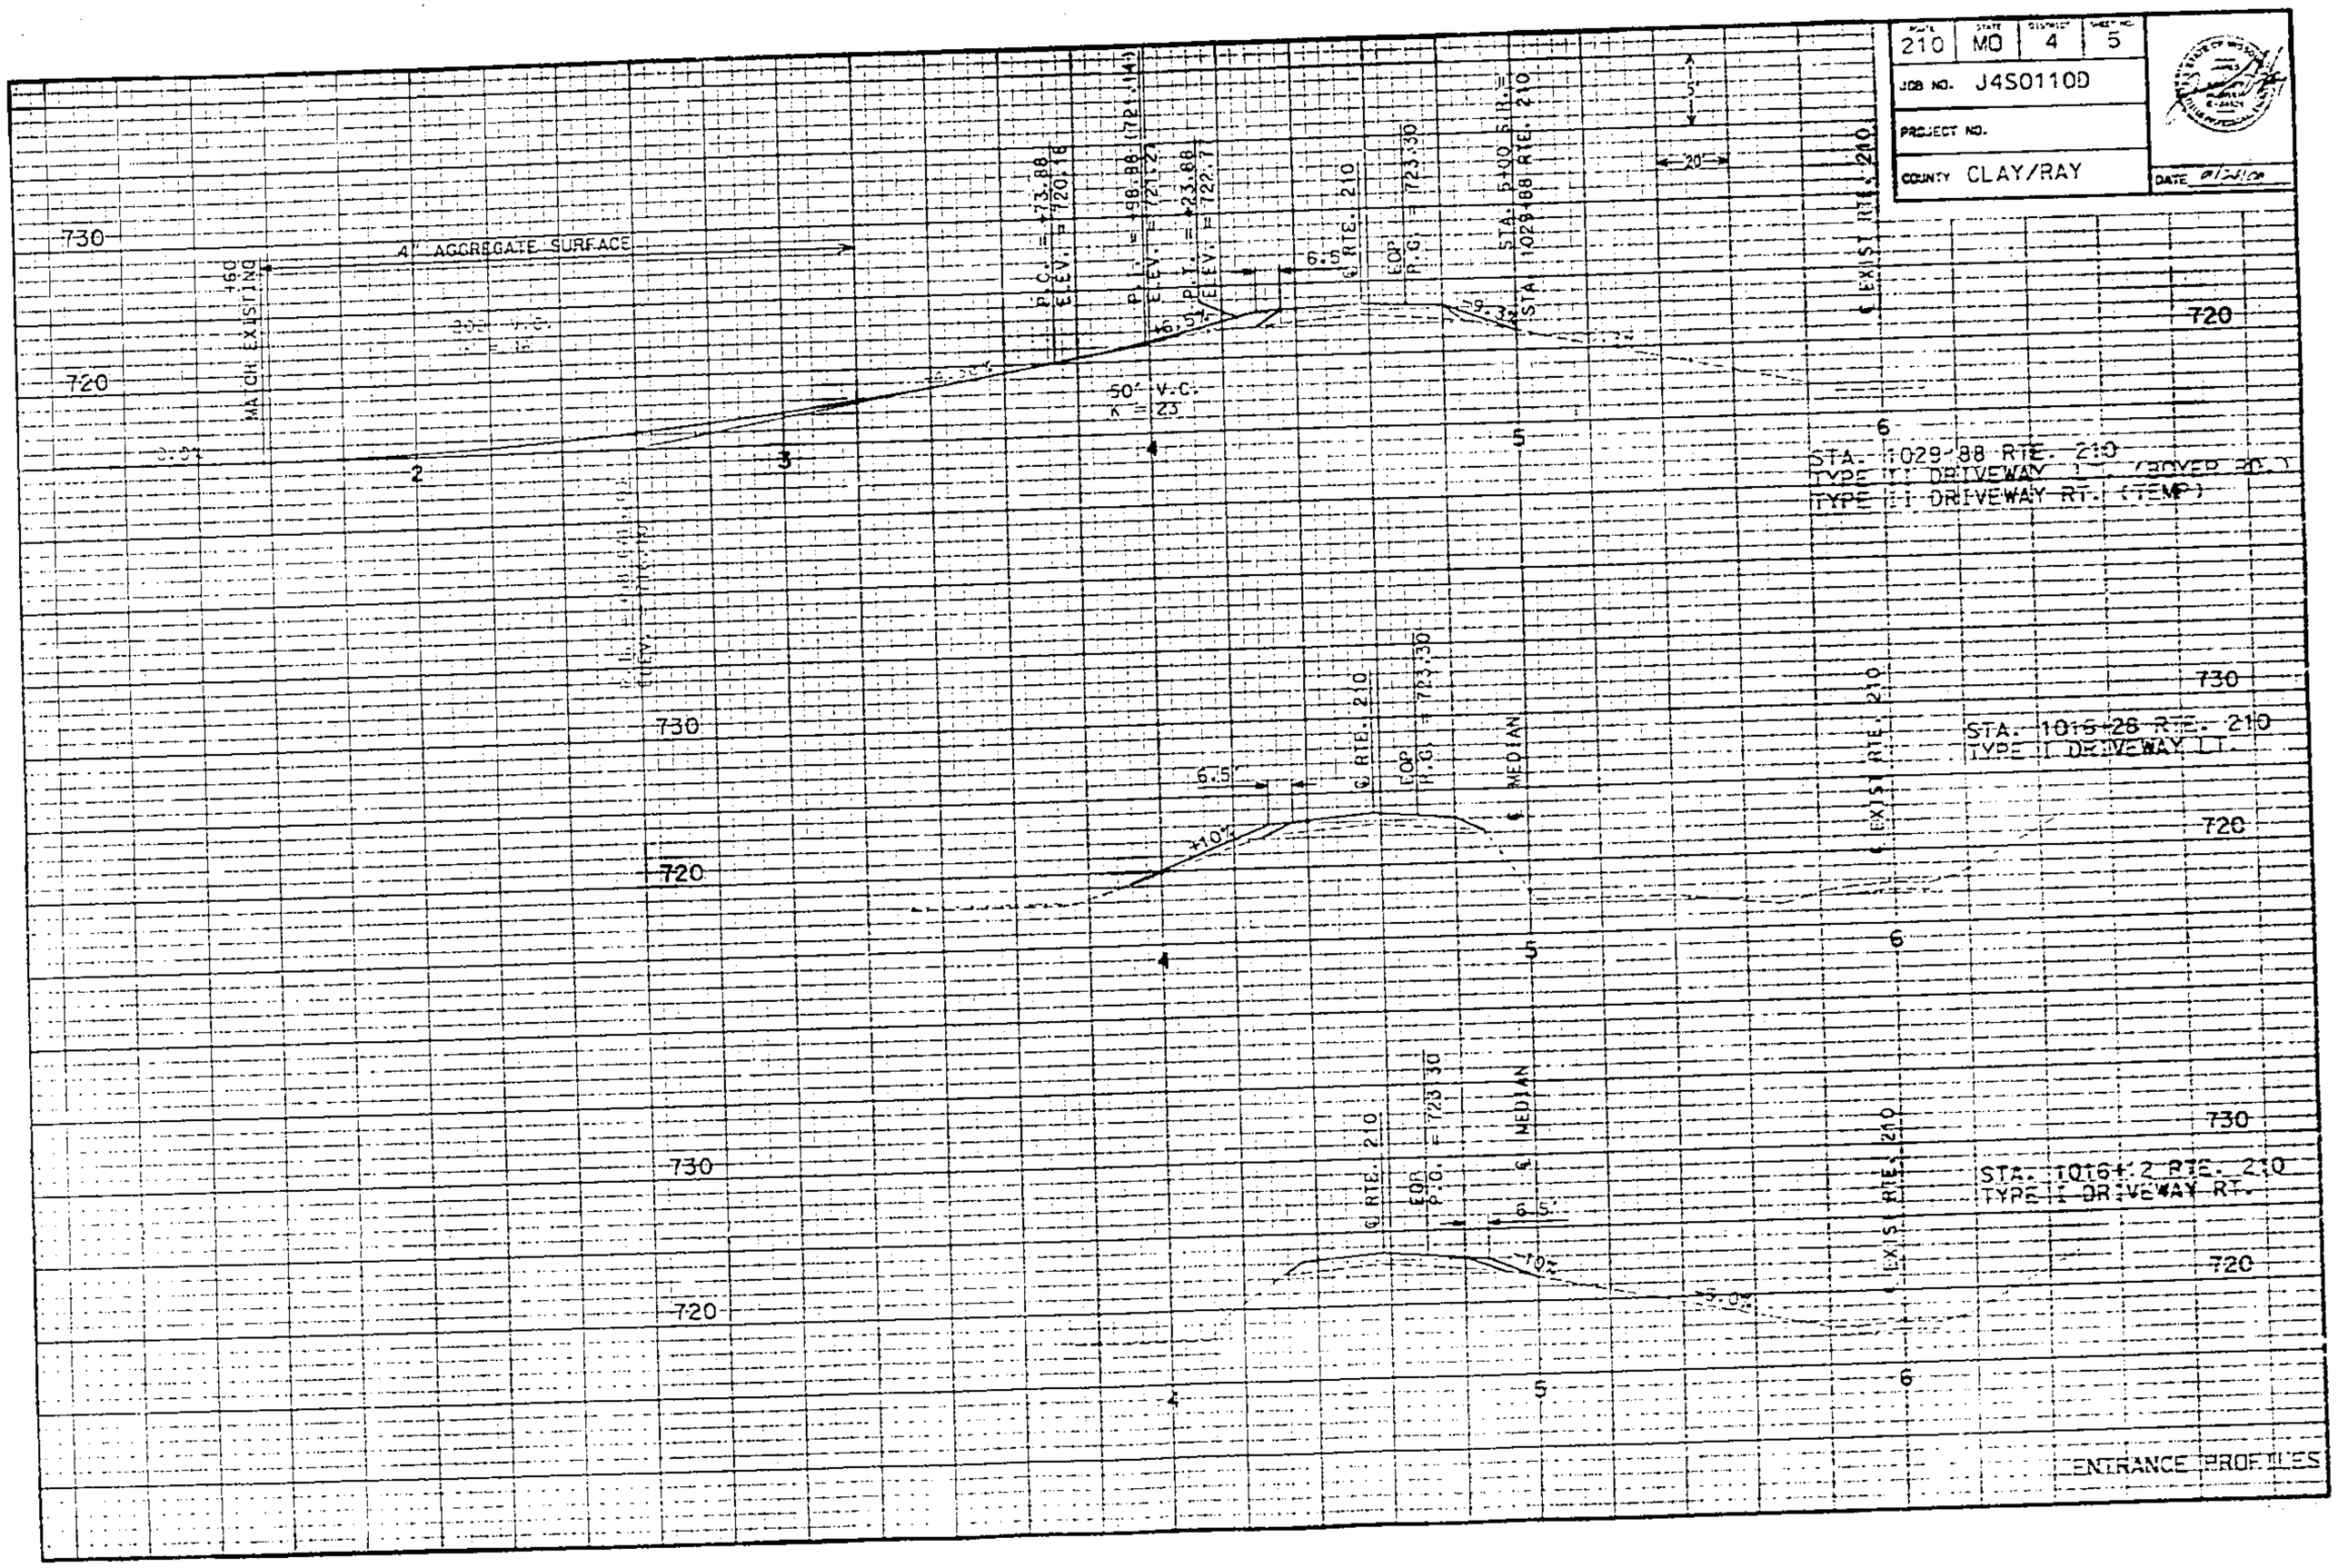

PROJ.	STATE	DISTRICT	SHEET NO.
210	MO	4	5

JOB NO. J4S0110D

PROJECT NO.

COUNTY CLAY/RAY

DATE 01/31/00

Hwy Dept
6/27/00 CP

http://www.ClayCoGov.com