Clay County, Missouri
Land Survey Document

ROUTE	STATE	DISTRICT	SHEET NO.
I-35	MO	4	8

JOB NO. J411345

PROJECT NO.

COUNTY CLAY

DATE 4-7-00

GENERAL NOTES

1. ANY WORK INDICATED ON THE PLANS THAT EXTENDS BEYOND THE PROJECT LIMITS IS CONSIDERED INCIDENTAL TO AND A PART OF THE CONSTRUCTION OF THIS PROJECT.
2. ALL BEARINGS BASED ON MISSOURI STATE PLAN COORDINATE SYSTEM. THE COMBINED GRID FACTOR IS 0.9999020.

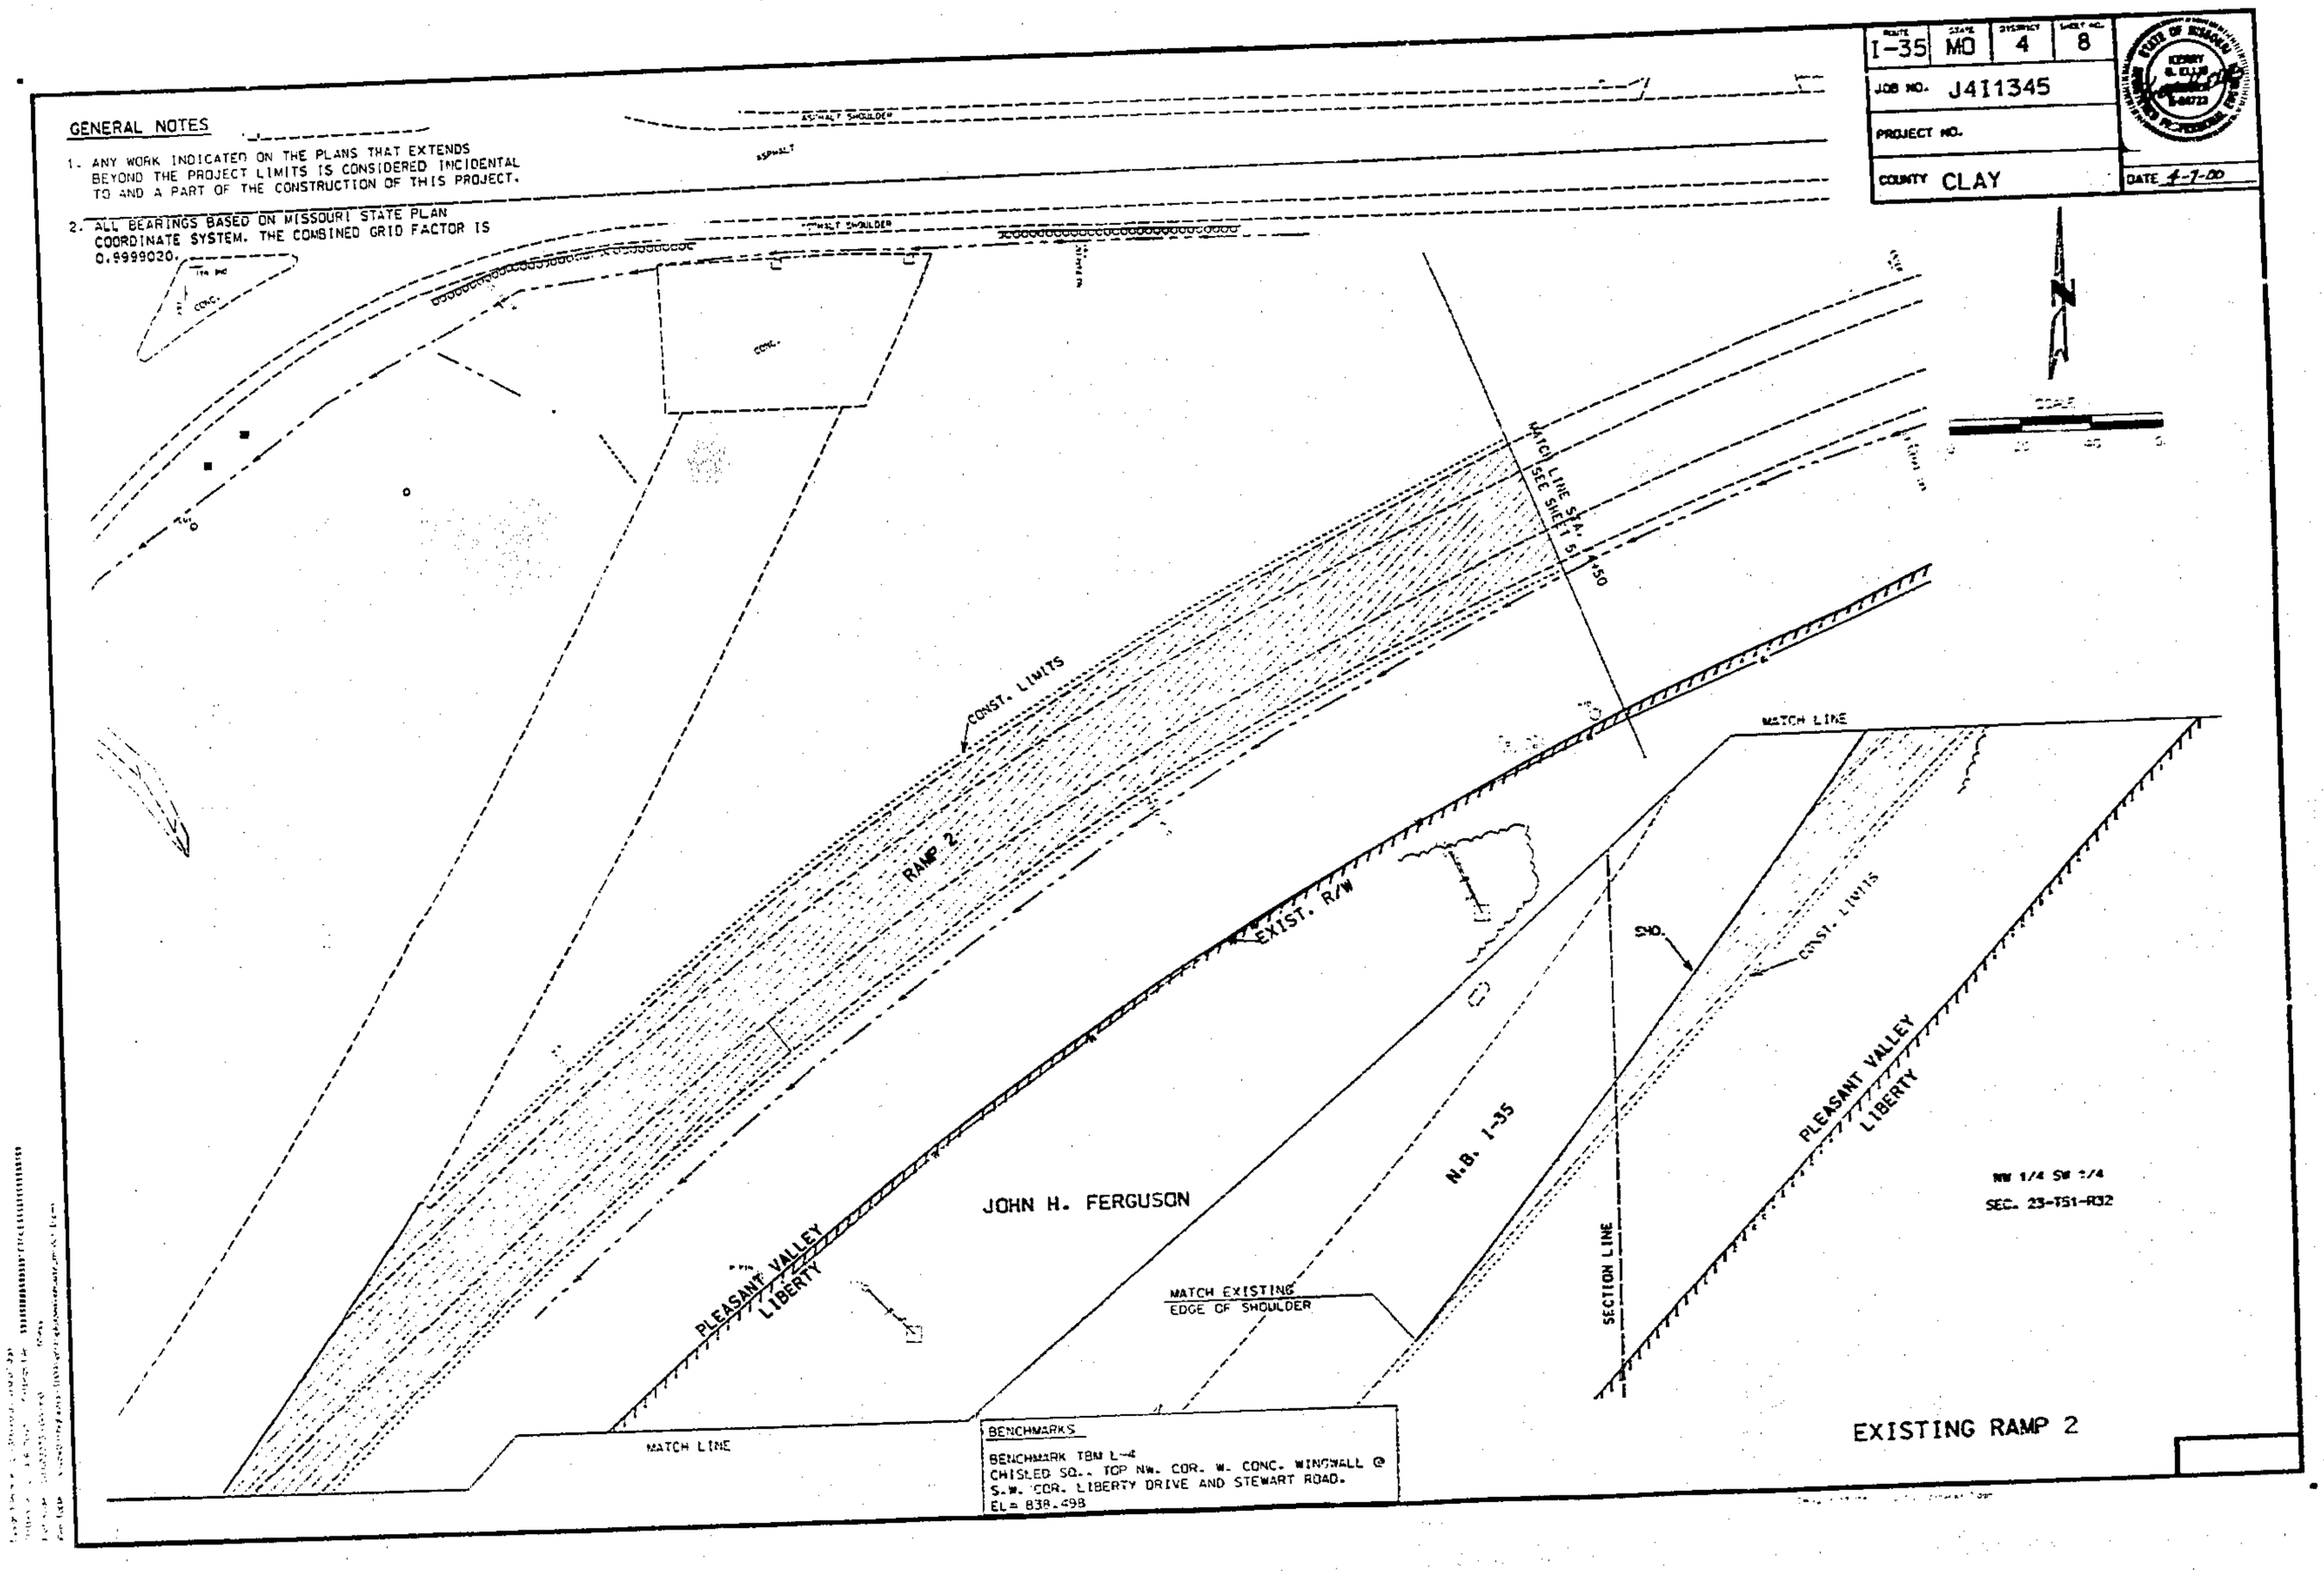

BENCHMARKS

BENCHMARK TBM L-4
CHISLED SQ.- TOP NW. COR. W. CONC. WINGWALL @
S.W. COR. LIBERTY DRIVE AND STEWART ROAD.
EL= 838.498

Hwy Dept
7/26/00 CP

http://www.ClayCoGov.com