Clay County, Missouri
Land Survey Document

ROUTE	STATE	DISTRICT	SHEET NO.
152	MO	4	4

JOB NO. J4S1483

PROJECT NO.

COUNTY CLAY

DATE 4/4/2001

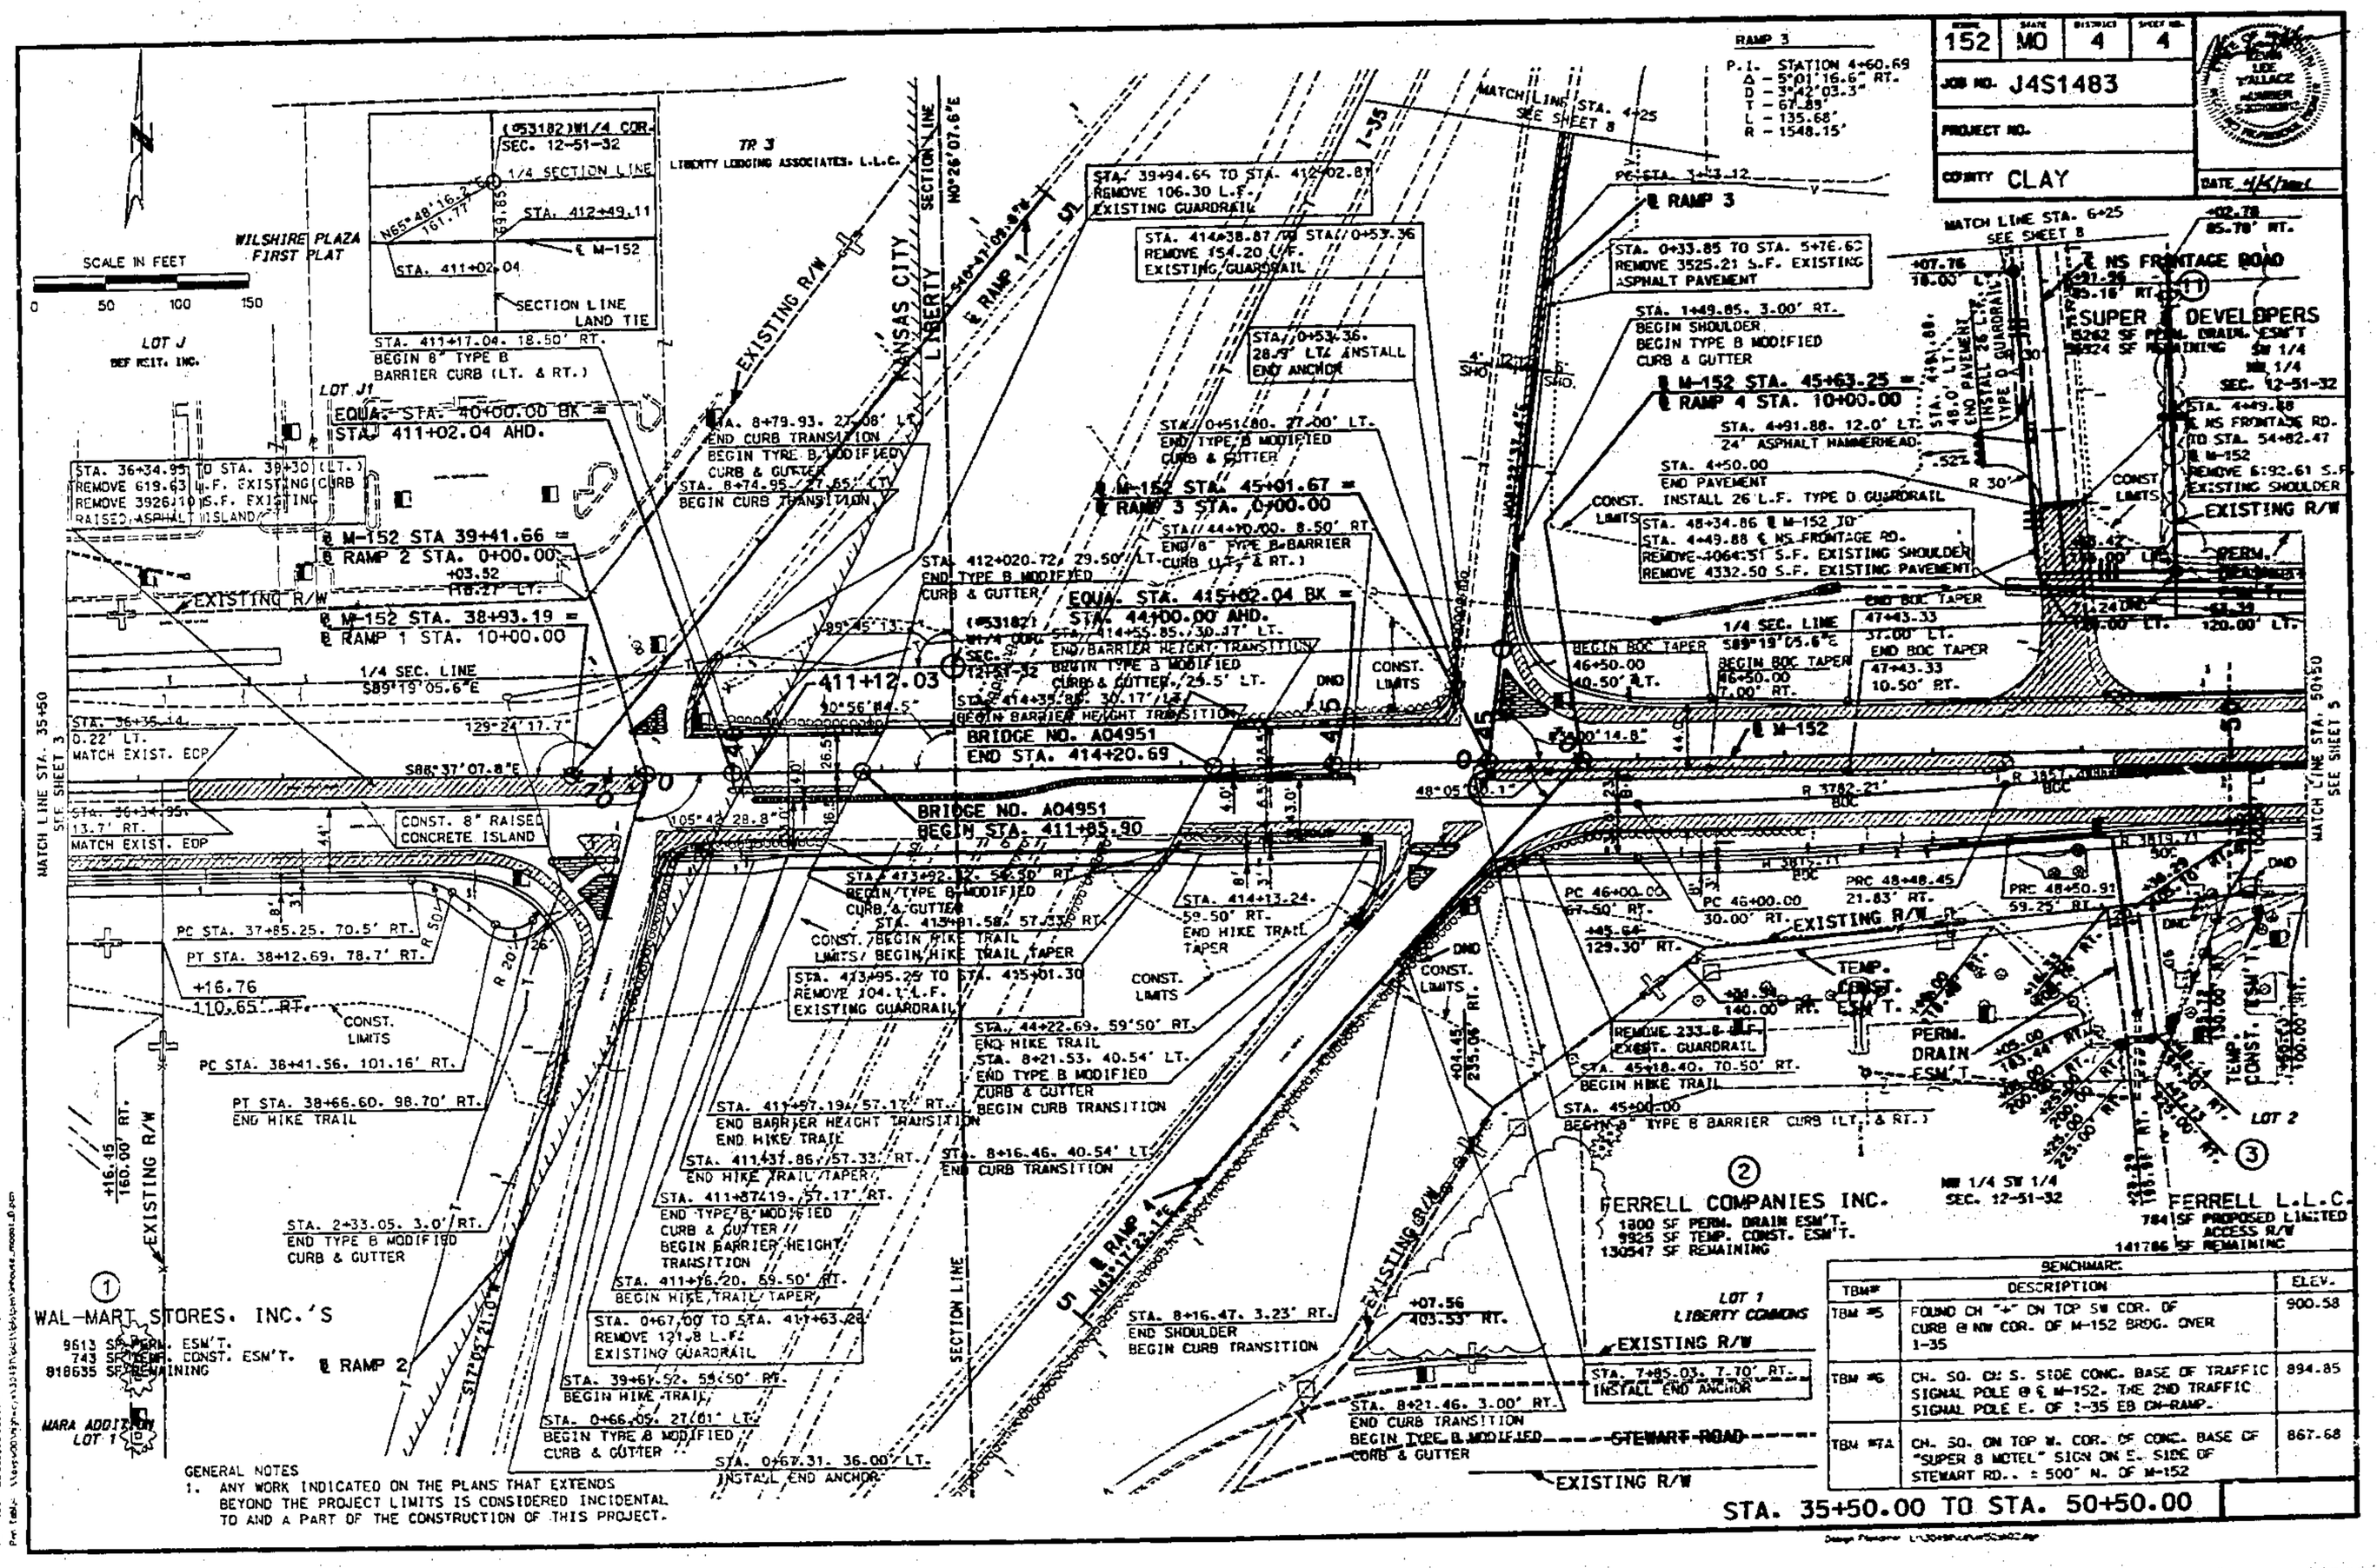

BENCHMARK		
TBM #	DESCRIPTION	ELEV.
TBM #5	FOUND CH "+" ON TOP SW COR. OF CURB @ NW COR. OF M-152 BRDG. OVER I-35	900.58
TBM #6	CH. SQ. ON S. SIDE CONC. BASE OF TRAFFIC SIGNAL POLE @ ℄ M-152. THE 2ND TRAFFIC SIGNAL POLE E. OF I-35 EB ON-RAMP.	894.85
TBM #7A	CH. SQ. ON TOP W. COR. OF CONC. BASE OF "SUPER 8 MOTEL" SIGN ON E. SIDE OF STEWART RD., ± 500' N. OF M-152	867.68

MODOT
9/11/01 DM

http://www.claycounty.com