MoDOT
9/11/01 DM

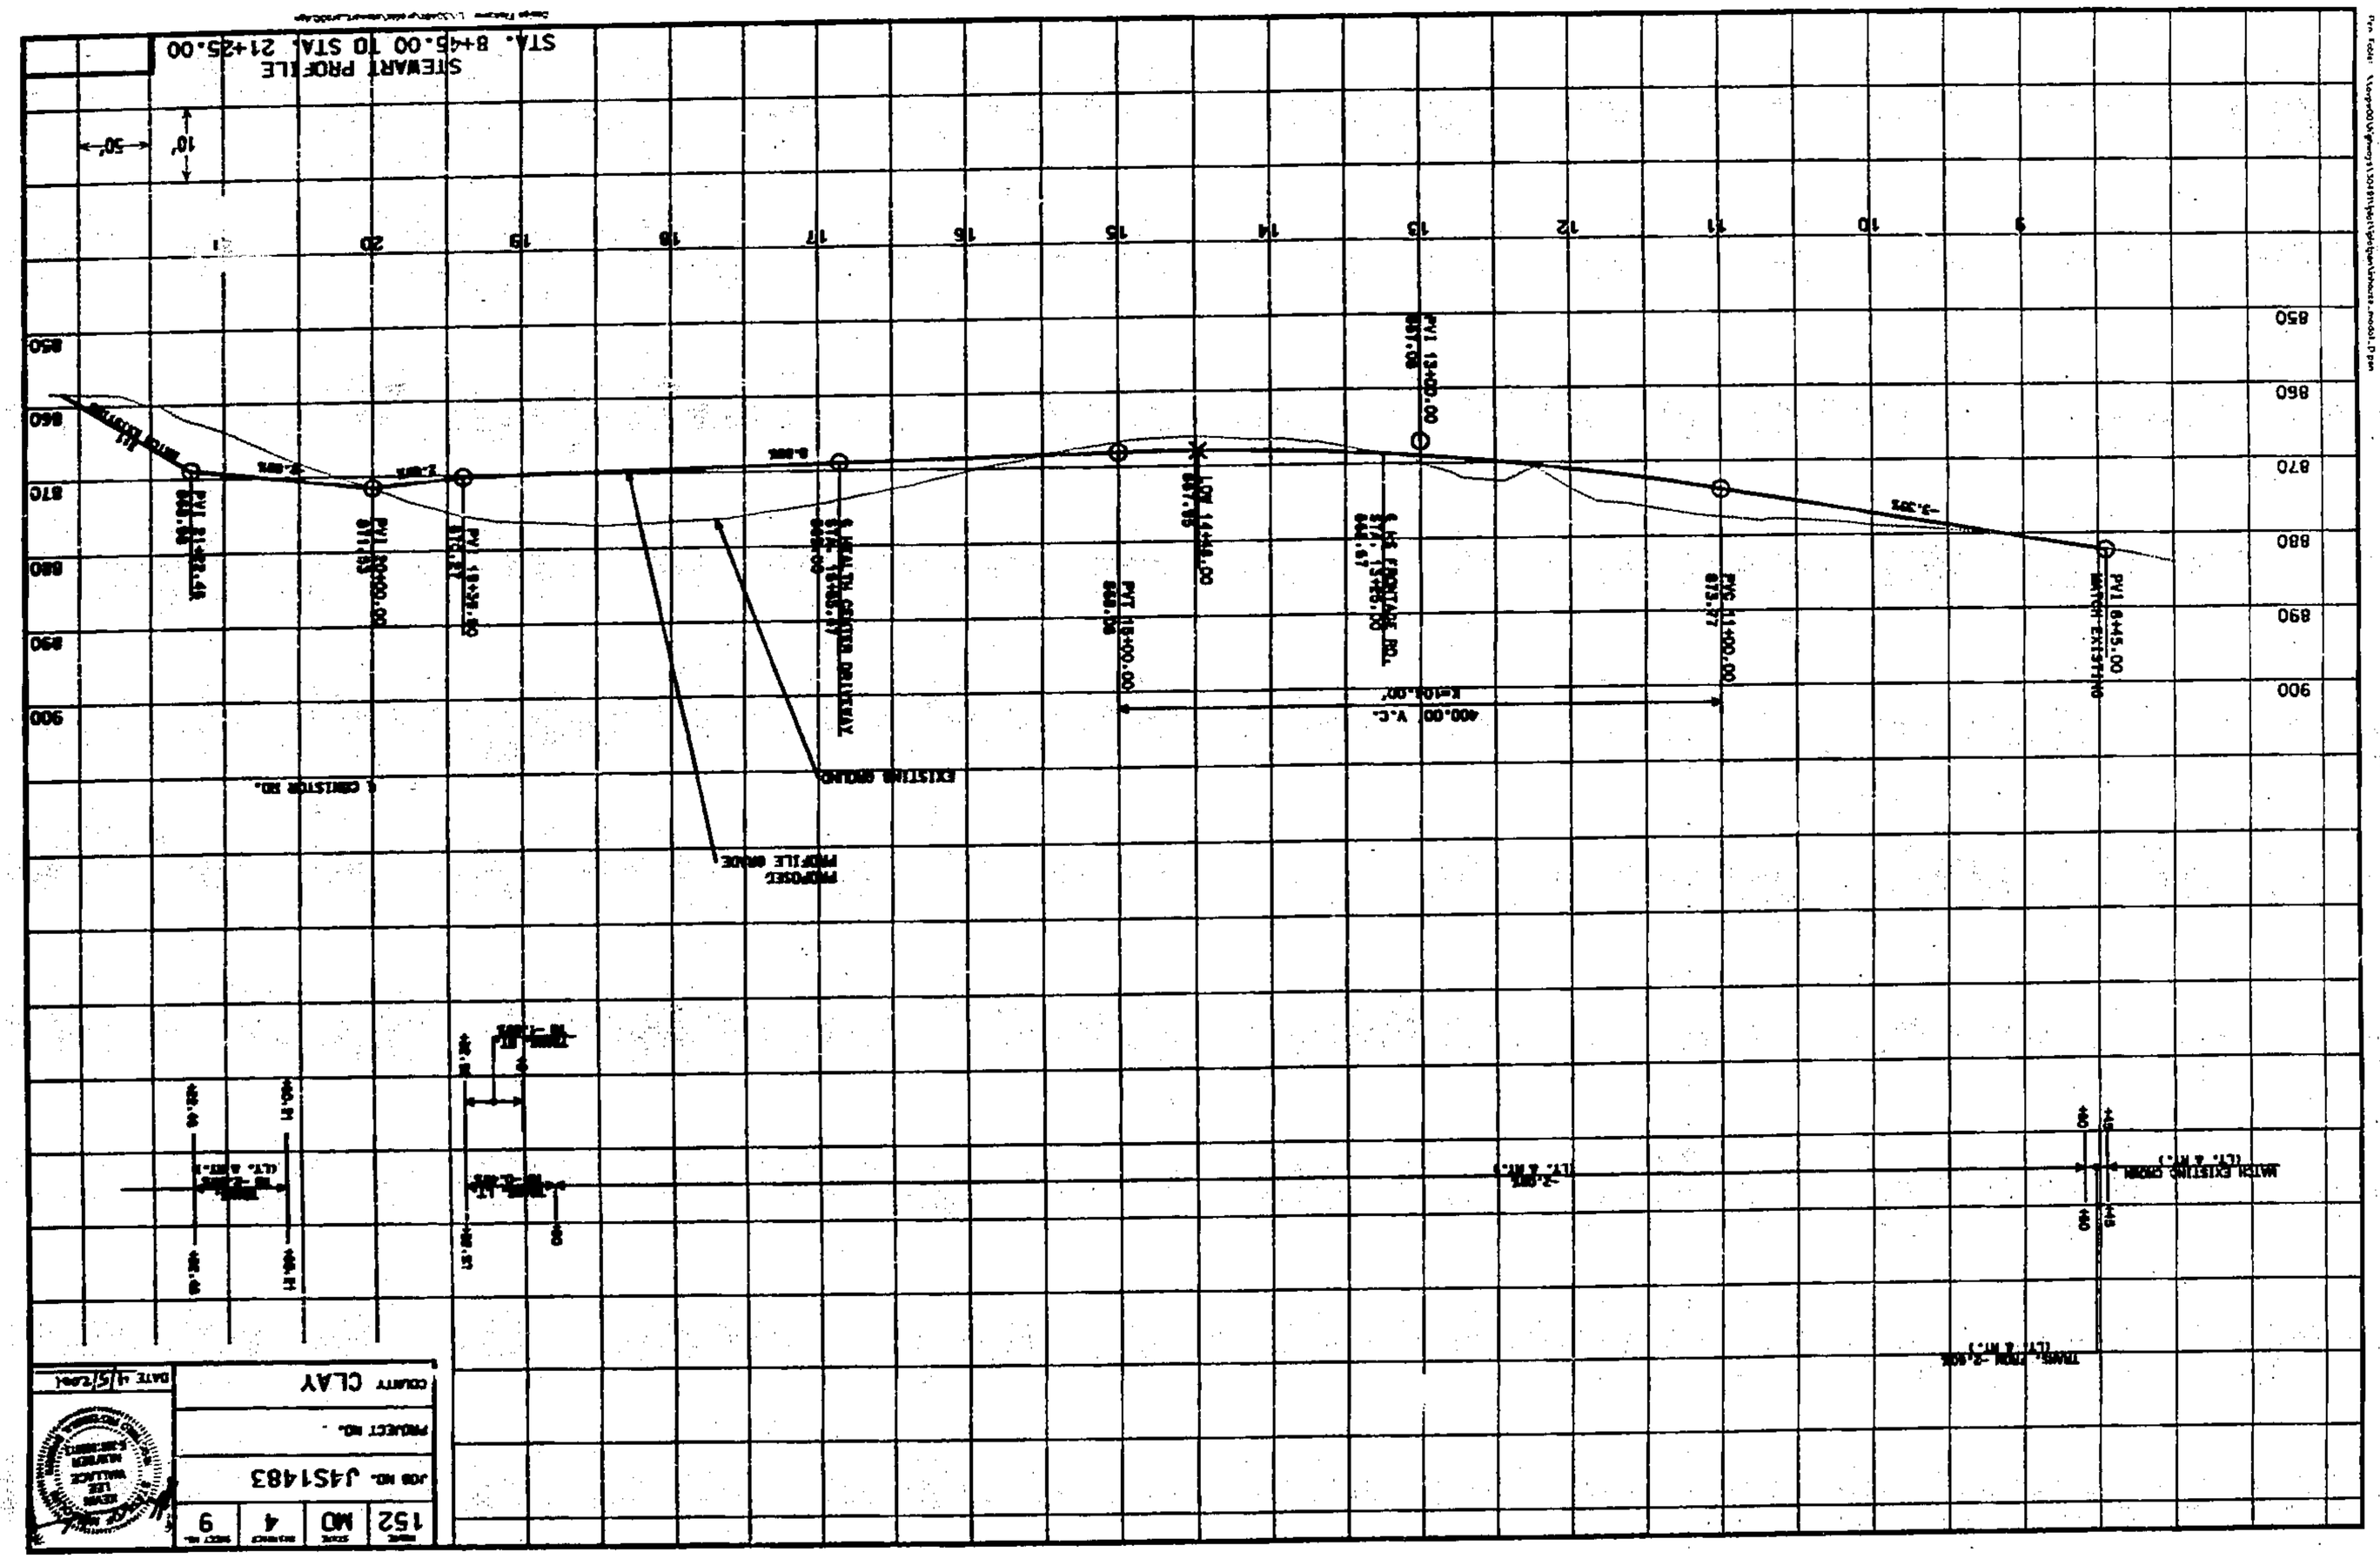

ROUTE	ZONE	SECTION	SHEET NO.
152	MO	4	9

JOB NO. J4S1483

PROJECT NO. -

COUNTY CLAY

DATE 4/5/2001

Clay County, Missouri
Land Survey Document