Clay County, Missouri
Land Survey Document

http://www.ClayCoGov.com

ROUTE	STATE	DISTRICT	SHEET NO.
92	MO	4	3

JOB NO. J4P1537
CONTRACT ID
PROJECT NO.
COUNTY CLAY
DATE 10-2-03

General Notes:

1. Any work indicated on the plans that extends beyond the project limits is considered incidental to and a part of the construction of this project.
2. All bearings are based on Missouri coordinate system, 1983 west zone.
4. Underground facilities, structures and utilities have been plotted from available survey and records. The commission does not warrant the locations of these facilities as precise. It is possible there may be others, the existence of which is presently not known or shown. It is the contractor's responsibility to determine the existence and precise location of all facilities and to avoid damage. See the job special provisions for a list of utility companies on or within the vicinity of the project limits.
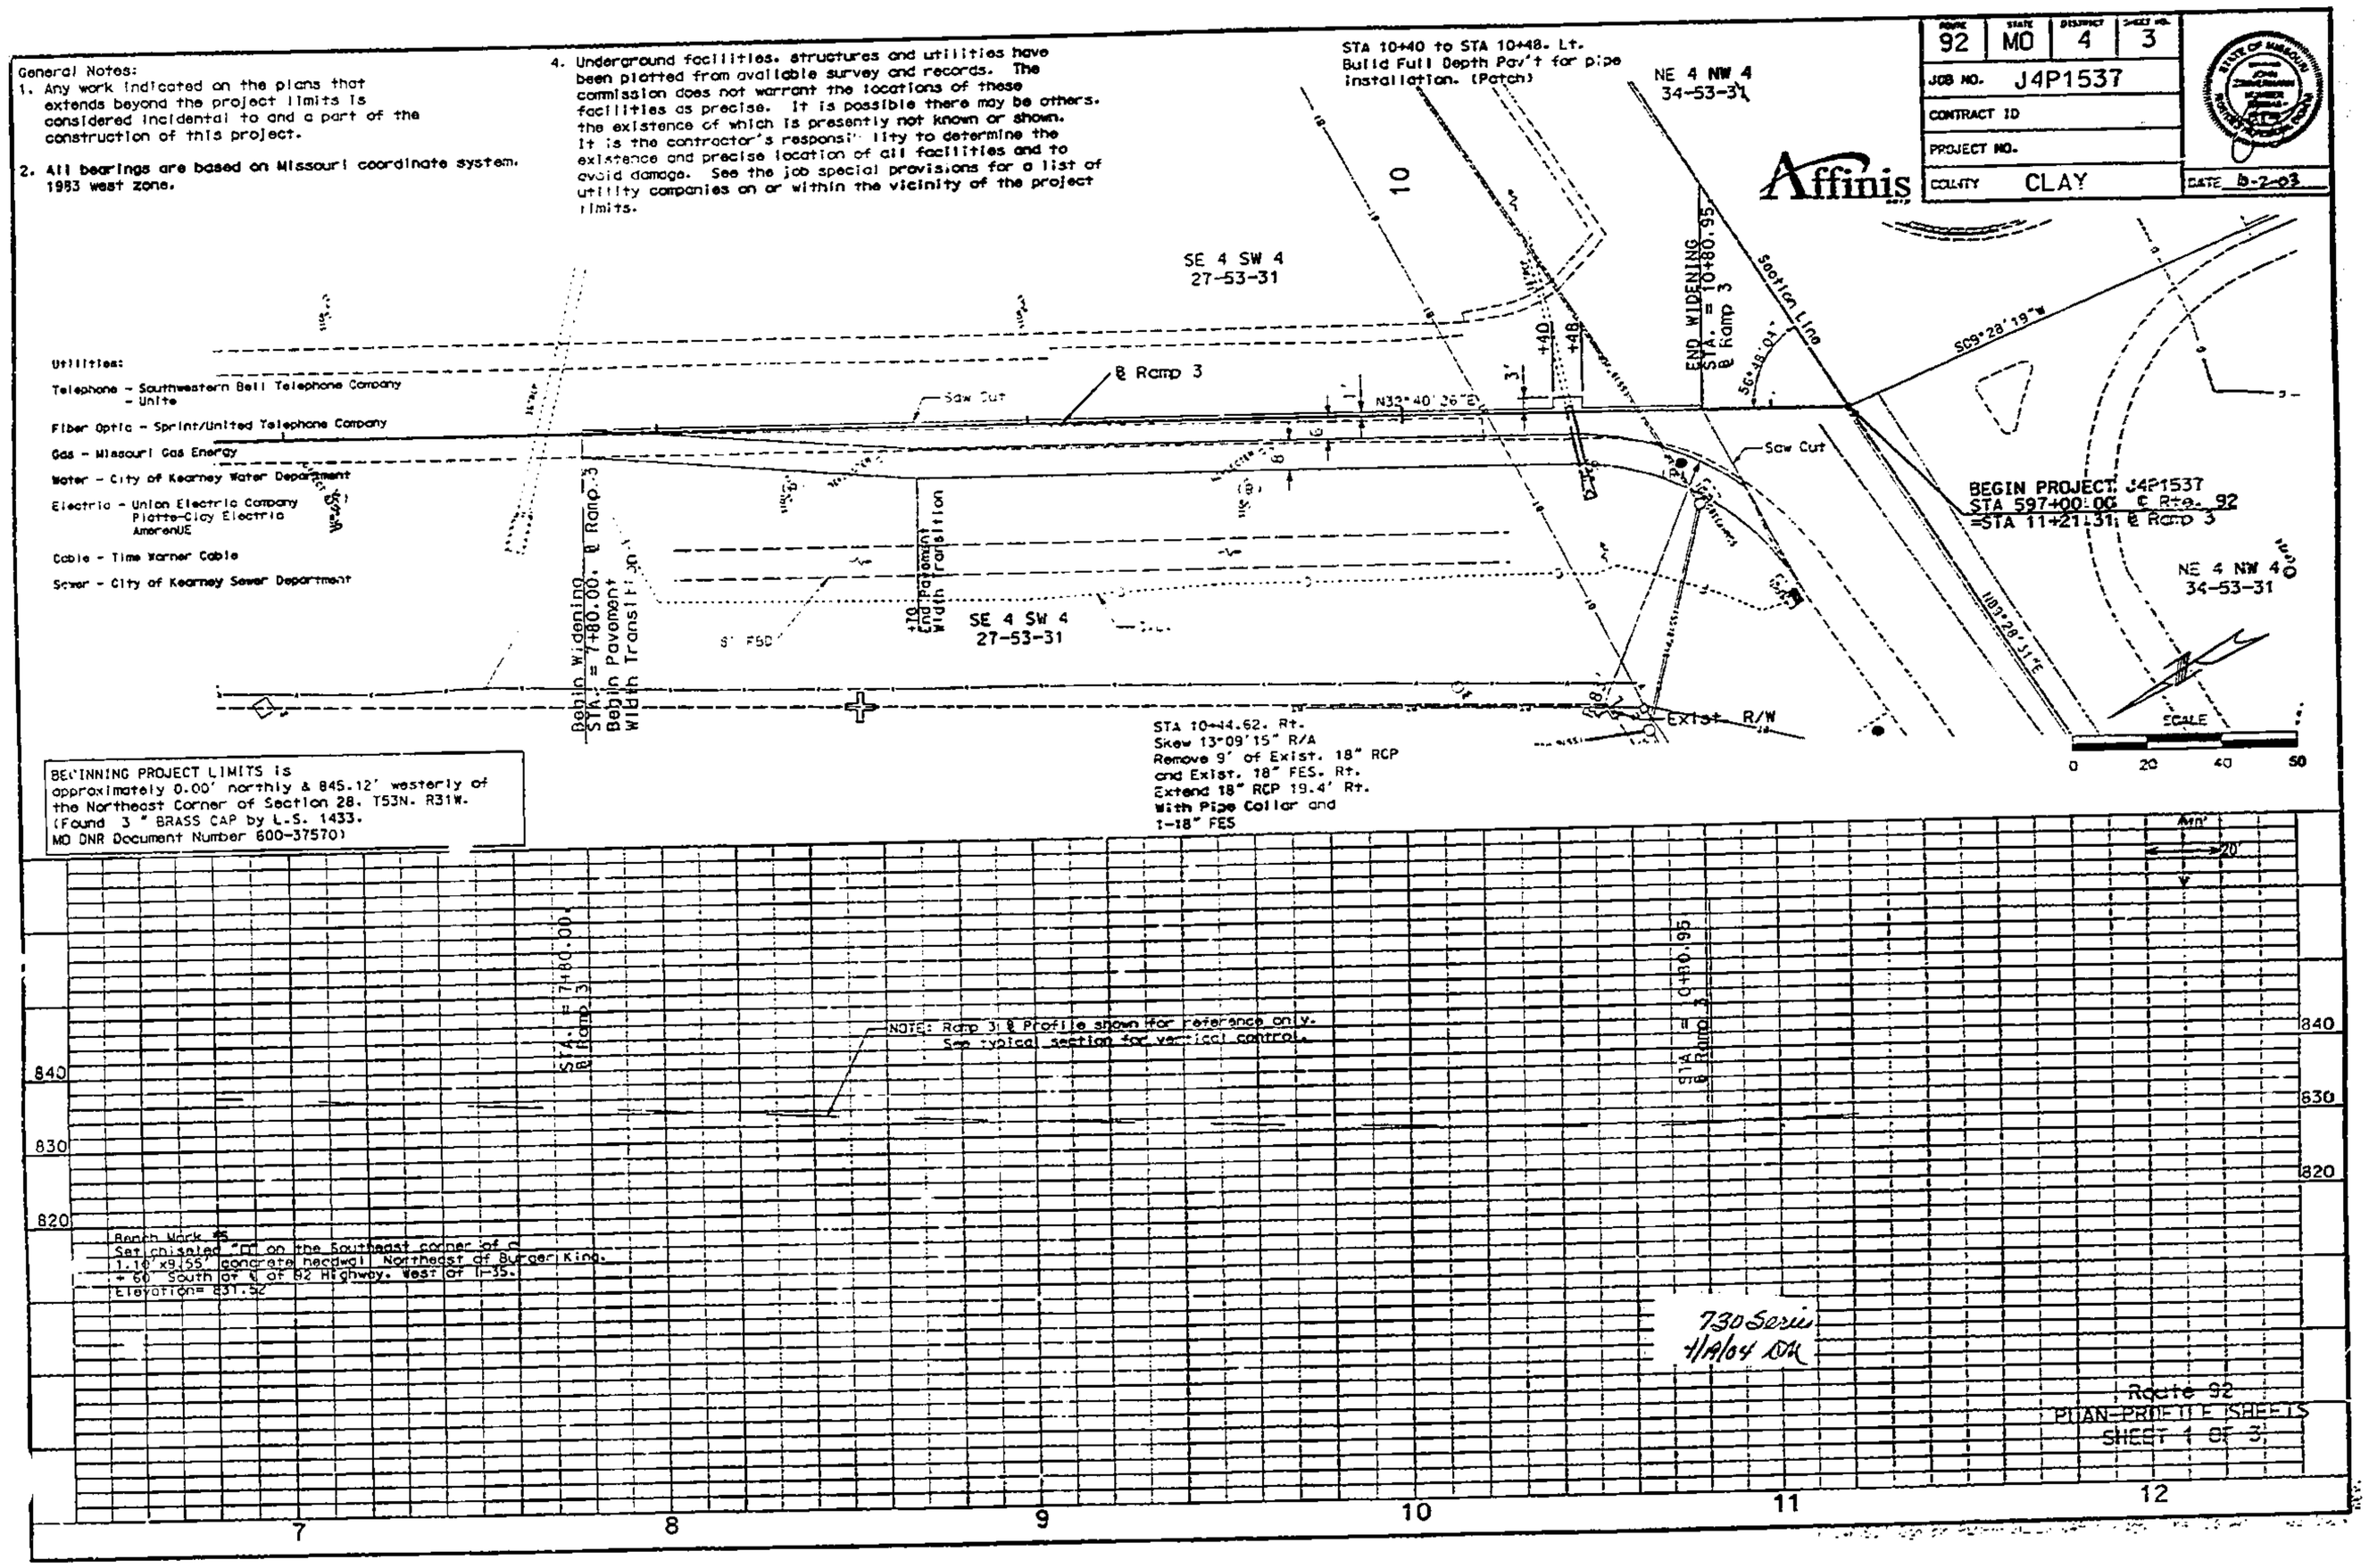
Utilities:
Telephone - Southwestern Bell Telephone Company
- Unite
Fiber Optic - Sprint/United Telephone Company
Gas - Missouri Gas Energy
Water - City of Kearney Water Department
Electric - Union Electric Company
Platte-Clay Electric
AmerenUE
Cable - Time Warner Cable
Sewer - City of Kearney Sewer Department