Clay County, Missouri
Land Survey Document

FEDERAL ROUTE	STATE	DISTRICT	SHEET NO.
92	MO	4	4

JOB NO. J4P1116

CONTRACT ID.

PROJECT NO.

COUNTY CLAY

DATE 4/23/05

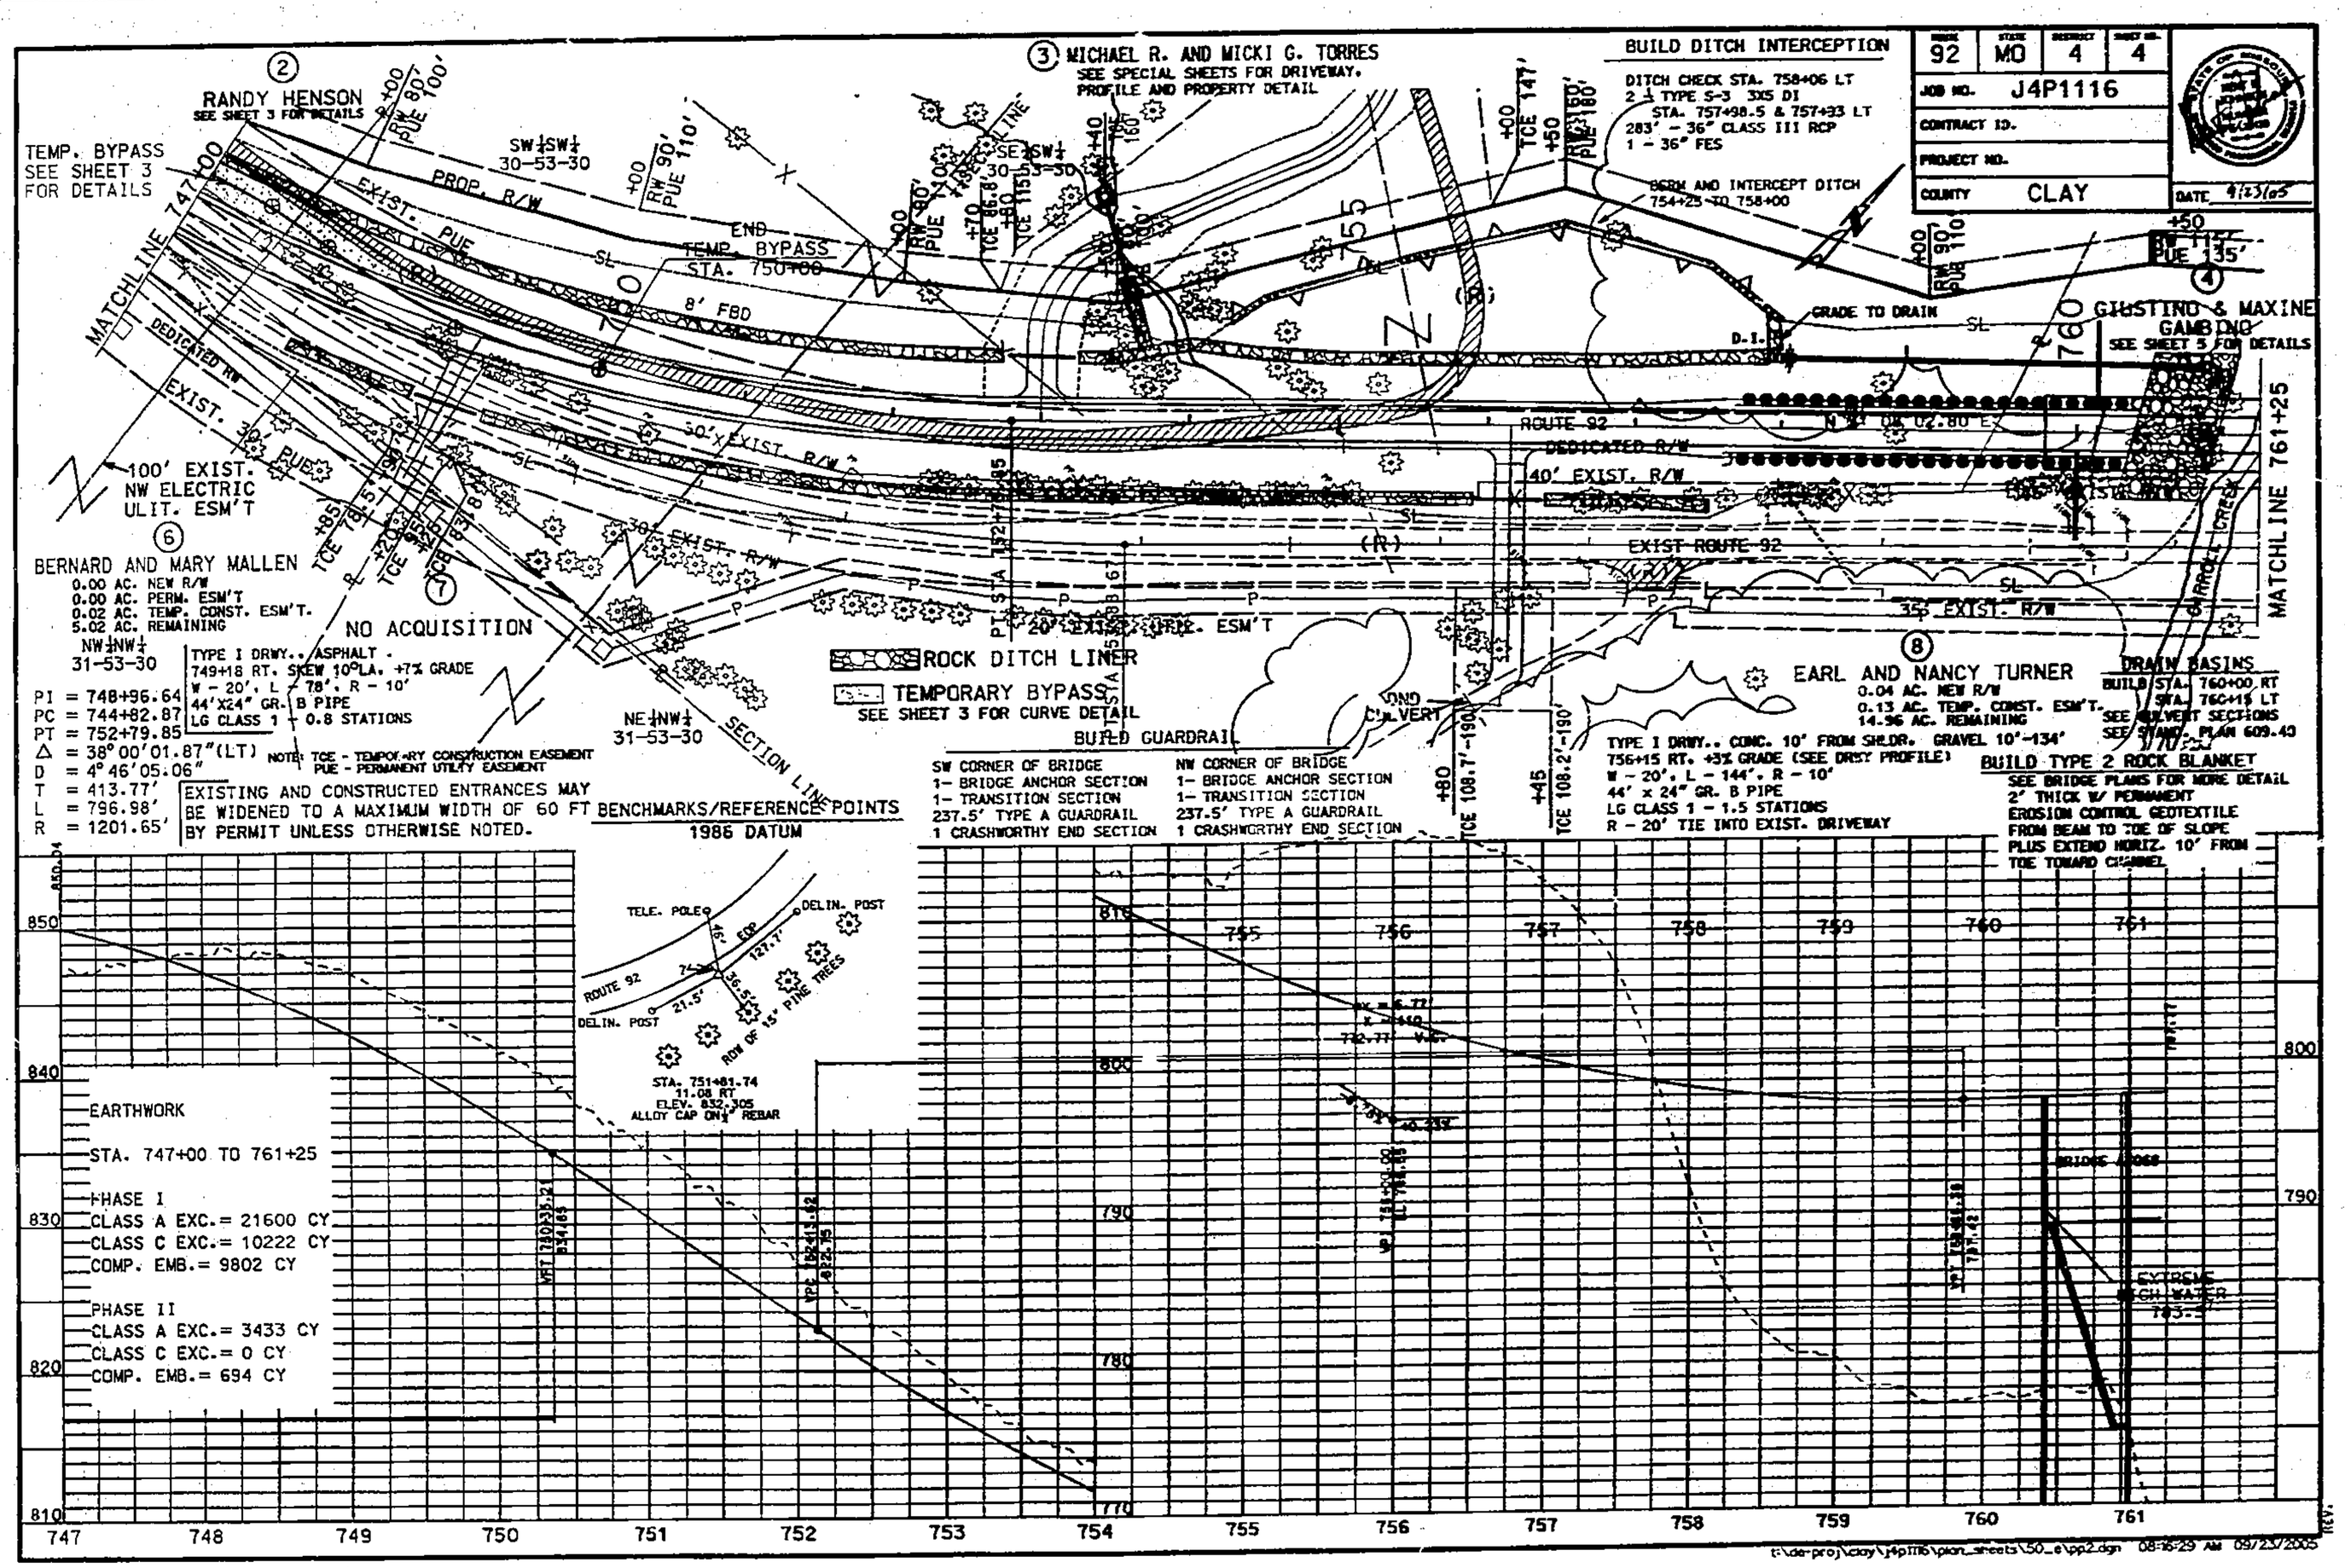

t:\de-proj\clay\j4p1116\plan_sheets\50_e\pp2.dgn 08:16:29 AM 09/23/2005

Hwy. Dept
4/12/07 DM