Clay County, Missouri
Land Survey Document

RESOURCE	STATE	DISTRICT	PROJECT NO.
92	MO	4	5

JOB NO. J4P1116

CONTRACT ID.

PROJECT NO.

COUNTY CLAY

DATE 9/23/05

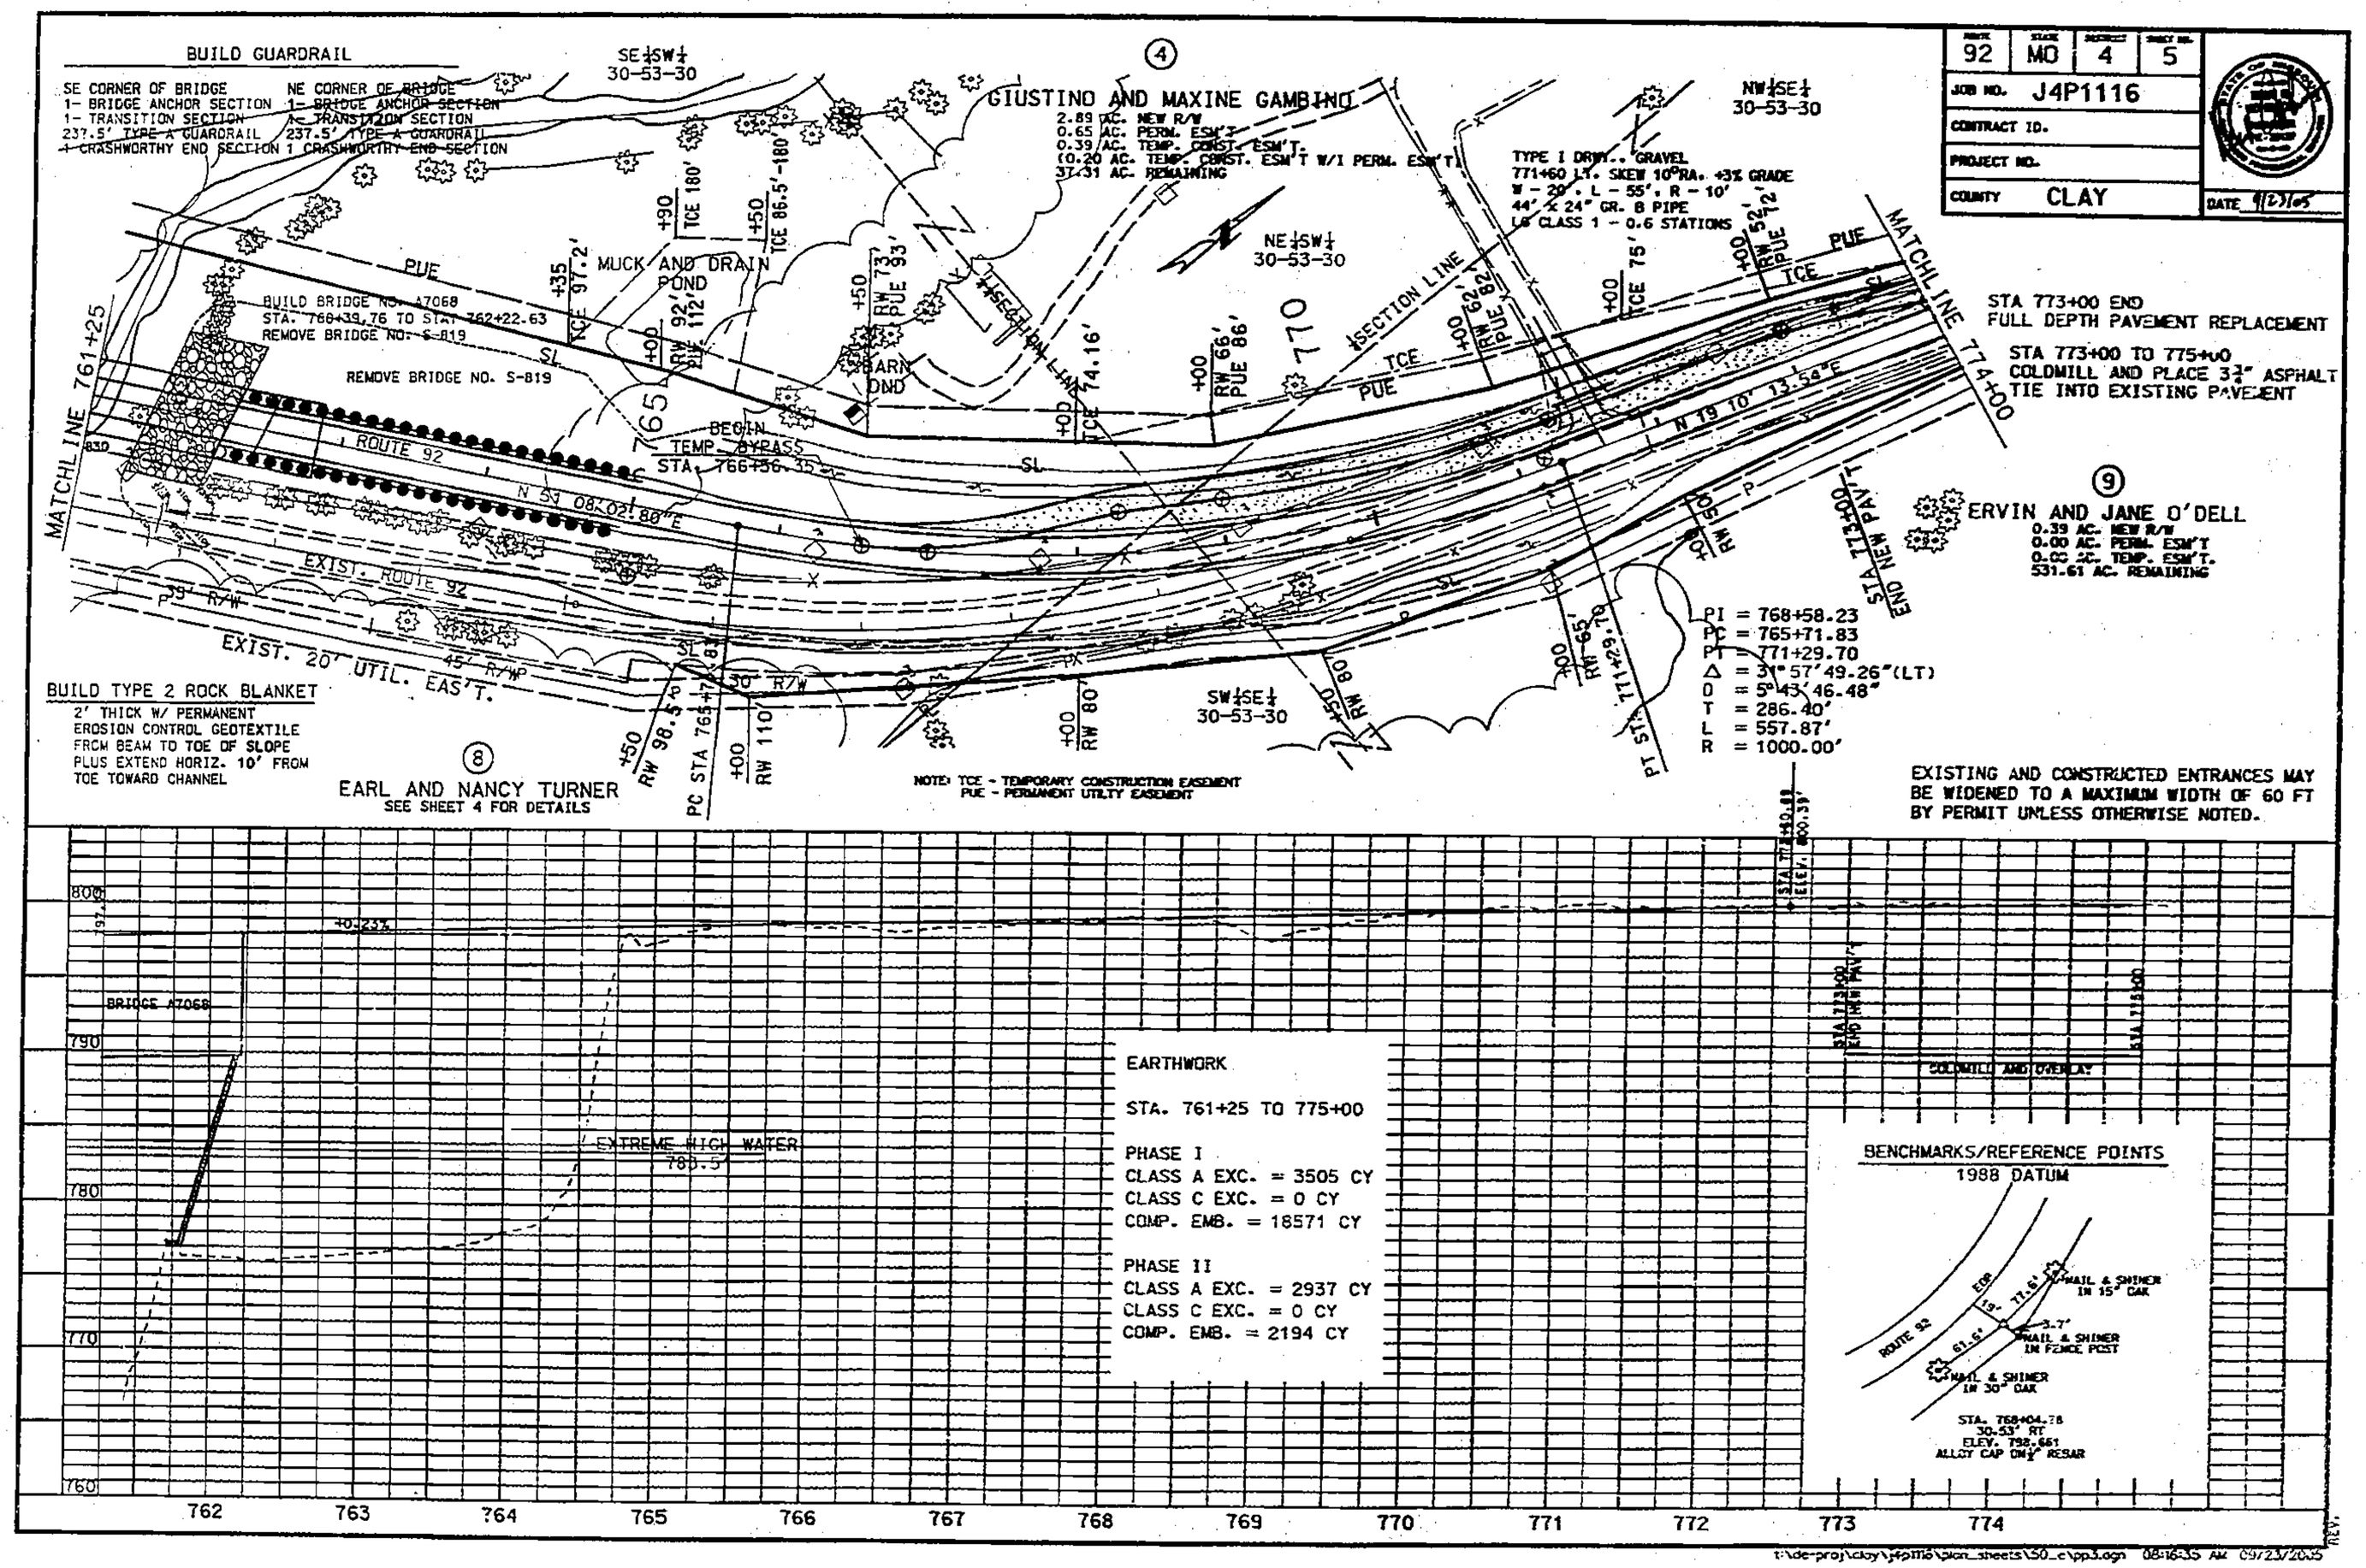

EARTHWORK

STA. 761+25 TO 775+00

PHASE I
CLASS A EXC. = 3505 CY
CLASS C EXC. = 0 CY
COMP. EMB. = 18571 CY

PHASE II
CLASS A EXC. = 2937 CY
CLASS C EXC. = 0 CY
COMP. EMB. = 2194 CY

t:\de-proj\clay\j4p1116\plan_sheets\50_c\pp3.dgn 08:16:35 AM 09/23/2005

Hwy. Dept.
4/12/07 DM

http://www.ClayCoGov.com