Clay County, Missouri
Land Survey Document

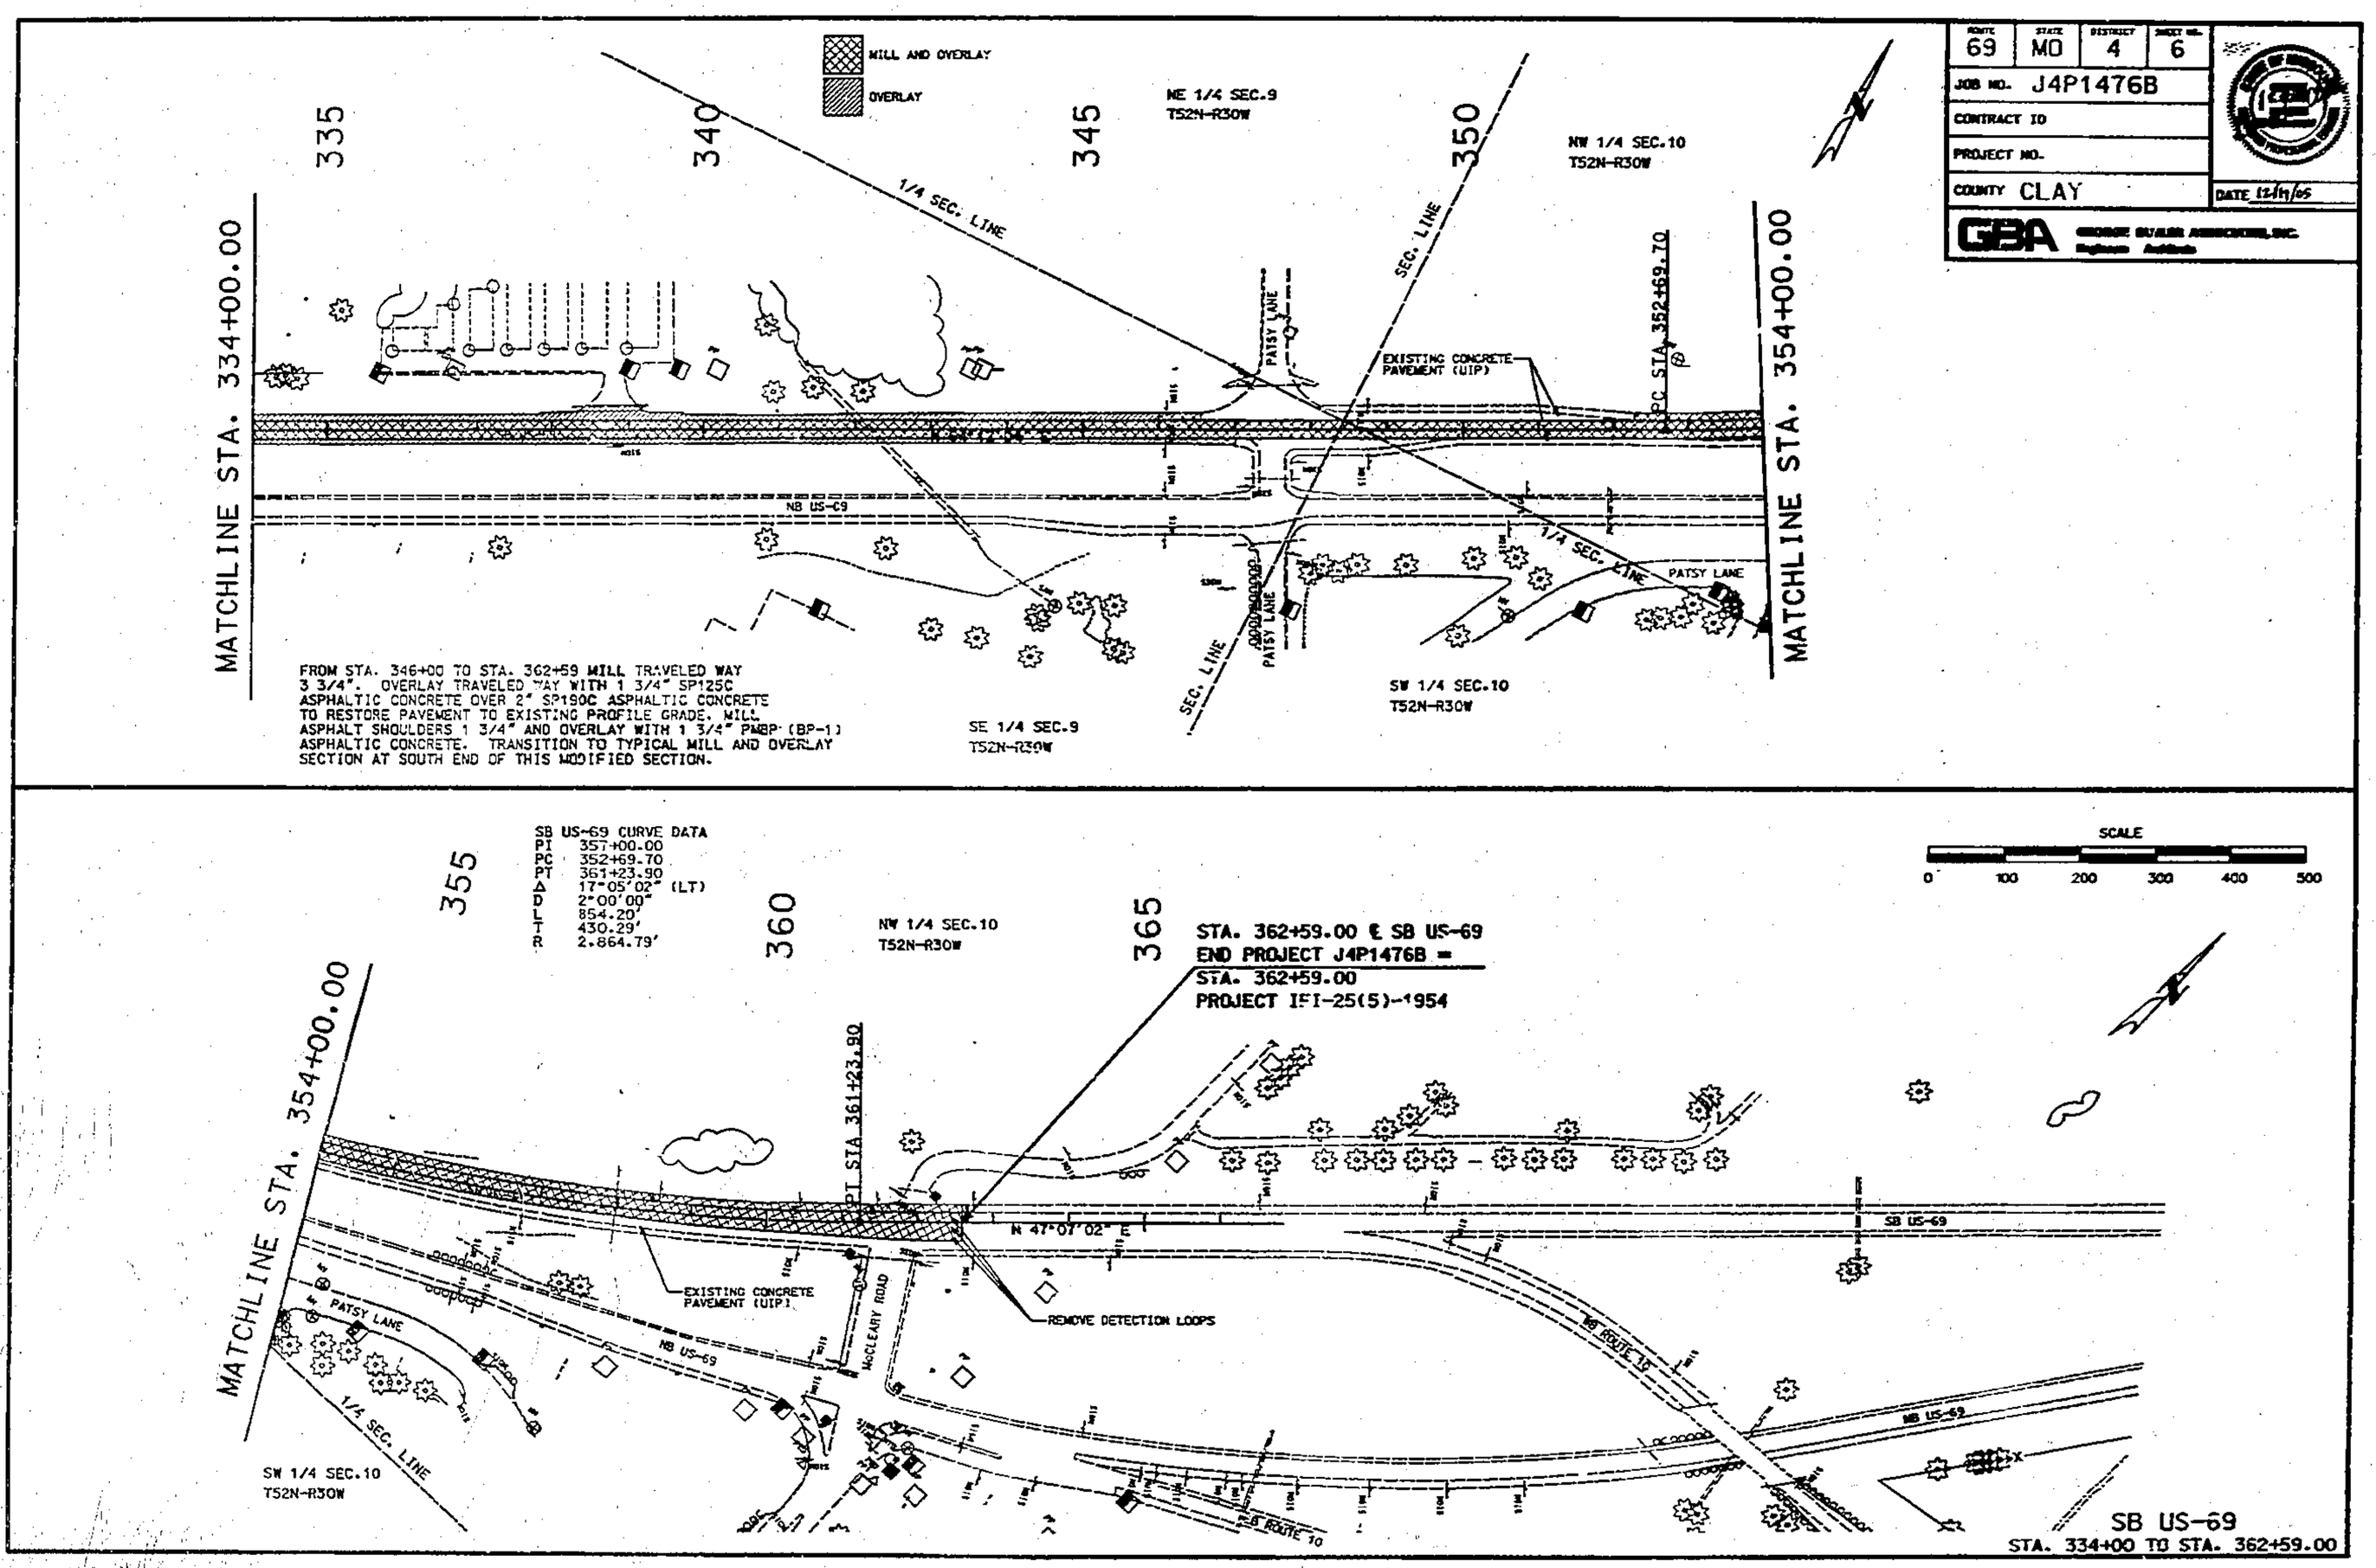


| ROUTE | STATE | DISTRICT | SHEET NO. |
|---|---|---|---|
| 69 | MO | 4 | 6 |

JOB NO. J4P1476B
CONTRACT ID
PROJECT NO.
COUNTY CLAY
DATE 12/19/05
GBA GEORGE BUALER ASSOCIATES, INC. Engineers Architects

Hwy. Dept.
4/18/07 DM

http://www.ClayCoGov.com