Clay County, Missouri
Land Survey Document

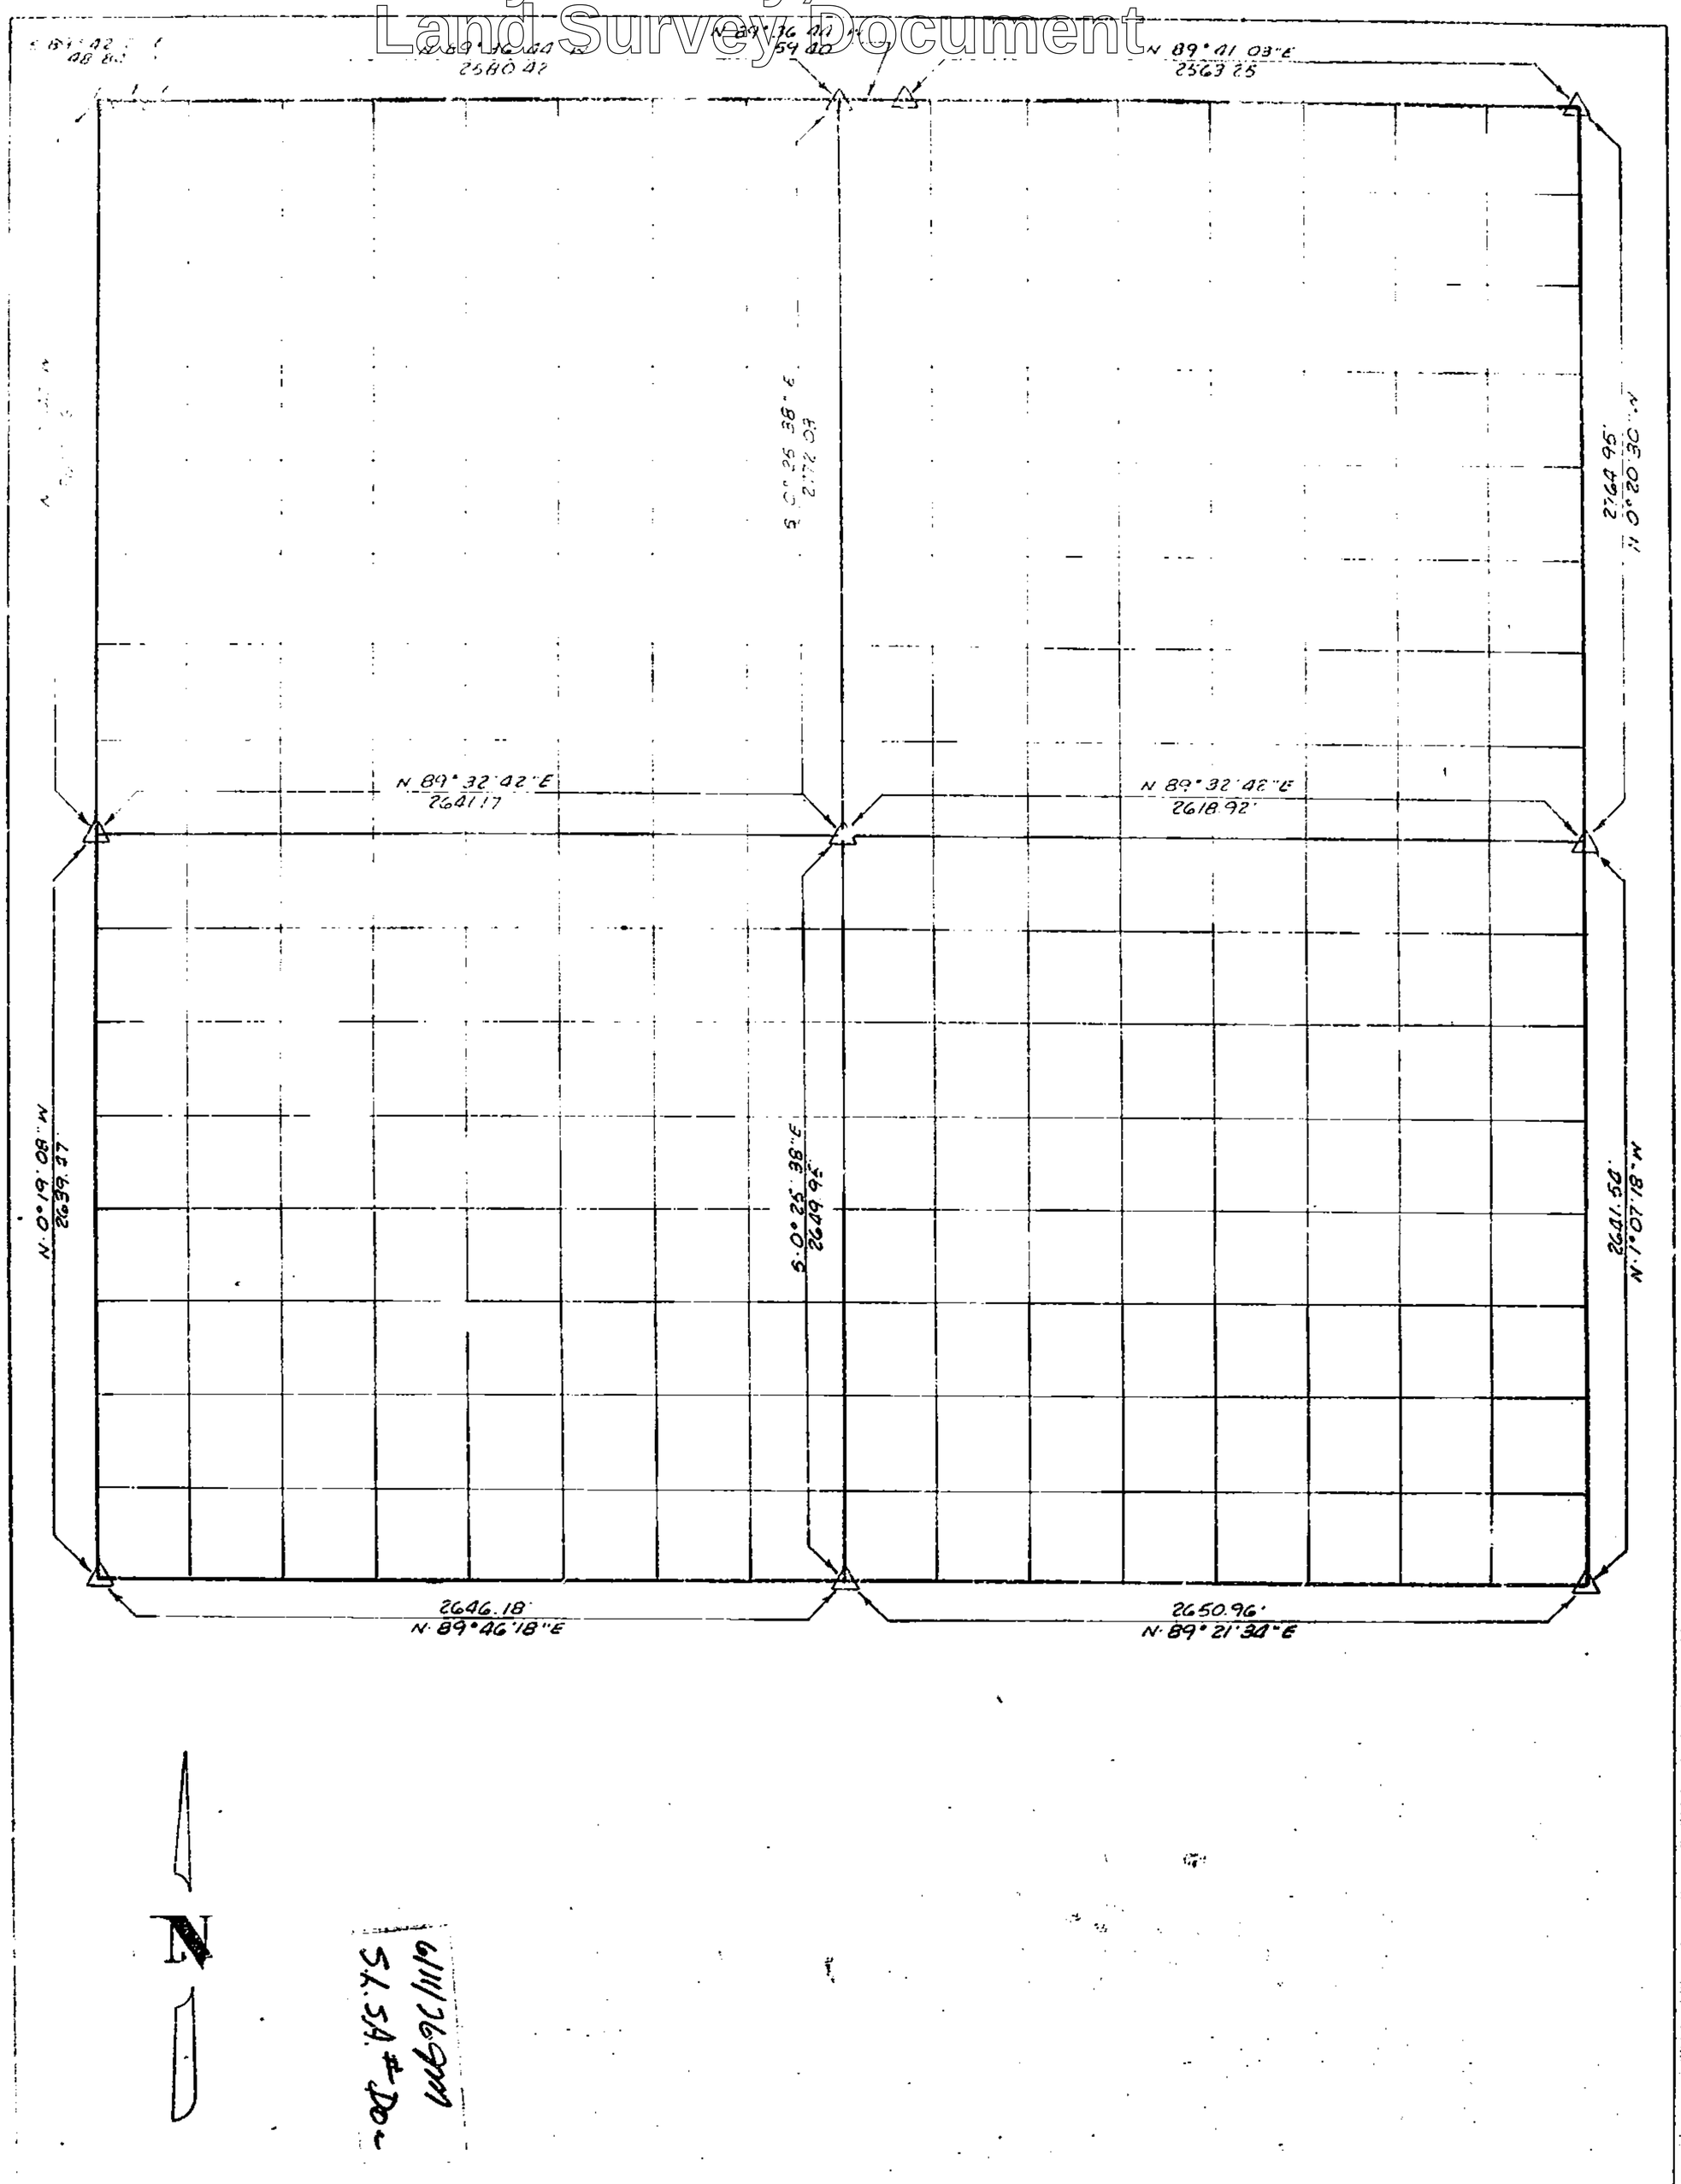

Clay County Doc.
SLSA #16647

LEGEND

△ 2" PIPE MONUMENT (WITH BRASS CAP)
□ EXISTING STONE
○ IRON PIN

NOTE: All bearings and distances in reference to Missouri State Plane Coordinate System.
All distances are reduced to grid to get ground distance multiply distance x 1.000104249

CERTIFICATION:
I hereby certify that this survey, plat and description were prepared by me under my direct personal supervision and that I am a duly Registered Land Surveyor under the laws of the State of Missouri, License No 61

By Harvey Q. Evans Harvey Q. Evans Dated Mar. 21, 1975

MISSOURI No. LS-61 Harvey Q. Evans REGISTERED LAND SURVEYOR

SLSA NO. 16647
LITTLE PLATTE RIVER, MISSOURI
SMITHVILLE LAKE
BOUNDARY SURVEYS
SEC. 2 T 53 N R 32 W 5th PM
CLAY COUNTY, MISSOURI

Prepared By ~
Evans, Inc.
Surveying & Engineering
Liberty, Missouri

U.S. ARMY ENGINEER DISTRICT
KANSAS CITY
CORPS OF ENGINEERS
Contract No. DACW-74-C-0035

http://www.ClayCoGov.com