Clay County, Missouri
Land Survey Document

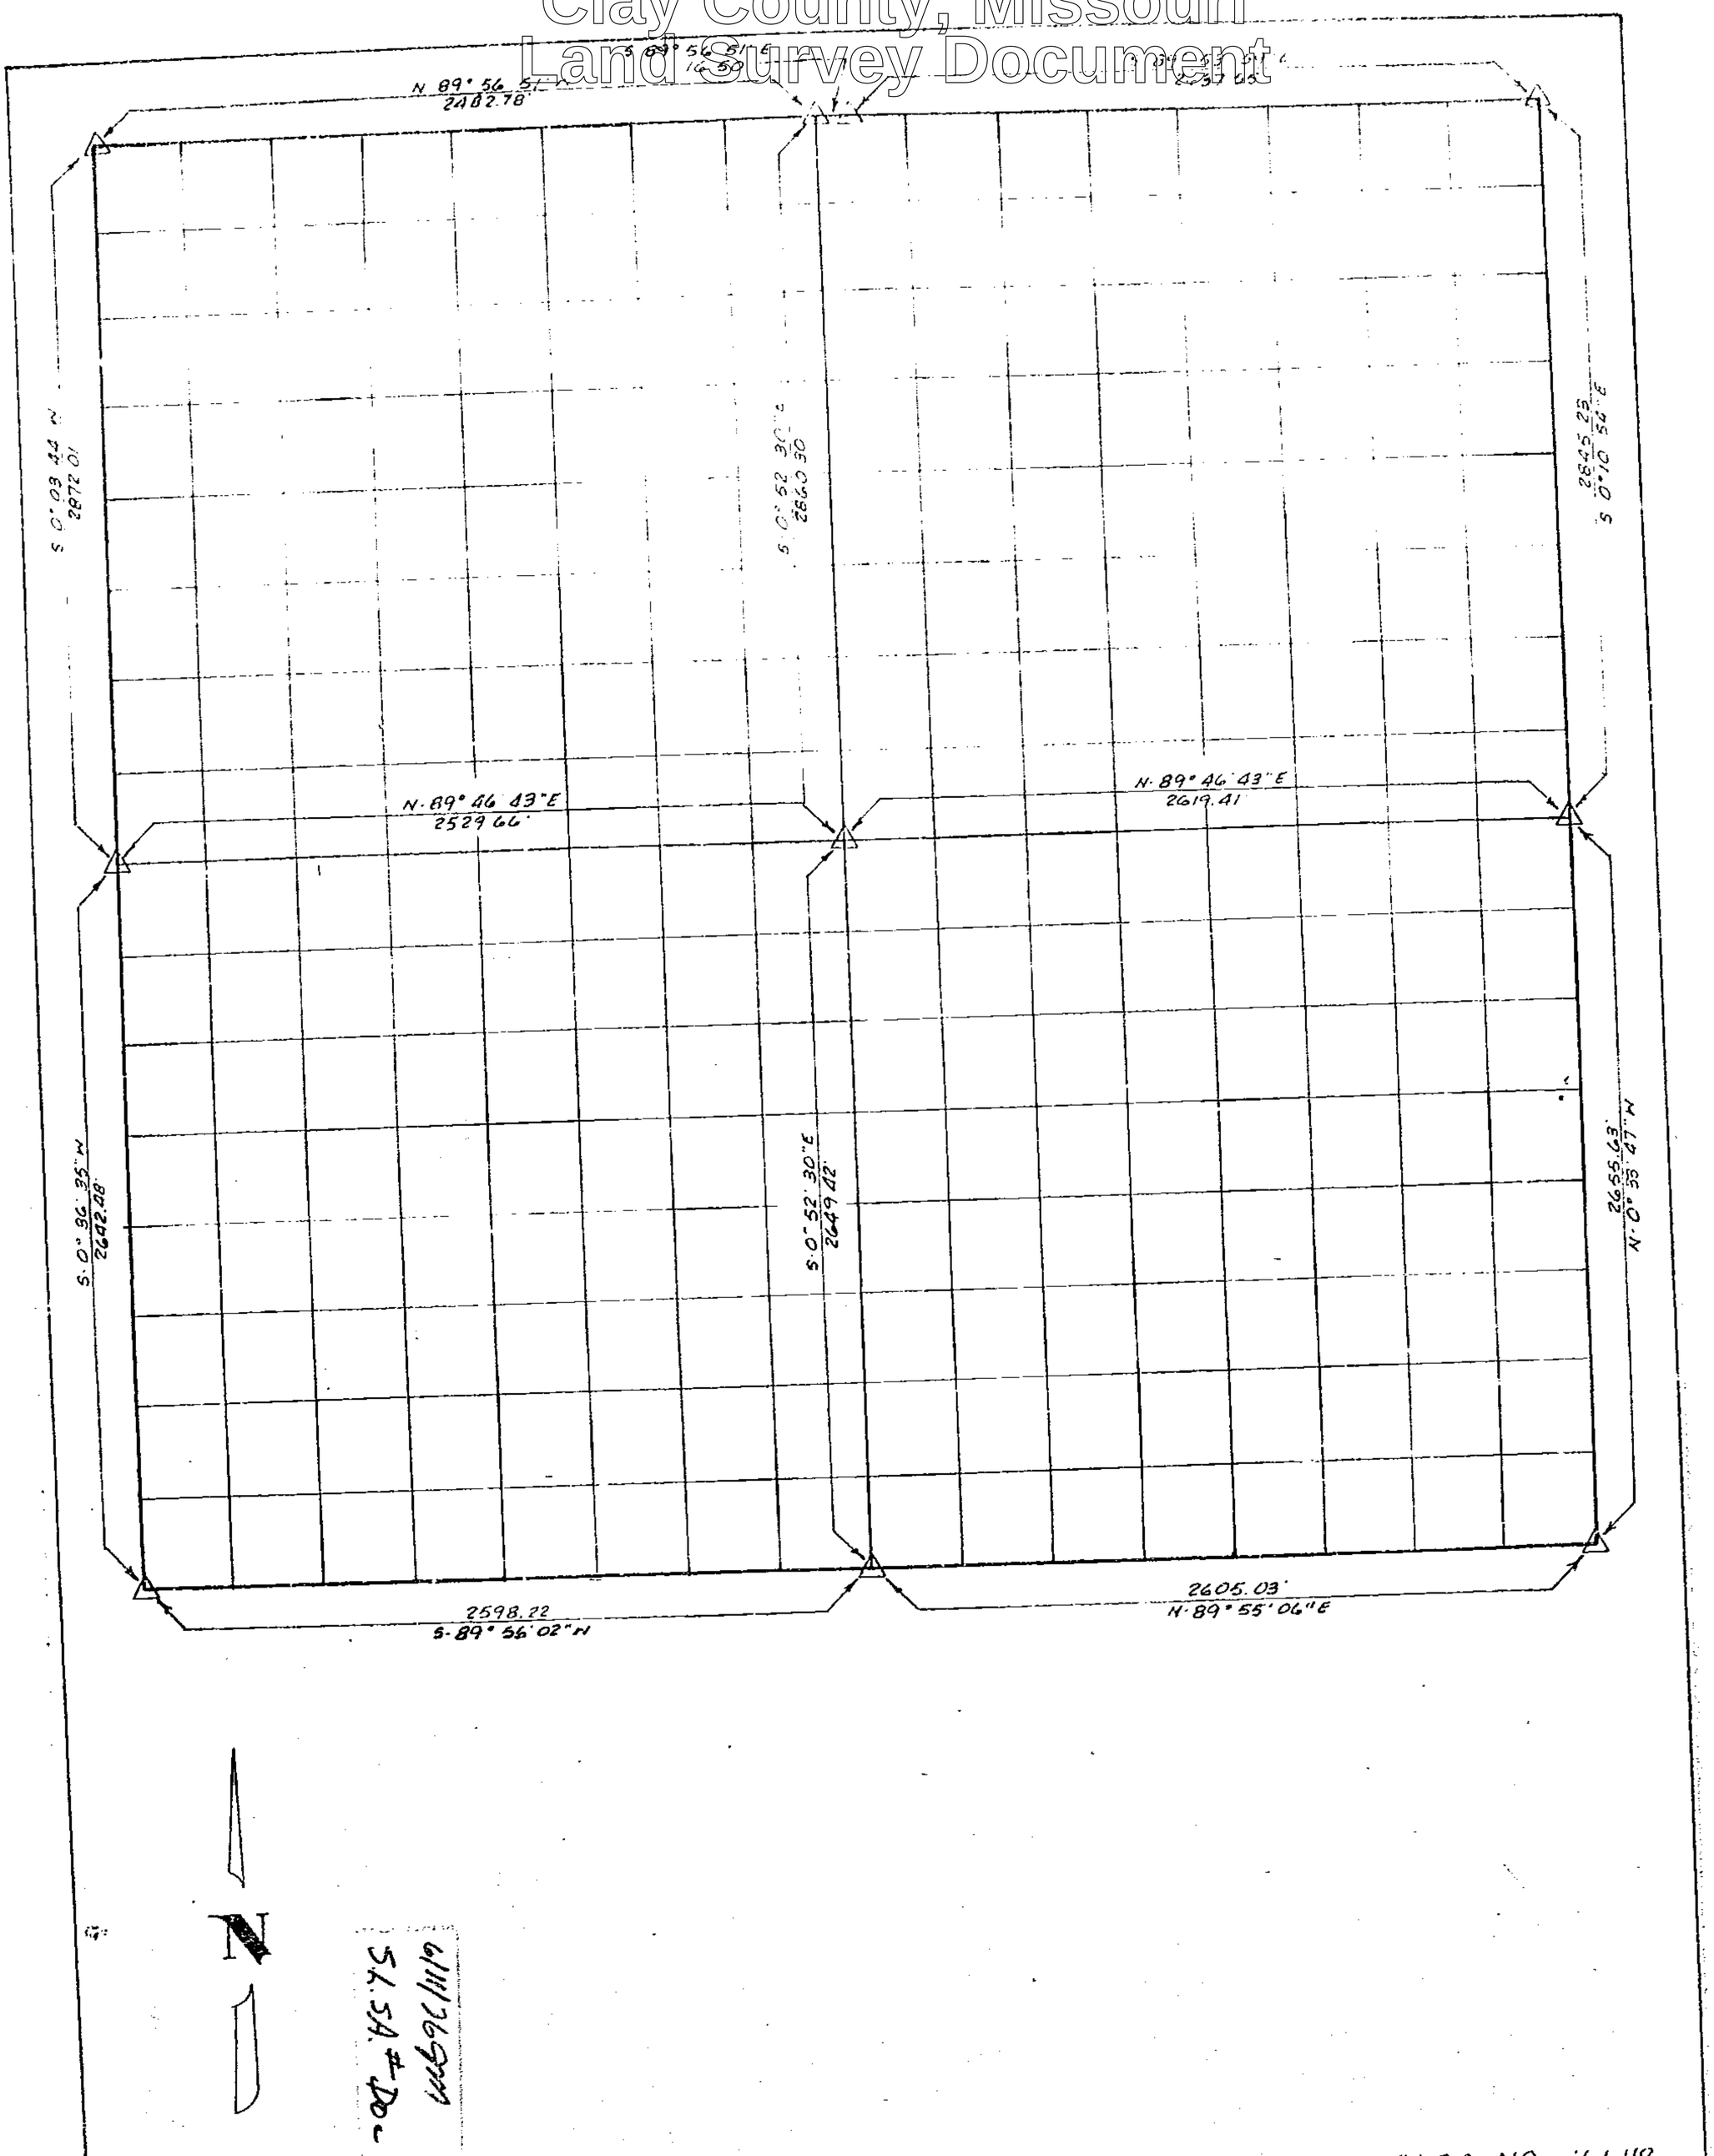

LEGEND

△ 2" PIPE MONUMENT (WITH BRASS CAP

□ EXISTING STONE

○ IRON PIN

NOTE: All bearings and distances in reference to Missouri State Plane coordinate System. All distances are reduced to grid. To get ground distance multiply distance X. 1.000104249

CERTIFICATION:
I hereby certify that this survey, plat and description were prepared by me or under my direct personal supervision and that I am a duly Registered Land Surveyor under the laws of the State of Missouri. License No. 61

By Harvey G. Evans Dated Mar. 4, 1975
Harvey G. Evans

Prepared By ~
Evans, Inc.
Surveying & Engineering
Liberty, Missouri

SLSA NO. 16649
LITTLE PLATTE RIVER, MISSOURI
SMITHVILLE LAKE
BOUNDARY SURVEYS
SEC. 4 T 53 NR 32 W 5th PM.
CLAY COUNTY, MISSOURI

U.S. ARMY ENGINEER DISTRICT
KANSAS CITY
CORPS OF ENGINEERS
Contract No. D-A-C-W-74-C-0035

http://www.ClayCoGov.com