Clay County, Missouri
Land Survey Document

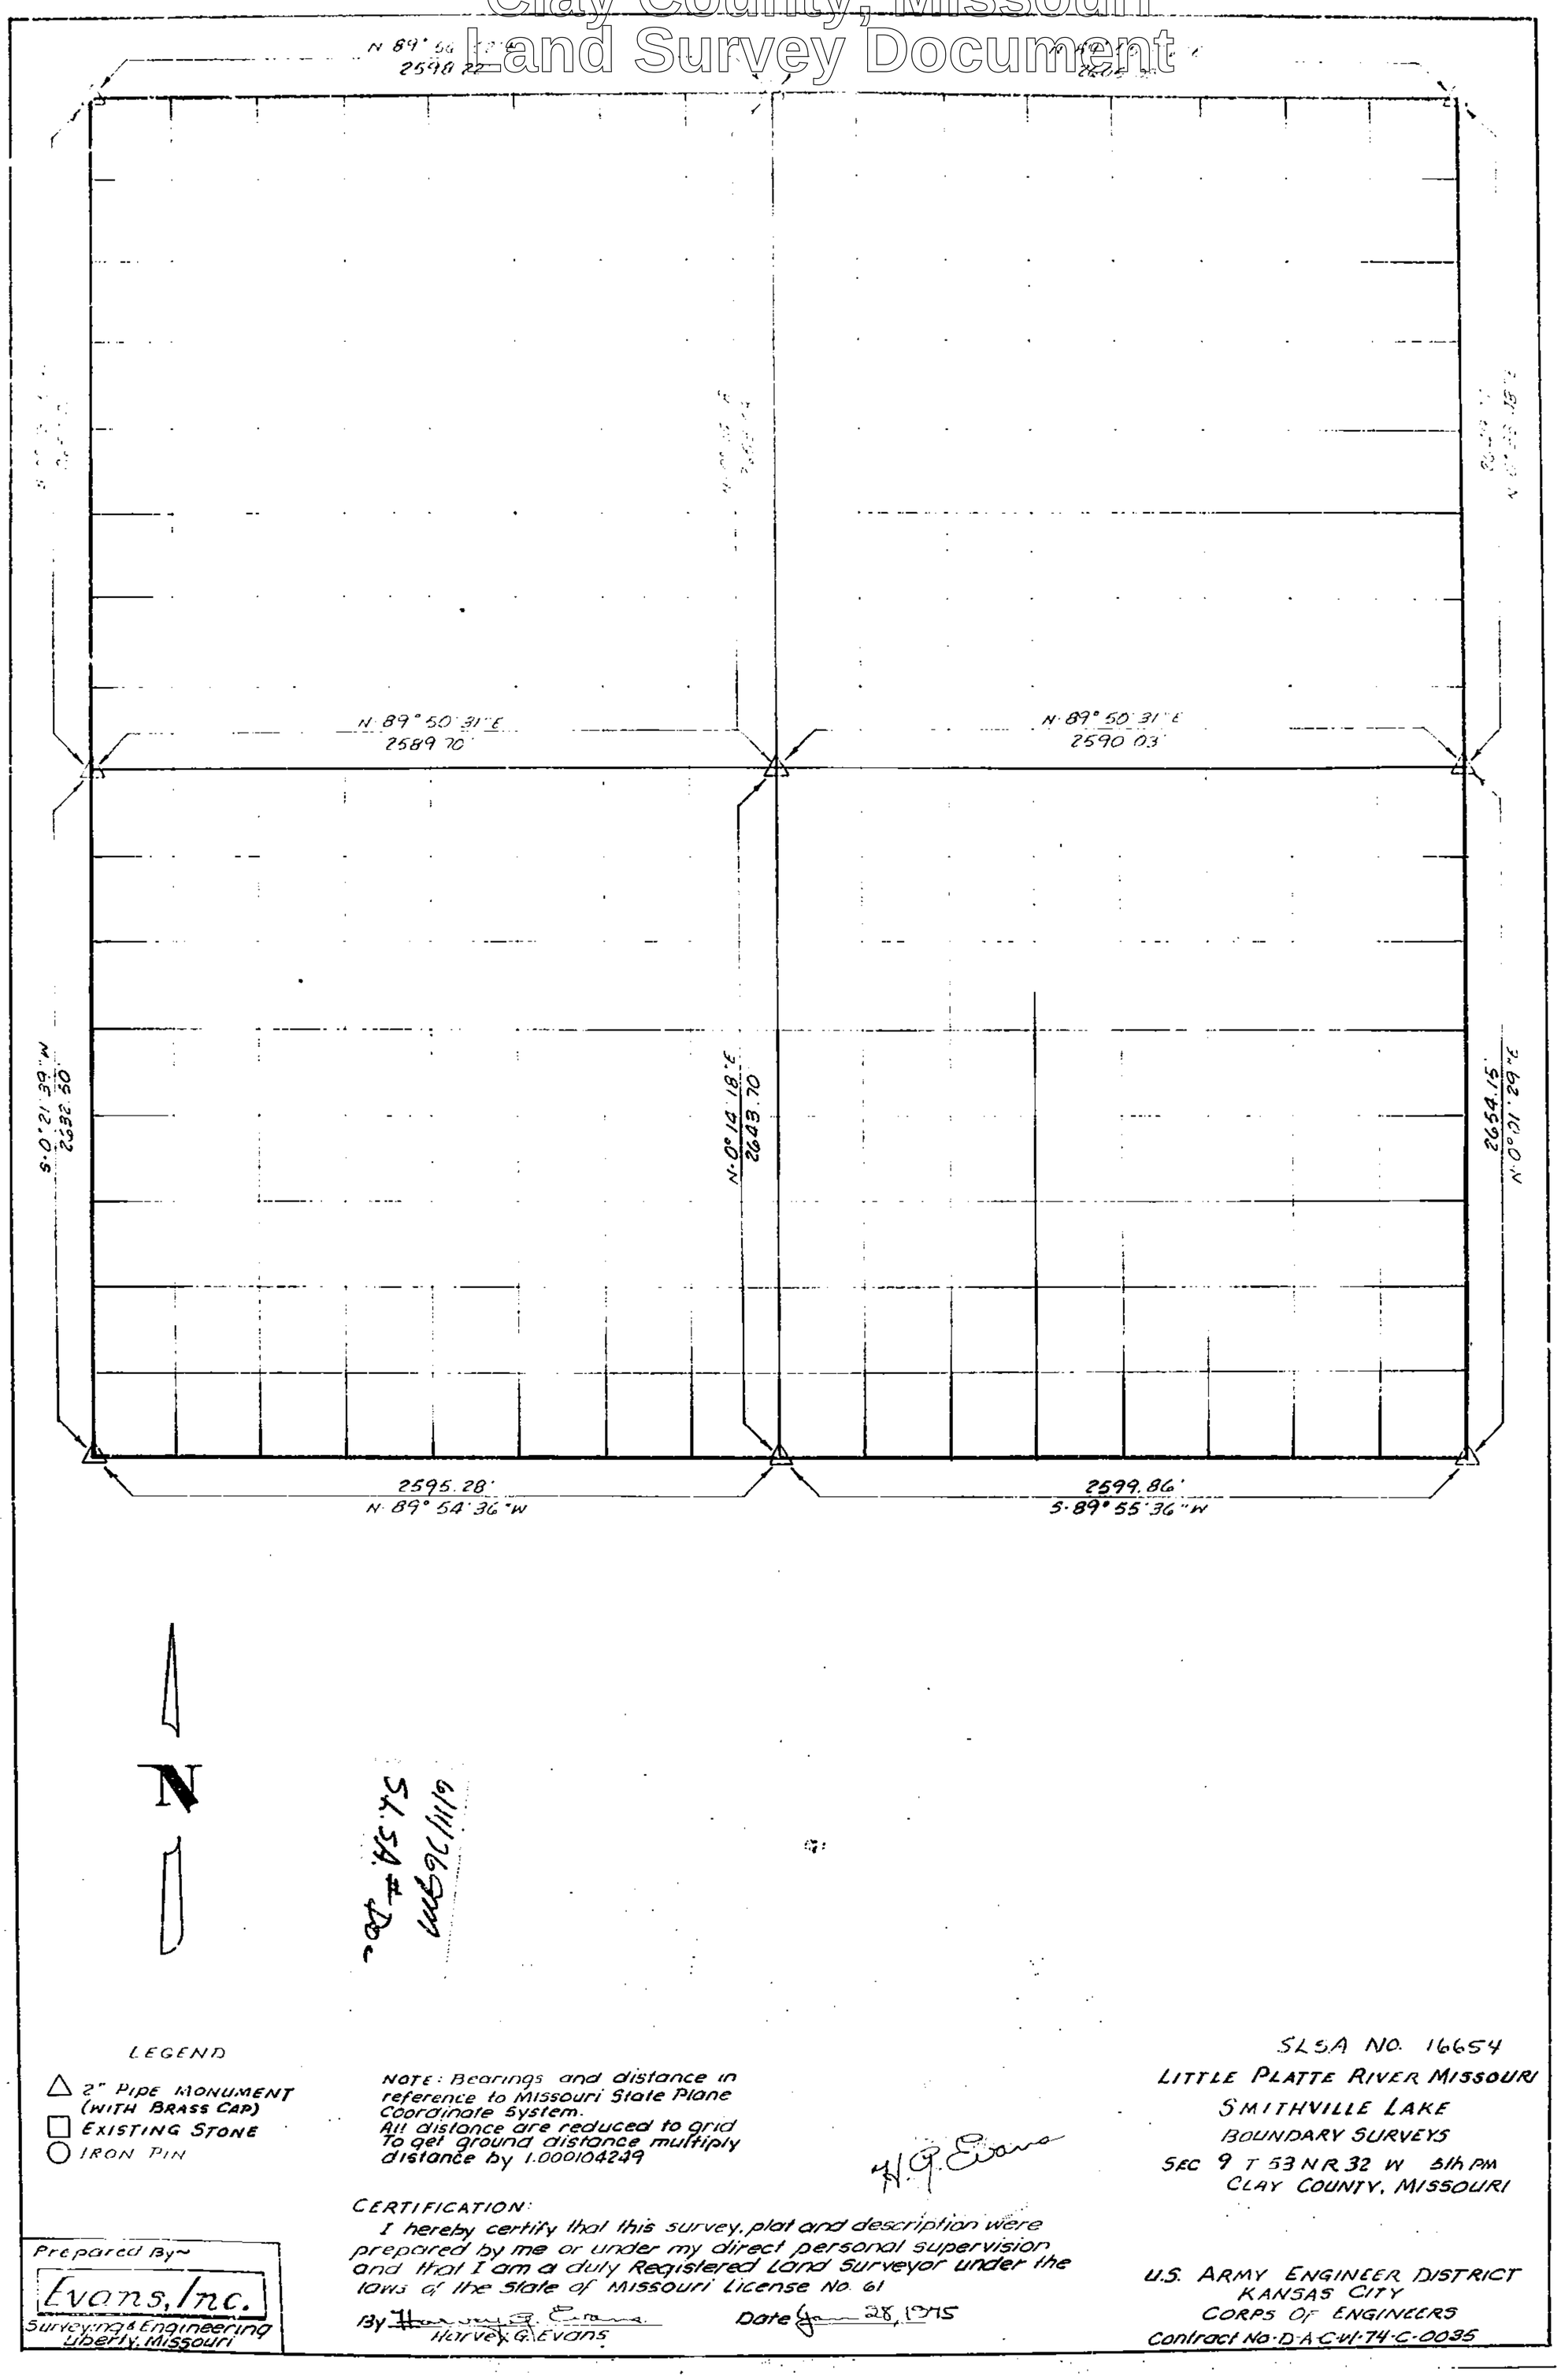

LEGEND

△ 2" PIPE MONUMENT (WITH BRASS CAP)
□ EXISTING STONE
○ IRON PIN

NOTE: Bearings and distance in reference to Missouri State Plane Coordinate System.
All distance are reduced to grid
To get ground distance multiply distance by 1.000104249

H. G. Evans

CERTIFICATION:
I hereby certify that this survey, plat and description were prepared by me or under my direct personal supervision and that I am a duly Registered Land Surveyor under the laws of the State of Missouri License No. 61

By Harvey G. Evans
Harvey G. Evans
Date Jan 28, 1975

Prepared By~
Evans, Inc.
Surveying & Engineering
Liberty, Missouri

SLSA NO. 16654
LITTLE PLATTE RIVER MISSOURI
SMITHVILLE LAKE
BOUNDARY SURVEYS
SEC 9 T 53 N R 32 W 5th PM
CLAY COUNTY, MISSOURI

U.S. ARMY ENGINEER DISTRICT
KANSAS CITY
CORPS OF ENGINEERS
Contract No. D-A-C-W-74-C-0035

http://www.ClayCoGov.com