Clay County, Missouri
Land Survey Document

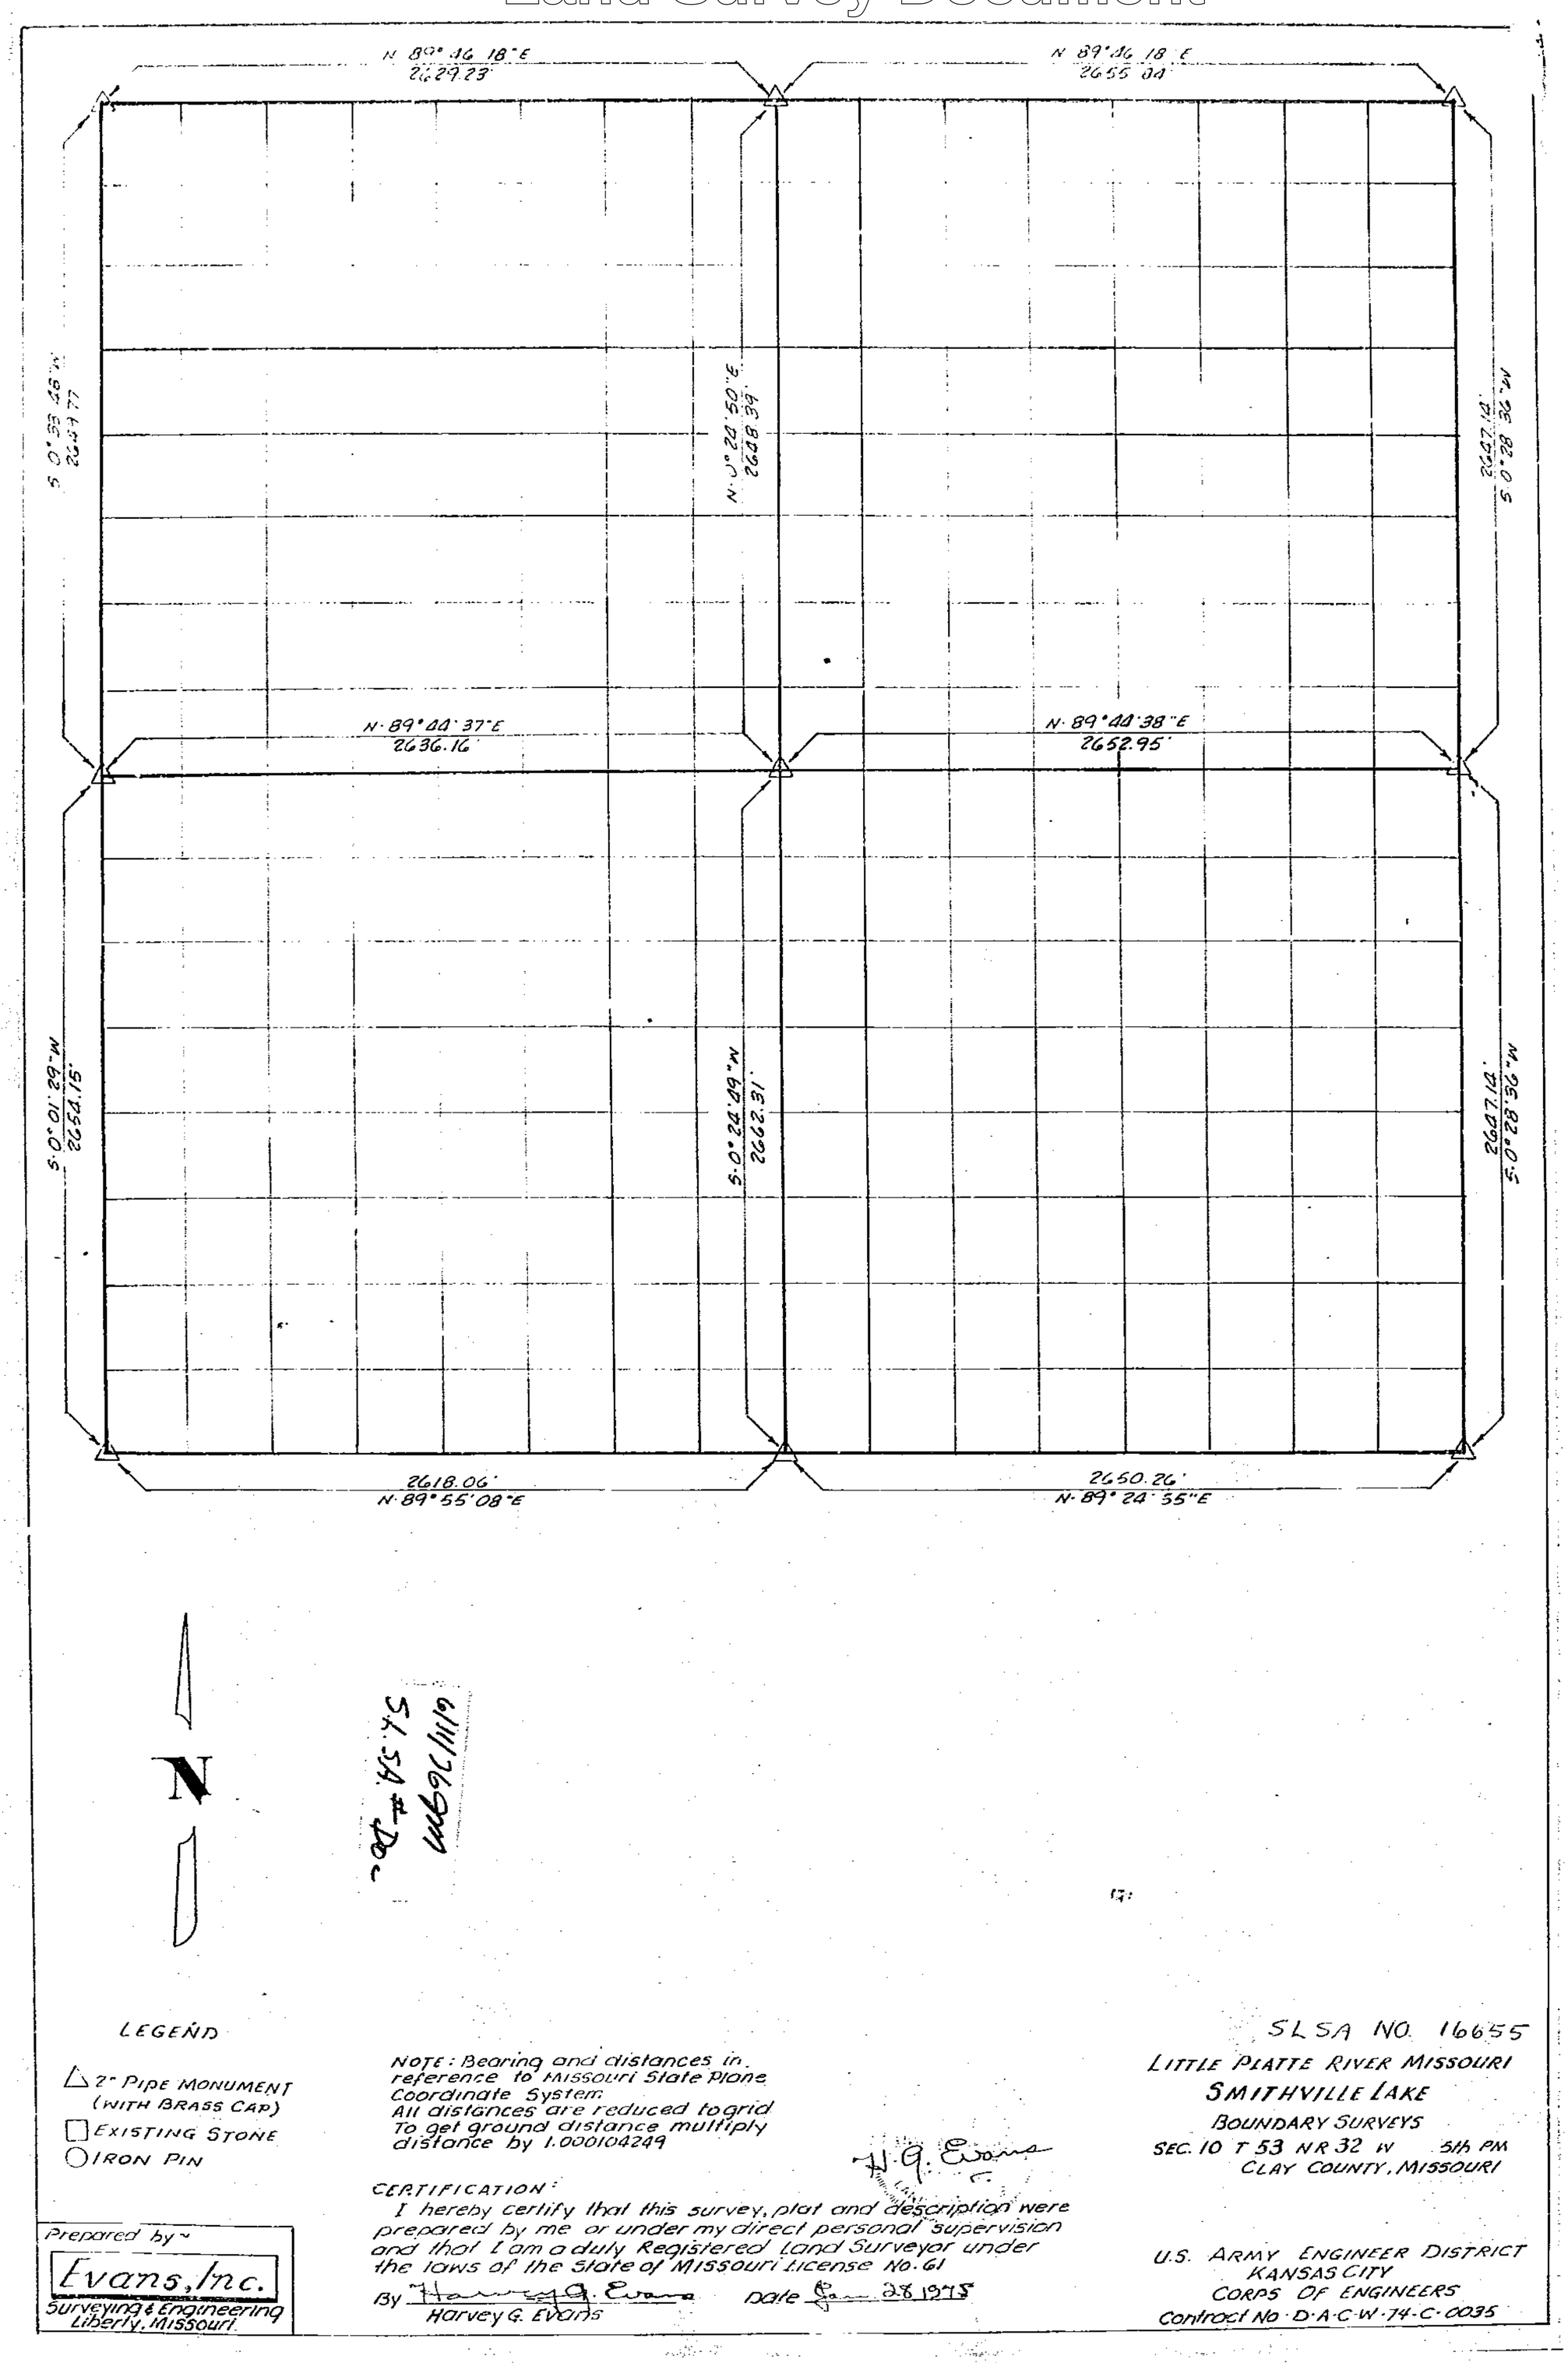

LEGEND

△ 2" PIPE MONUMENT (WITH BRASS CAP)
□ EXISTING STONE
○ IRON PIN

NOTE: Bearing and distances in reference to Missouri State Plane Coordinate System.
All distances are reduced to grid
To get ground distance multiply distance by 1.000104249

CERTIFICATION:
I hereby certify that this survey, plat and description were prepared by me or under my direct personal supervision and that I am a duly Registered Land Surveyor under the laws of the State of Missouri License No. 61

By Harvey G. Evans Date Jan 28 1975
Harvey G. Evans

Prepared by
Evans, Inc.
Surveying & Engineering
Liberty, Missouri

SLSA NO. 16655
LITTLE PLATTE RIVER MISSOURI
SMITHVILLE LAKE
BOUNDARY SURVEYS
SEC. 10 T 53 N R 32 W 5th PM
CLAY COUNTY, MISSOURI

U.S. ARMY ENGINEER DISTRICT
KANSAS CITY
CORPS OF ENGINEERS
Contract No. D·A·C·W·74·C·0035

http://www.ClayCoGov.com