Clay County, Missouri
Land Survey Document

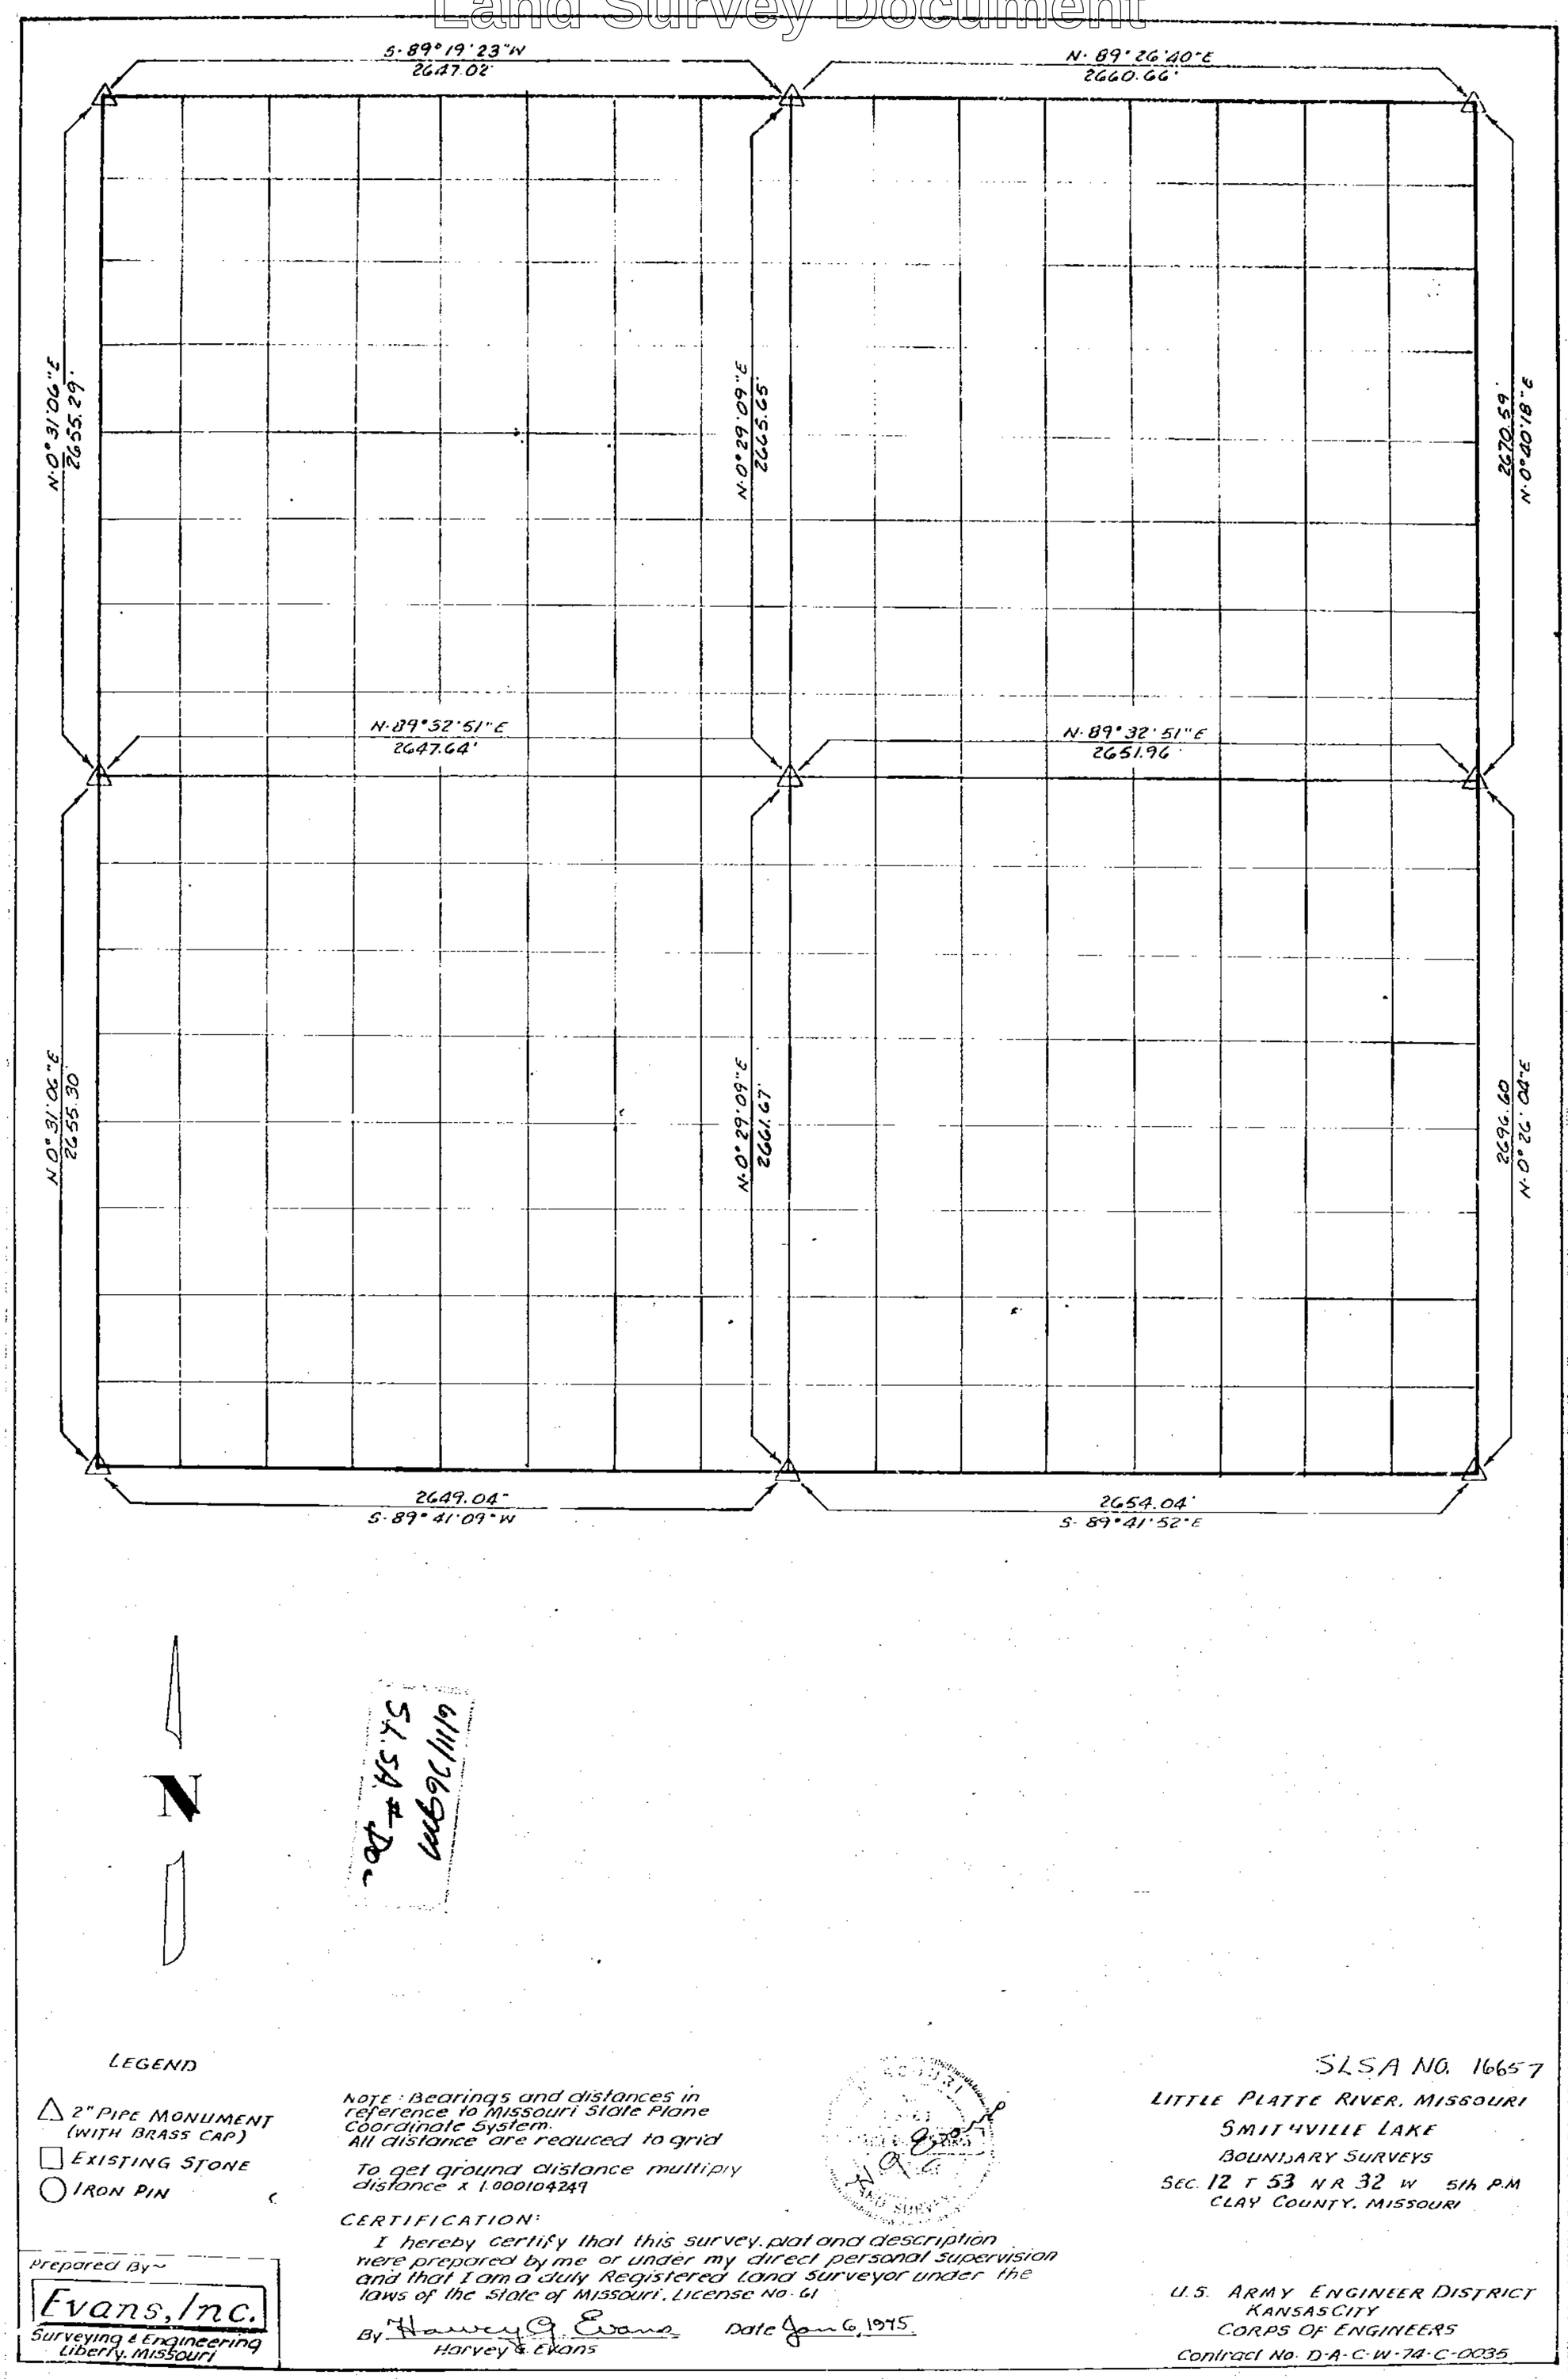

LEGEND

△ 2" PIPE MONUMENT (WITH BRASS CAP)

□ EXISTING STONE

○ IRON PIN

NOTE: Bearings and distances in reference to Missouri State Plane Coordinate System.
All distance are reduced to grid

To get ground distance multiply distance x 1.000104249

CERTIFICATION:

I hereby certify that this survey, plat and description were prepared by me or under my direct personal supervision and that I am a duly Registered Land Surveyor under the laws of the State of Missouri. License No. 61

By Harvey G. Evans Date Jan 6, 1975
Harvey G. Evans

Prepared By ~
Evans, Inc.
Surveying & Engineering
Liberty, Missouri

SLSA NO. 16657

LITTLE PLATTE RIVER, MISSOURI
SMITHVILLE LAKE
BOUNDARY SURVEYS
SEC. 12 T 53 N R 32 W 5th P.M
CLAY COUNTY, MISSOURI

U.S. ARMY ENGINEER DISTRICT
KANSAS CITY
CORPS OF ENGINEERS
Contract No. D-A-C-W-74-C-0035

http://www.ClayCoGov.com