Clay County, Missouri
Land Survey Document

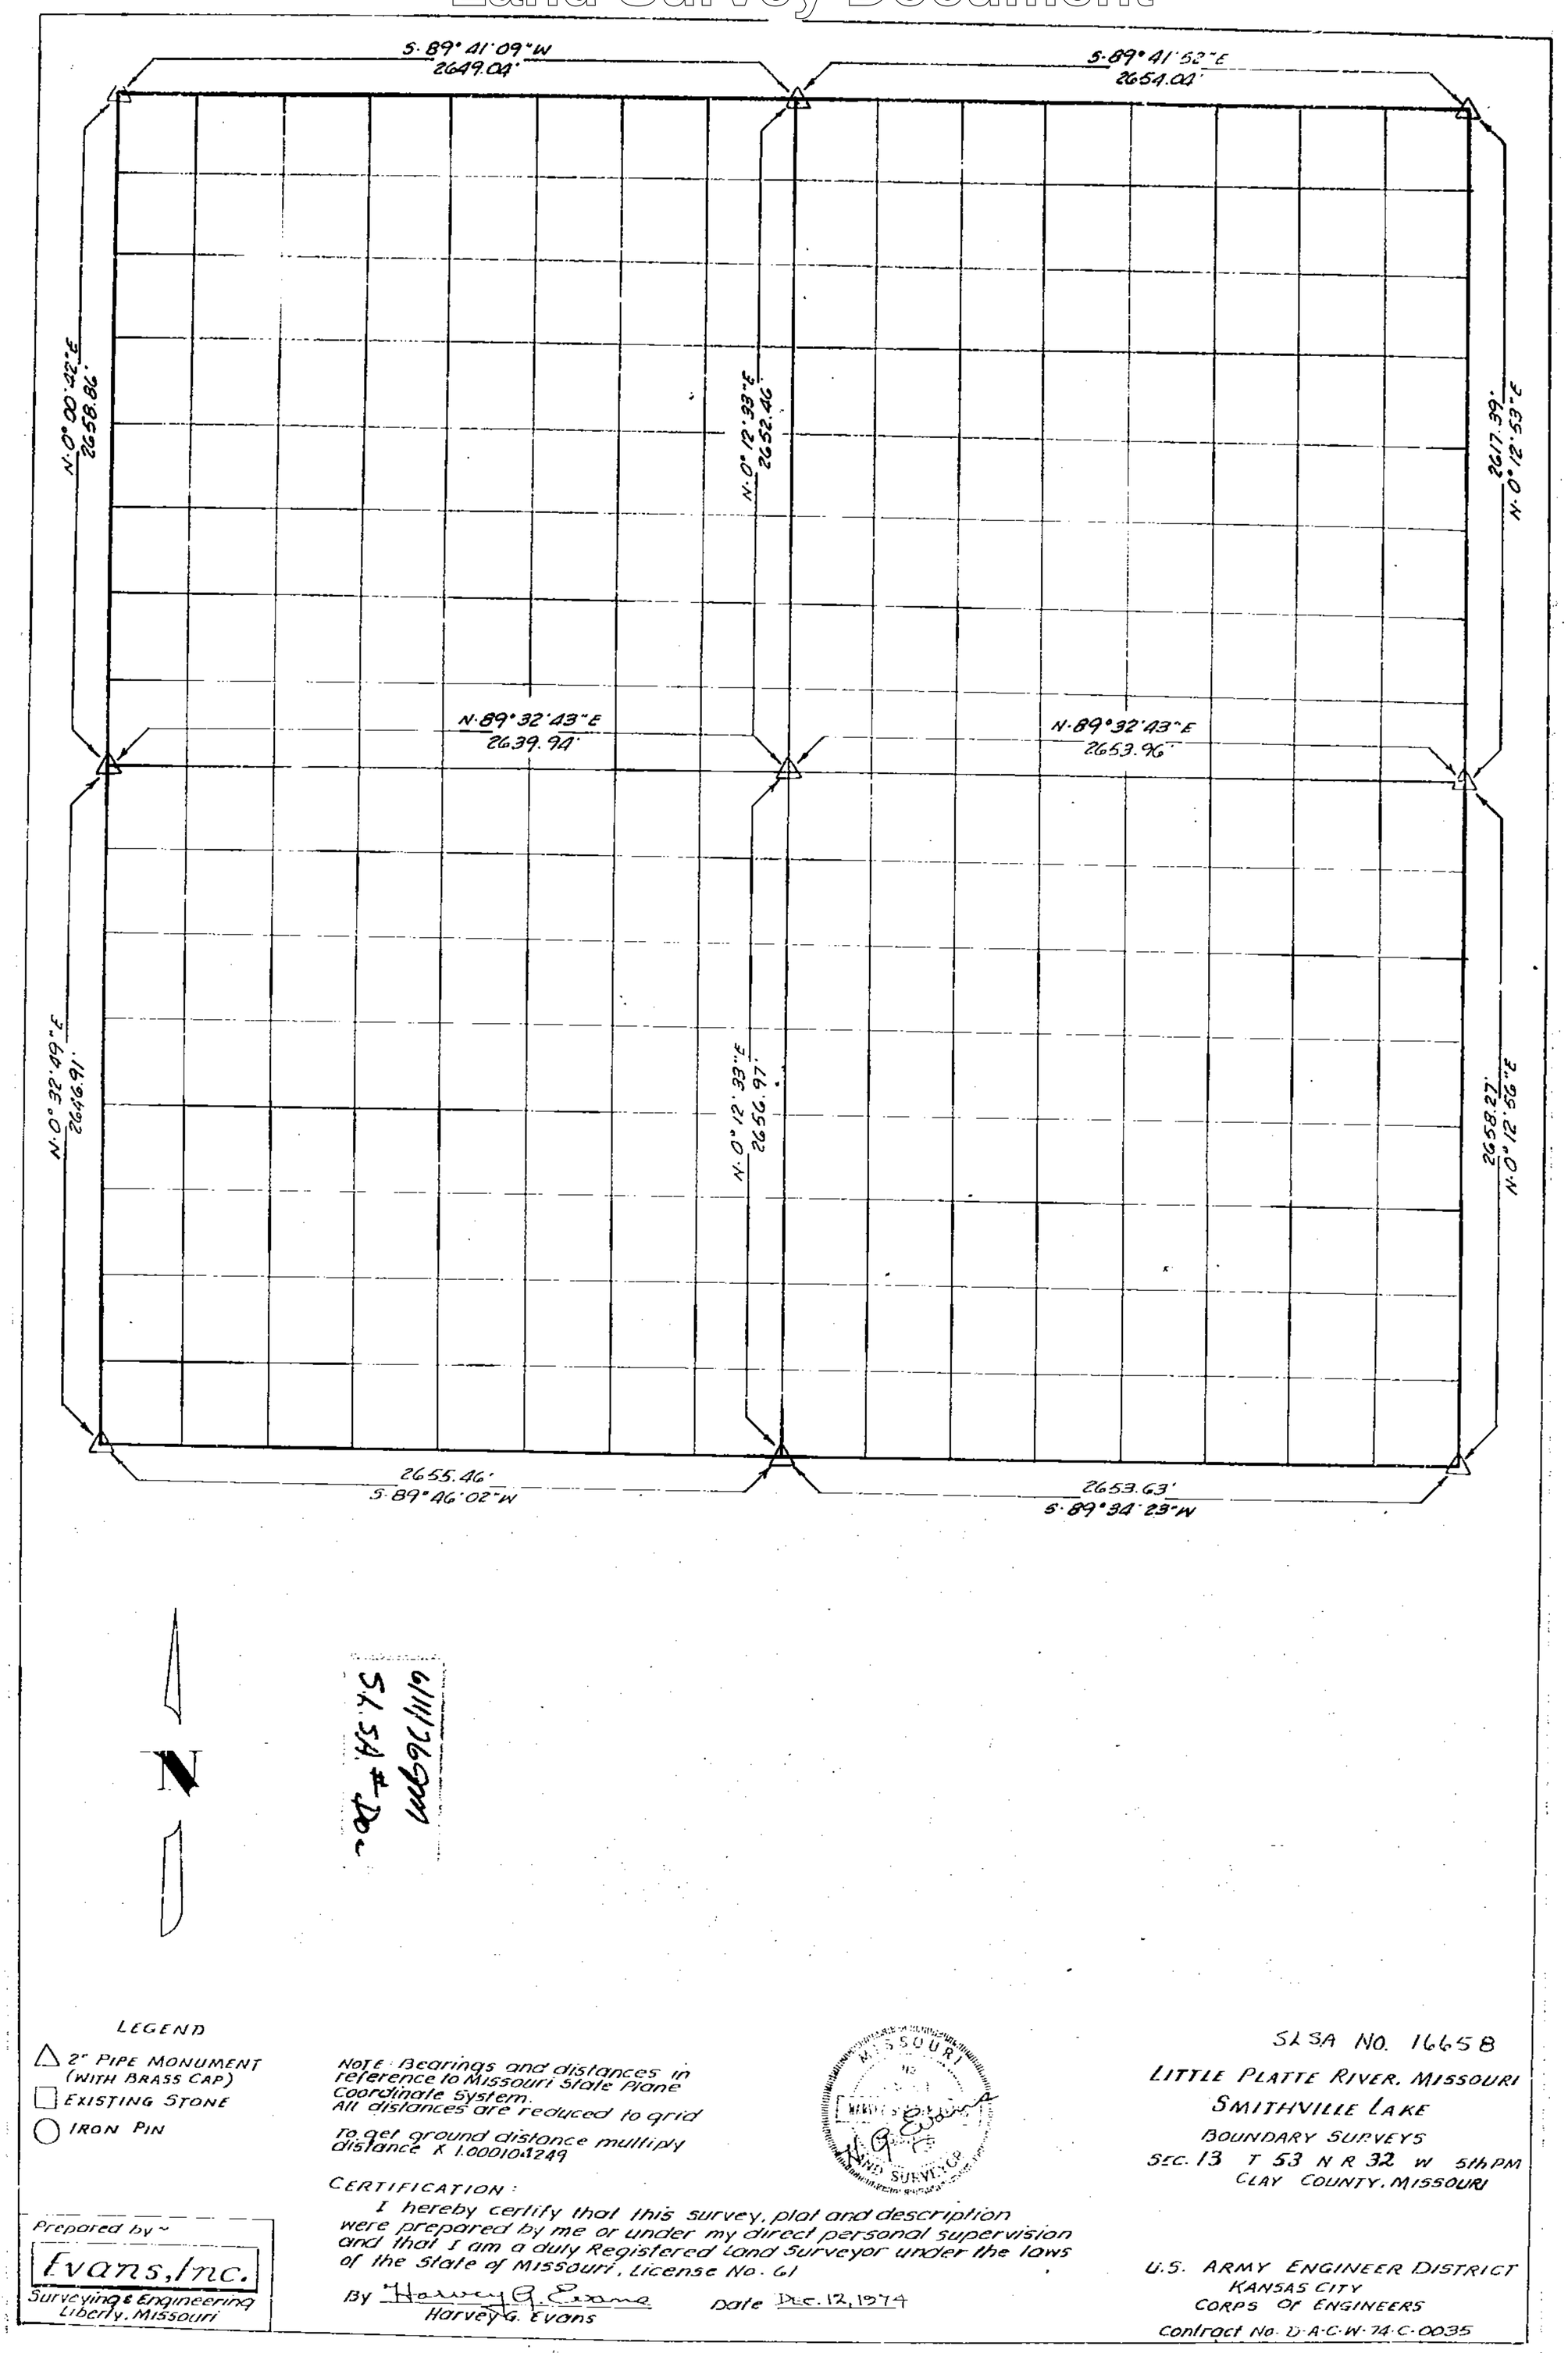

LEGEND

△ 2" PIPE MONUMENT (WITH BRASS CAP)
□ EXISTING STONE
○ IRON PIN

NOTE: Bearings and distances in reference to Missouri State Plane Coordinate System. All distances are reduced to grid

To get ground distance multiply distance X 1.0001041249

CERTIFICATION:

I hereby certify that this survey, plat and description were prepared by me or under my direct personal supervision and that I am a duly Registered Land Surveyor under the laws of the State of Missouri, License No. 61

By Harvey G. Evans Date Dec. 12, 1974
Harvey G. Evans

MISSOURI
No. 61
Harvey G. Evans
12-9-74
LAND SURVEYOR

Prepared by ~
Evans, Inc.
Surveying & Engineering
Liberty, Missouri

SLSA NO. 1665 B

LITTLE PLATTE RIVER, MISSOURI
SMITHVILLE LAKE
BOUNDARY SURVEYS
SEC. 13 T 53 N R 32 W 5th PM
CLAY COUNTY, MISSOURI

U.S. ARMY ENGINEER DISTRICT
KANSAS CITY
CORPS OF ENGINEERS
Contract No. D-A-C-W-74-C-0035

http://www.ClayCoGov.com