Clay County, Missouri
Land Survey Document

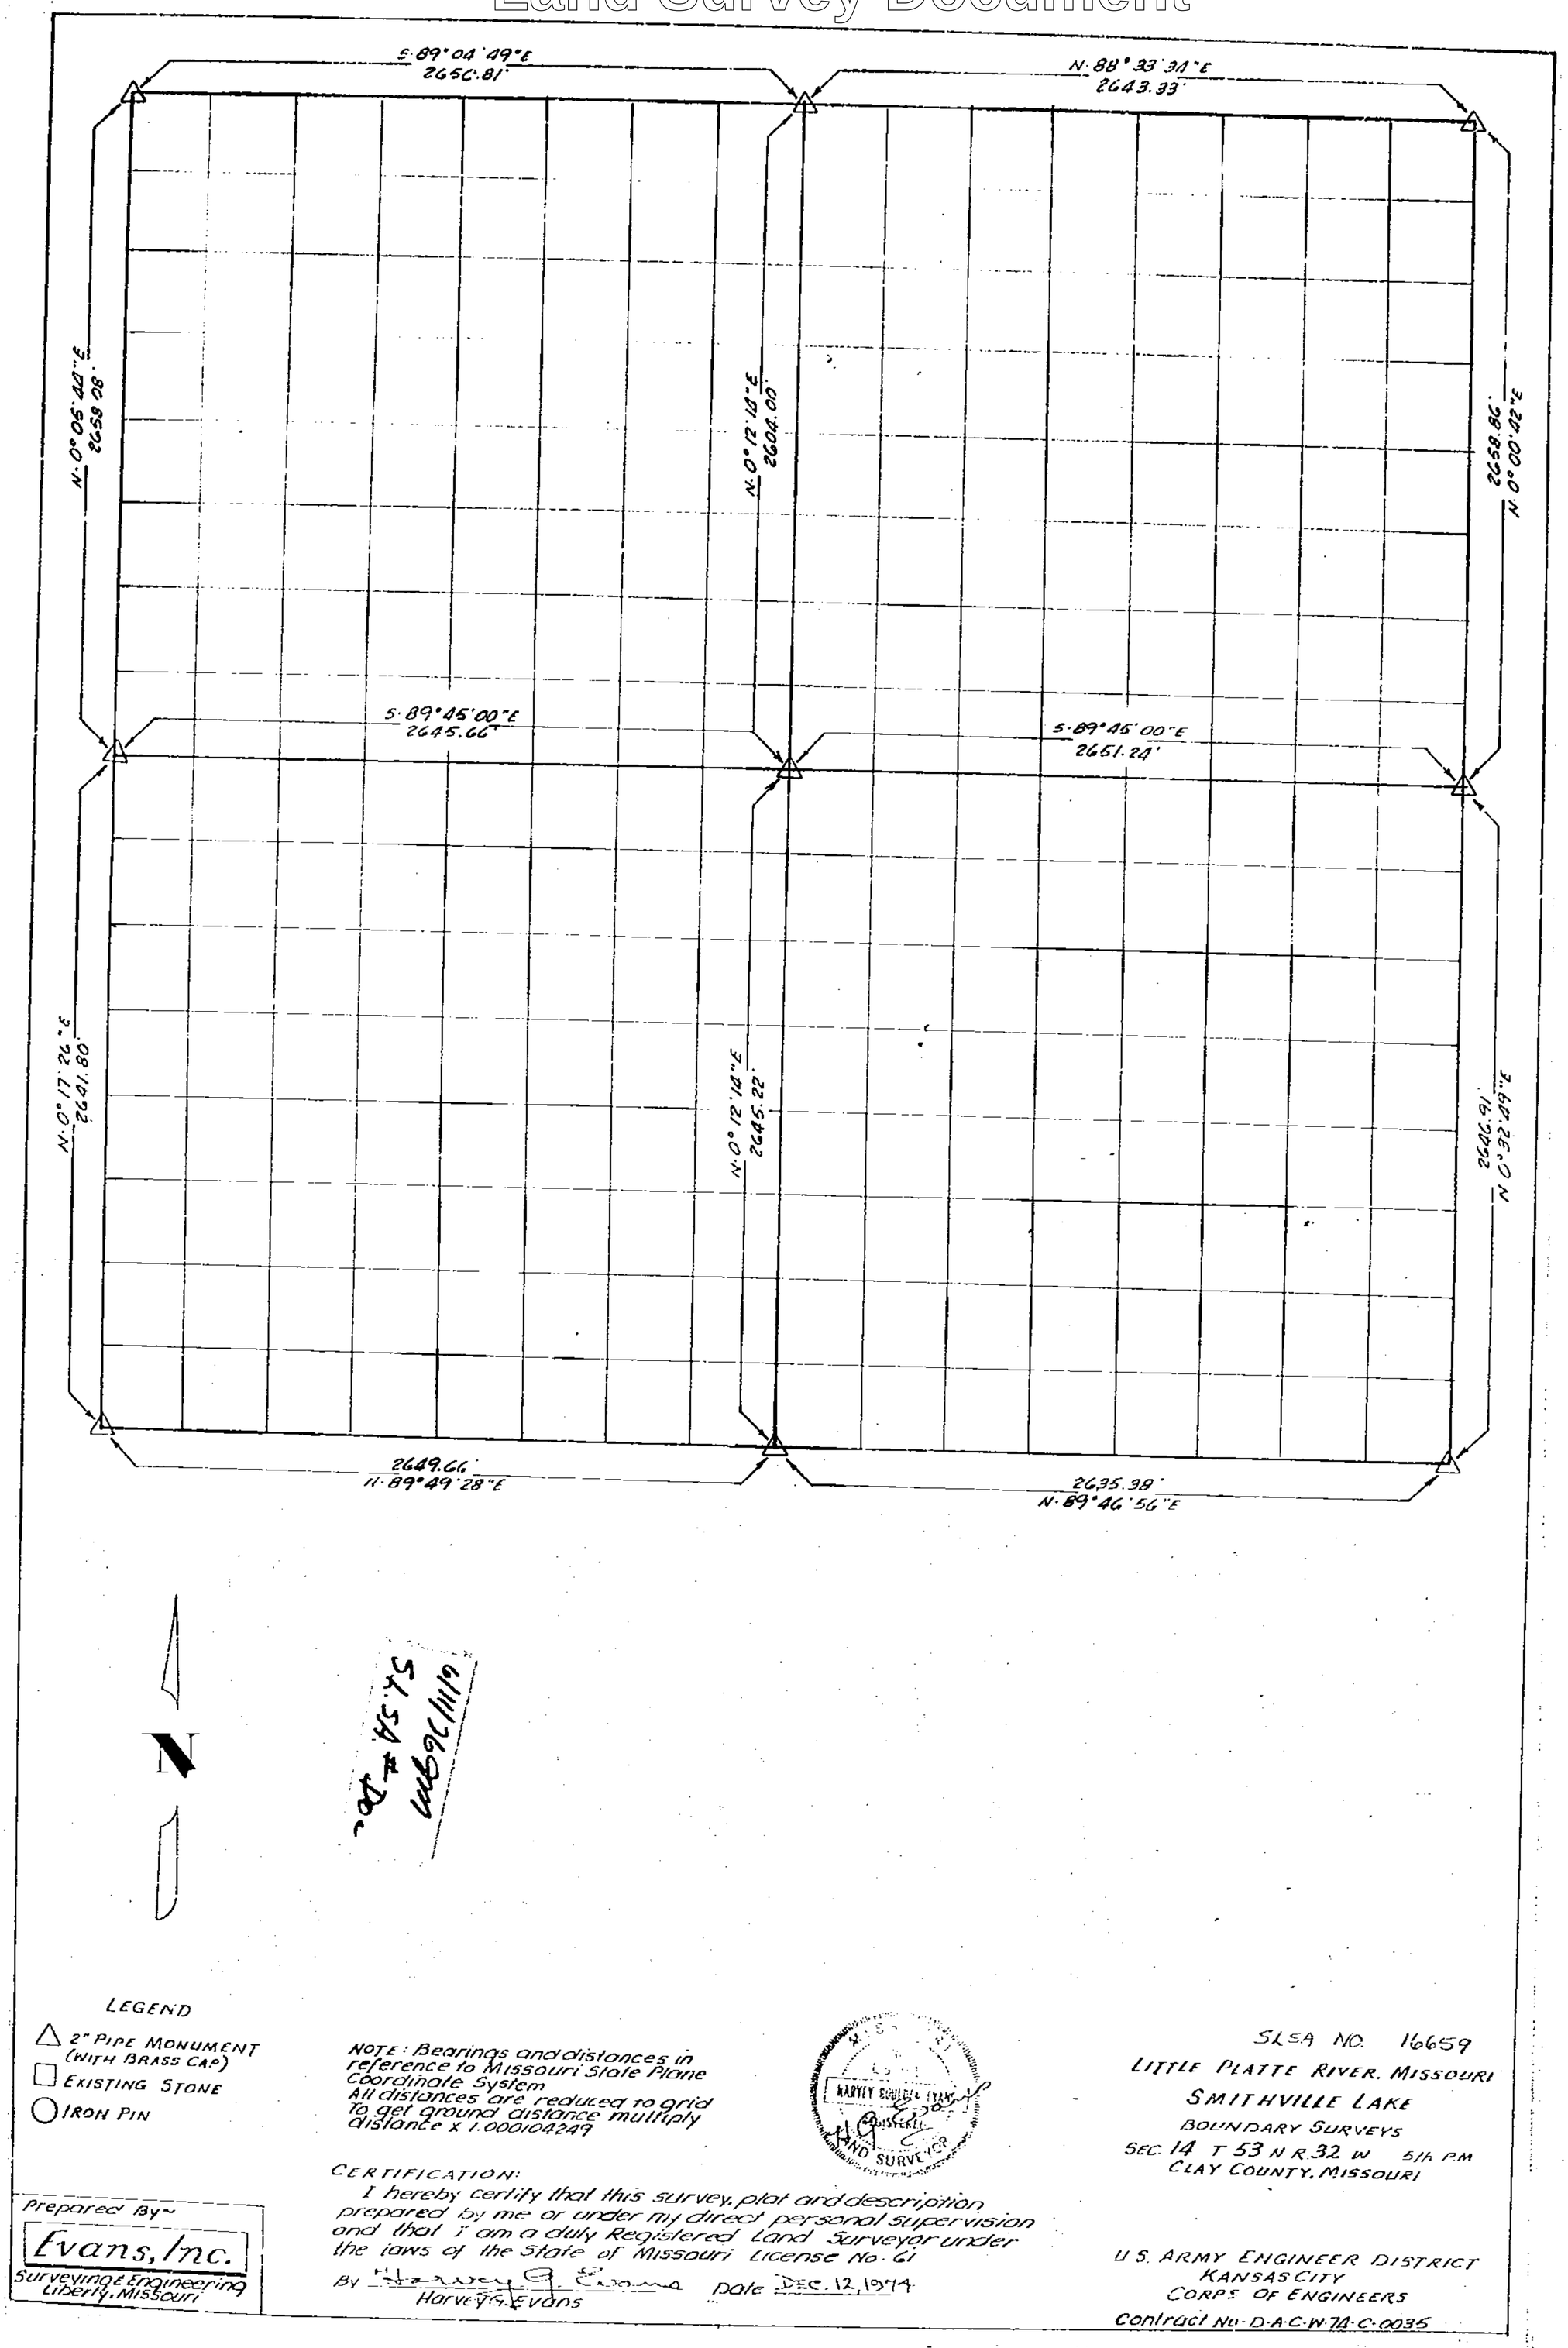

LEGEND

△ 2" PIPE MONUMENT (WITH BRASS CAP)

□ EXISTING STONE

○ IRON PIN

NOTE: Bearings and distances in reference to Missouri State Plane Coordinate System
All distances are reduced to grid
To get ground distance multiply distance x 1.000104249

CERTIFICATION:
I hereby certify that this survey, plat and description prepared by me or under my direct personal supervision and that I am a duly Registered Land Surveyor under the laws of the State of Missouri License No. 61

By Harvey G. Evans
Harvey G. Evans
Date DEC. 12, 1974

HARVEY G. EVANS
REGISTERED
LAND SURVEYOR

Prepared By~
Evans, Inc.
Surveying & Engineering
Liberty, Missouri

SLSA NO. 16659
LITTLE PLATTE RIVER, MISSOURI
SMITHVILLE LAKE
BOUNDARY SURVEYS
SEC. 14 T 53 N R 32 W 5th P.M.
CLAY COUNTY, MISSOURI

U.S. ARMY ENGINEER DISTRICT
KANSAS CITY
CORPS OF ENGINEERS
Contract No. D-A-C-W-74-C-0035

http://www.ClayCoGov.com