Clay County, Missouri
Land Survey Document

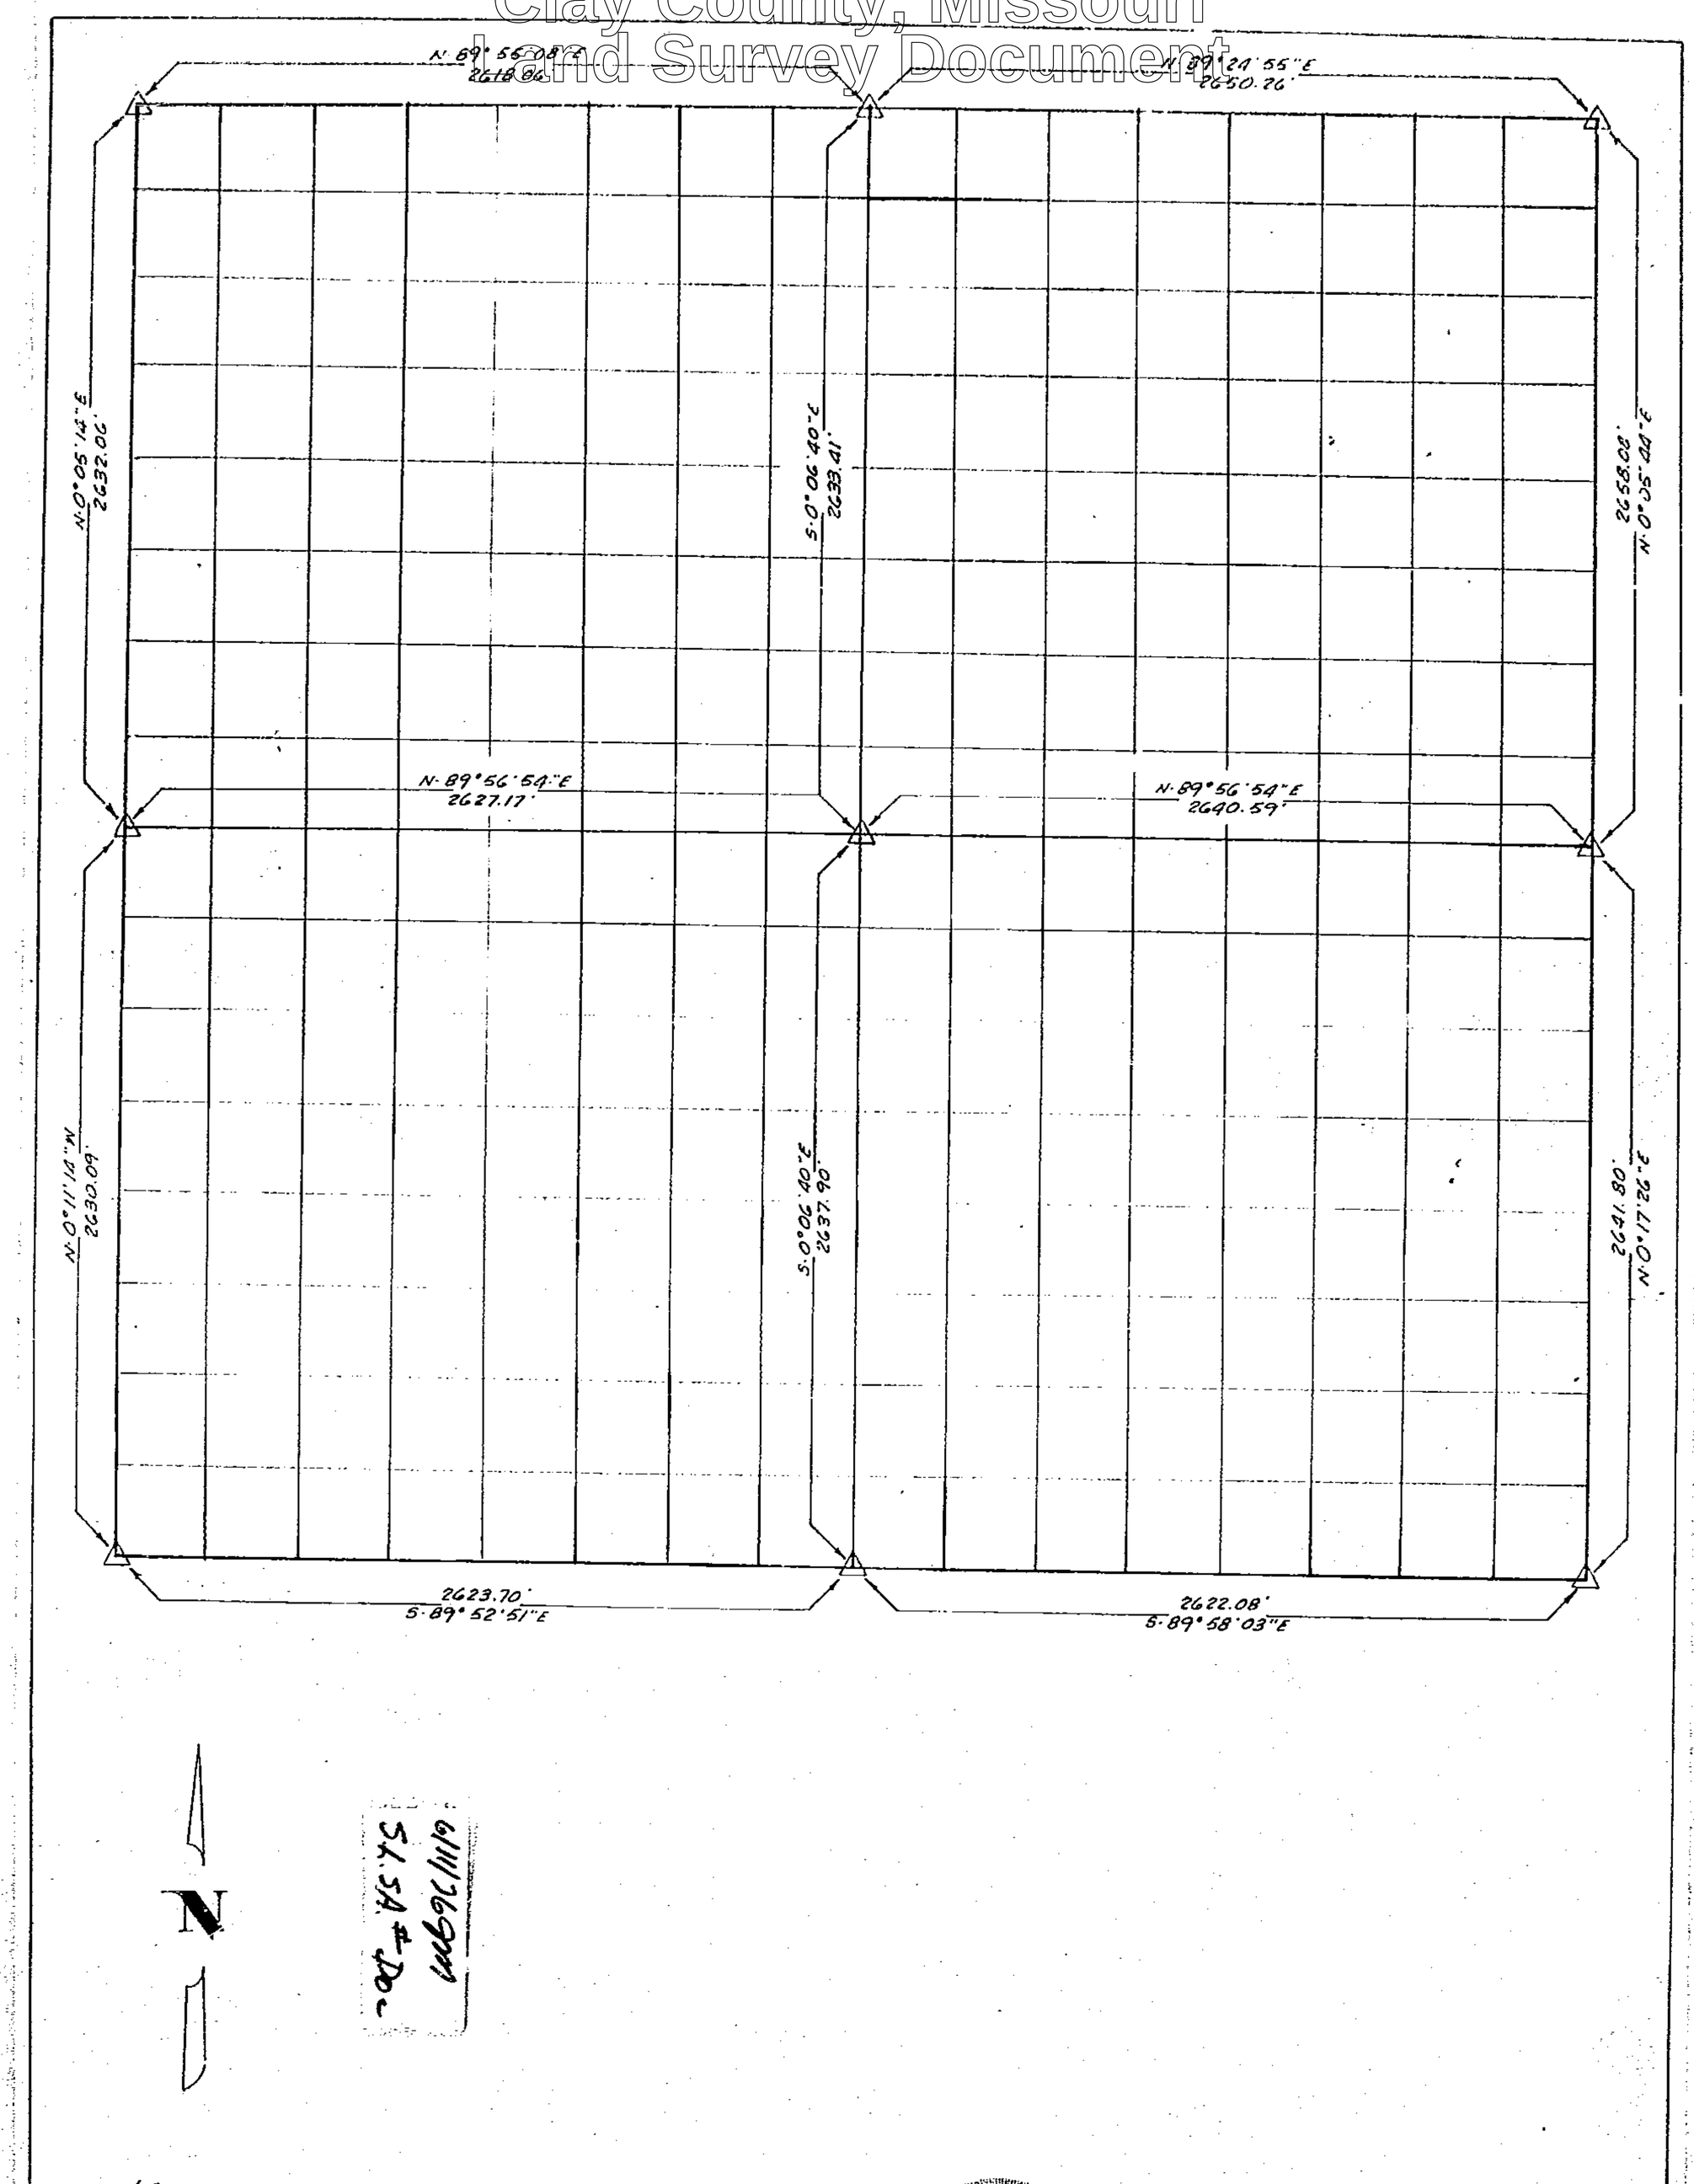

LEGEND

△ 2" PIPE MONUMENT (WITH BRASS CAP)
□ EXISTING STONE
○ IRON PIN

NOTE: Bearings and distances in reference to Missouri State Plane Coordinate System
All distances are reduced to grid
To get ground distance multiply distance x 1.000104249.

MISSOURI
H. G. Evans
No. 61

SLSA NO. 16660
LITTLE PLATTE RIVER, MISSOURI
SMITHVILLE LAKE
BOUNDARY SURVEYS
SEC. 15 T 53 N R 32 W 5th PM
CLAY COUNTY, MISSOURI

Prepared By:
Evans, Inc.
Surveying & Engineering
Liberty, Missouri

CERTIFICATION:
I hereby certify that this survey, plat and description were prepared by me or under my direct personal supervision and that I am a duly Registered Land Surveyor under the laws of the State of Missouri License No. 61

By Harvey G. Evans
Harvey G. Evans
Date DEC. 12, 1974

U.S. ARMY ENGINEER DISTRICT
KANSAS CITY
CORPS OF ENGINEERS
Contract No. D-A-C-W-74-C-0035

http://www.ClayCoGov.com