Clay County, Missouri
Land Survey Document

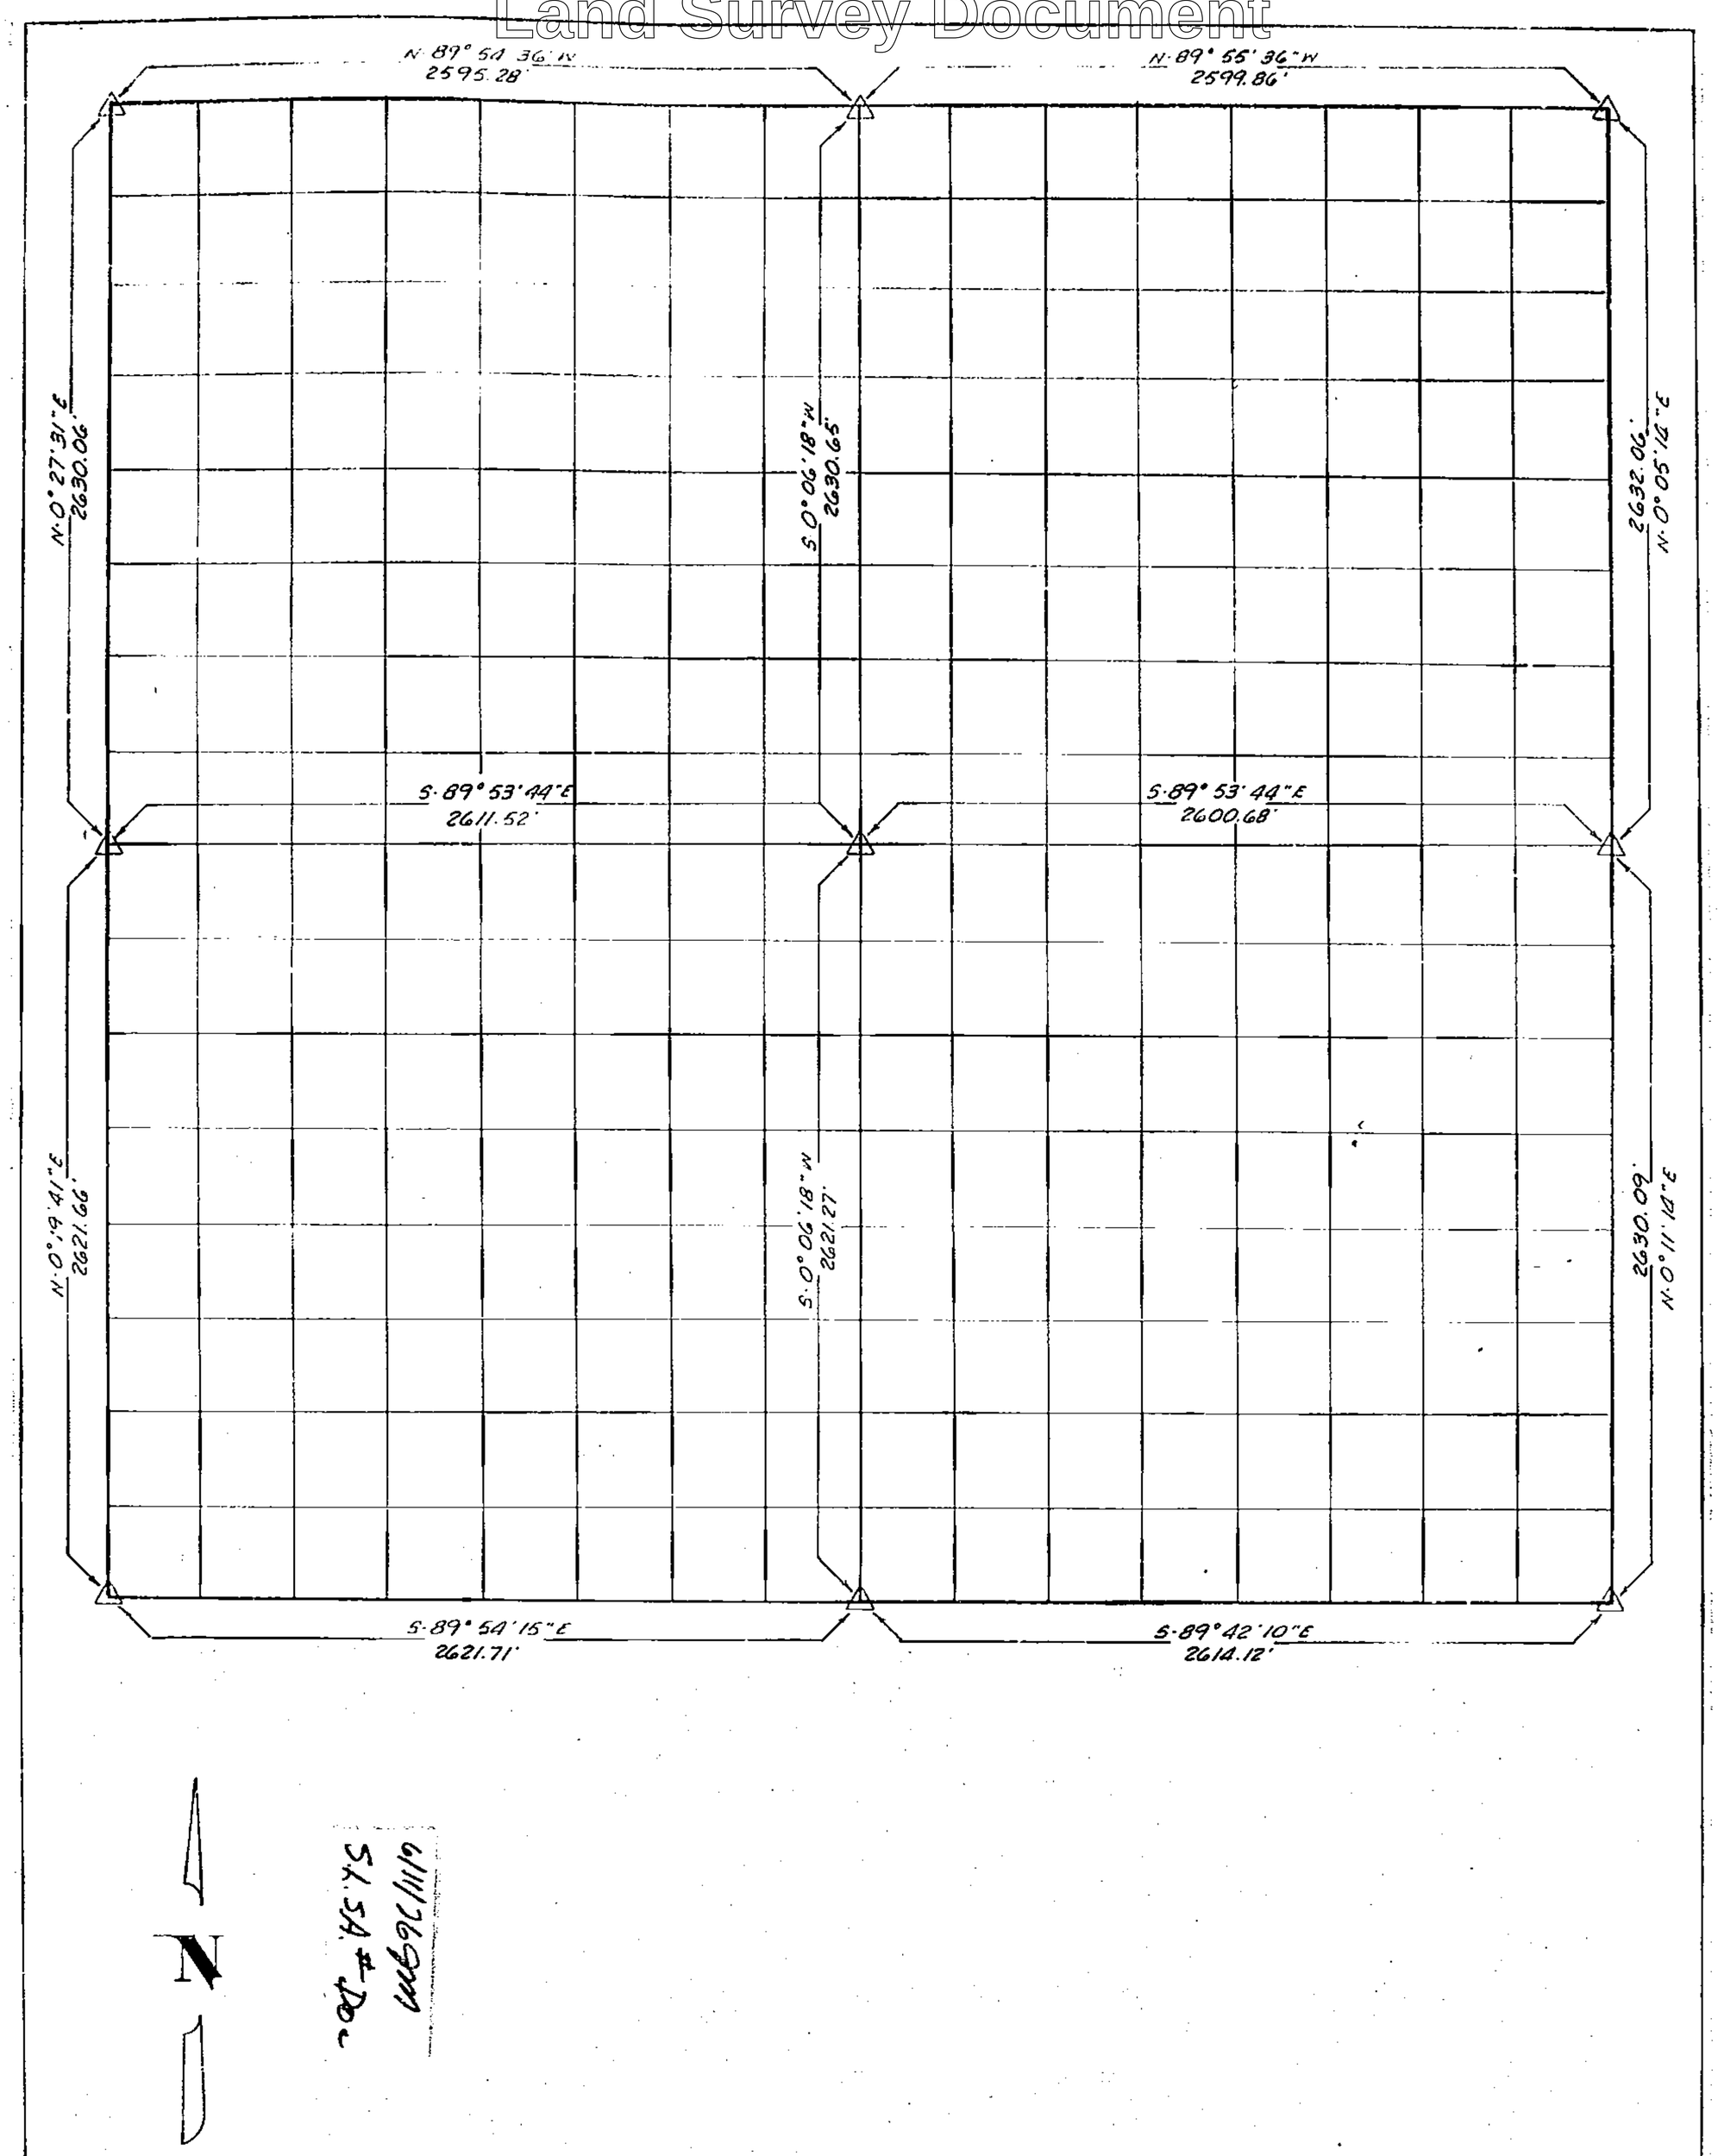

LEGEND

△ 2" PIPE MONUMENT (WITH BRASS CAP)

EXISTING STONE

IRON PIN

NOTE: Bearings and distances in reference to Missouri State Plane Coordinate System.
All distances are reduced to grid. To get ground distance multiply distance X 1.000104249

H. G. Evans

CERTIFICATION:

I hereby certify that this survey, plat and description were prepared by me or under my direct personal supervision and that I am a duly Registered Land Surveyor under the laws of the State of Missouri. License No. 61

By Harvey G. Evans Date: Jan 6, 1976
Harvey G. Evans

Prepared by~
Evans, Inc.
Surveying & Engineering
Liberty, Missouri

S.L.S.A. NO. 16661

LITTLE PLATTE RIVER, MISSOURI
SMITHVILLE LAKE
BOUNDARY SURVEYS
SEC. 16 T 53 N R 32 W 5th P.M.
CLAY COUNTY, MISSOURI

U.S. ARMY ENGINEER DISTRICT
KANSAS CITY
CORPS OF ENGINEERS
Contract No. D-AC-W-74-C-0035

http://www.ClayCoGov.com