Clay County, Missouri
Land Survey Document

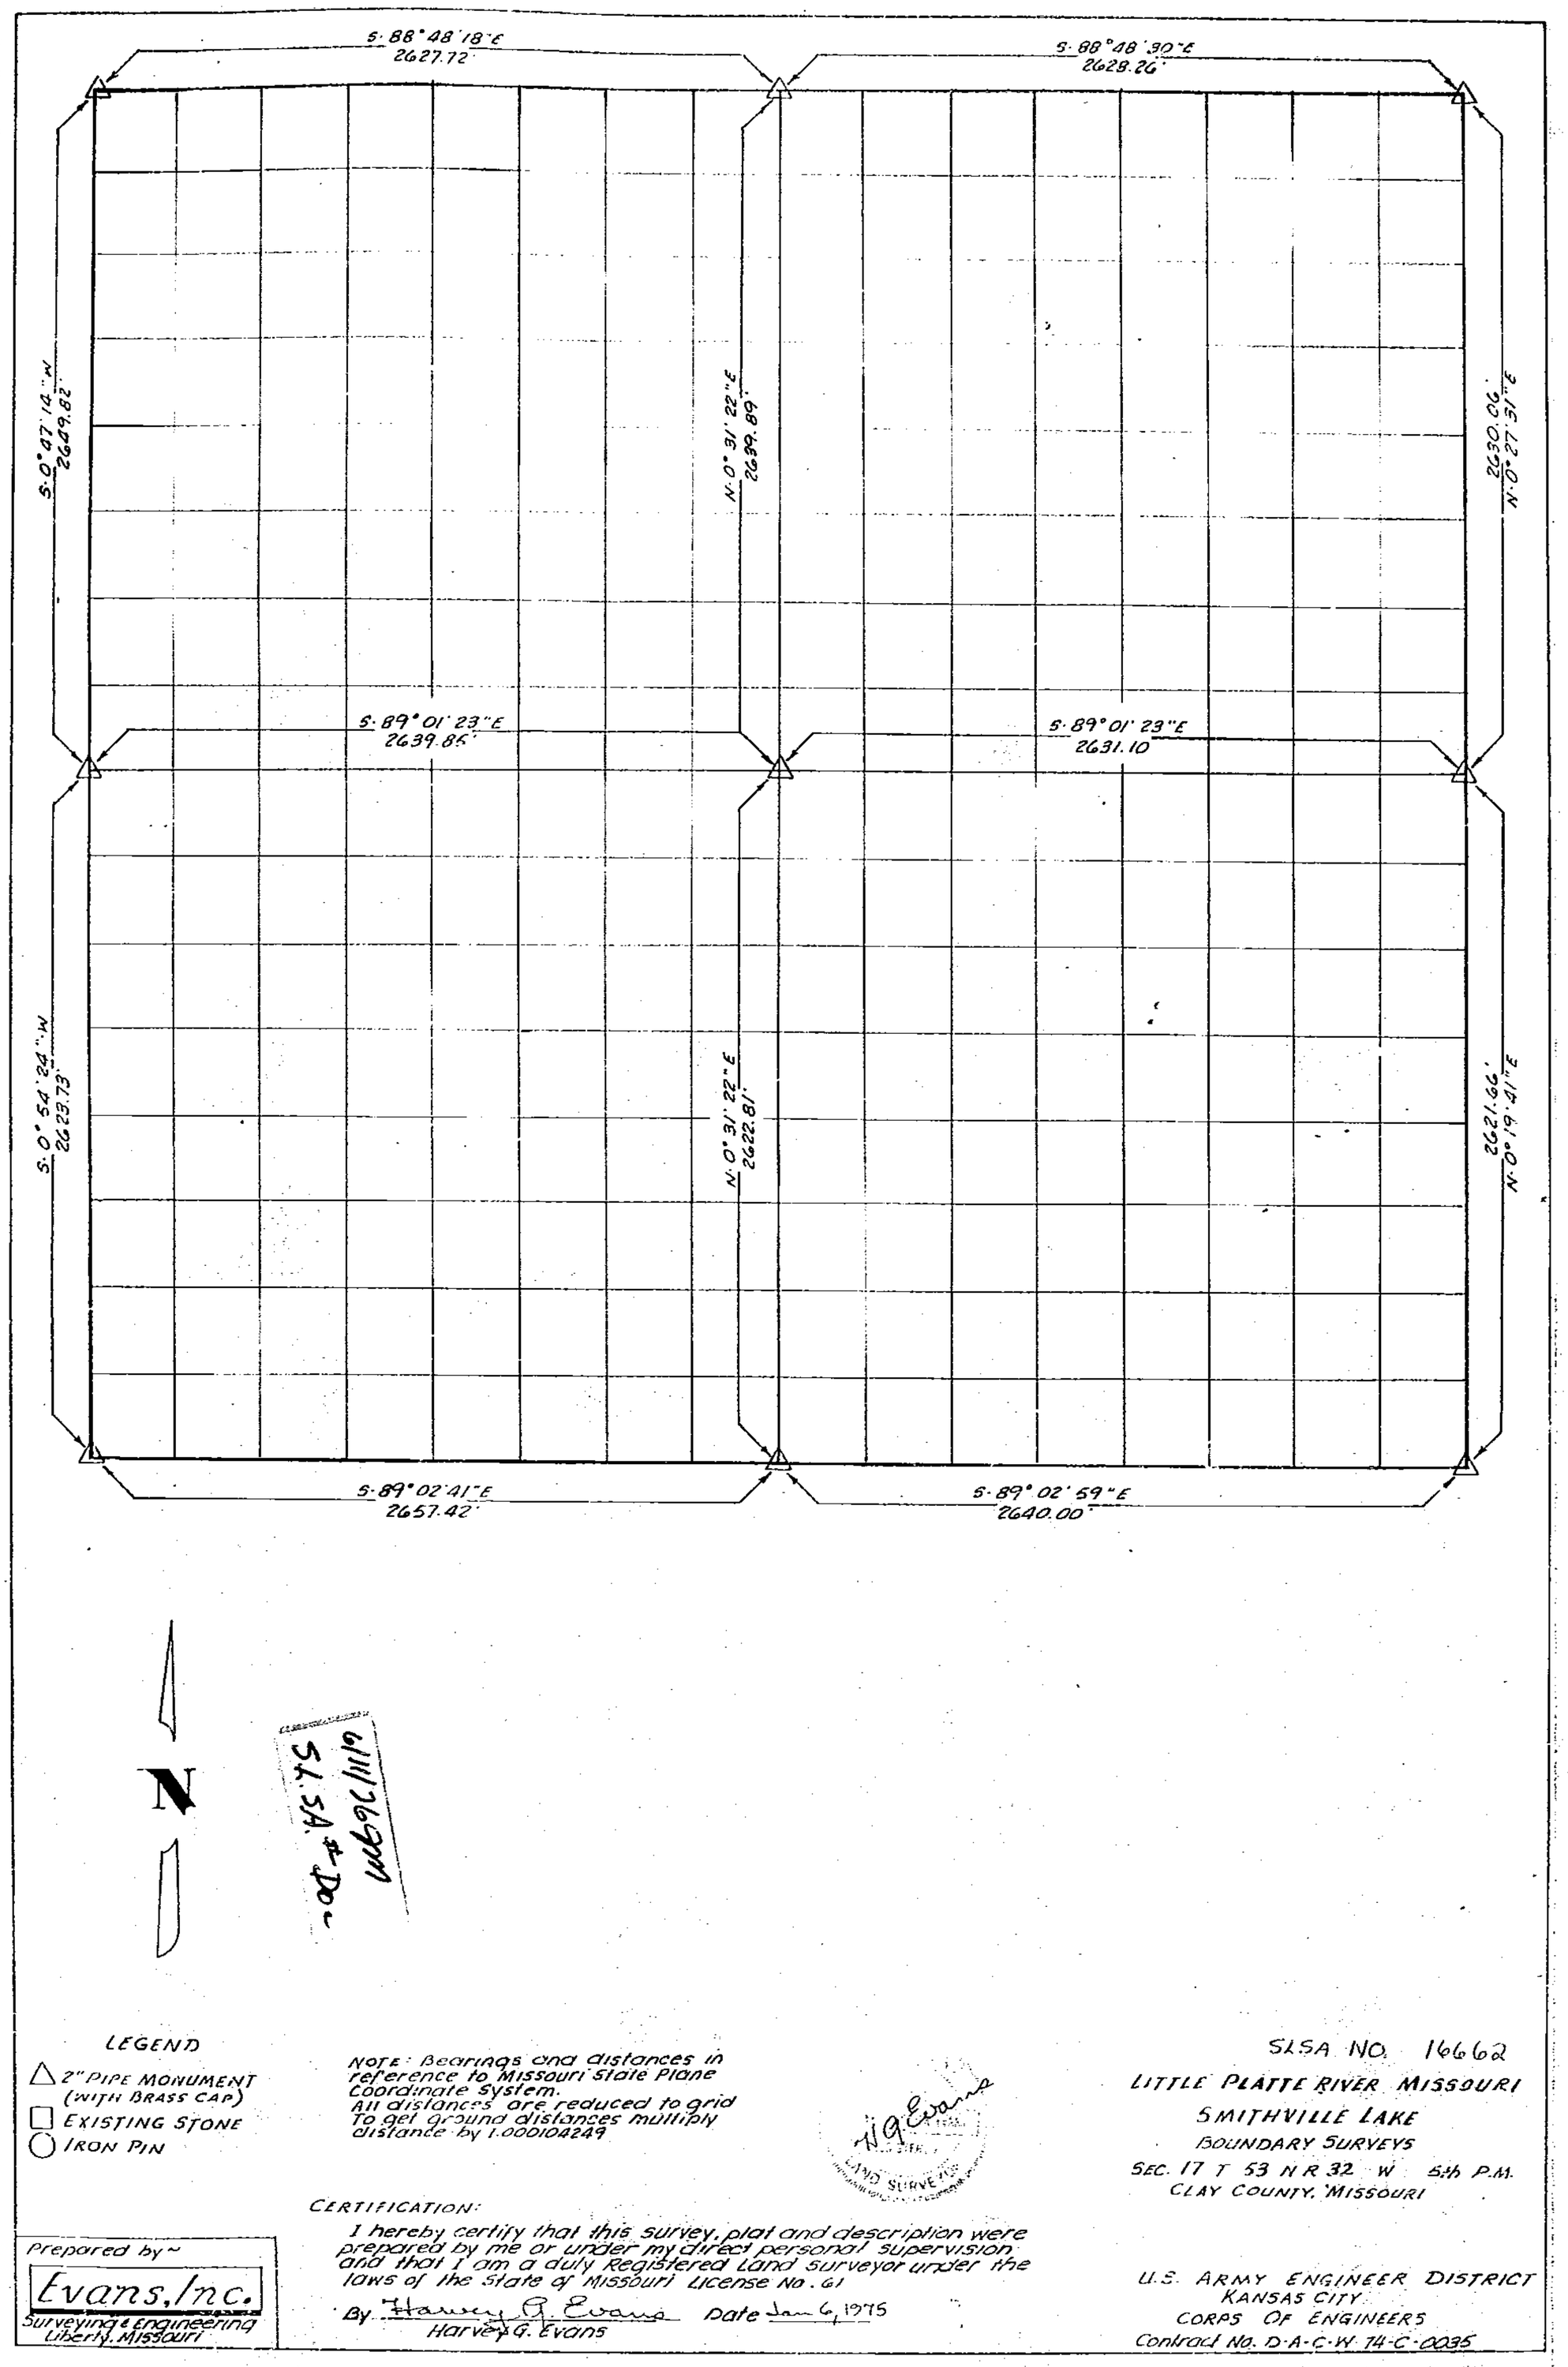

LEGEND

△ 2" PIPE MONUMENT (WITH BRASS CAP)
□ EXISTING STONE
○ IRON PIN

NOTE: Bearings and distances in reference to Missouri State Plane Coordinate System.
All distances are reduced to grid
To get ground distances multiply distance by 1.000104249

CERTIFICATION:

I hereby certify that this survey, plat and description were prepared by me or under my direct personal supervision and that I am a duly Registered Land surveyor under the laws of the State of Missouri License No. 61

By Harvey G. Evans Date Jan 6, 1975
Harvey G. Evans

Prepared by ~
Evans, Inc.
Surveying & Engineering
Liberty, Missouri

SLSA NO. 16662
LITTLE PLATTE RIVER MISSOURI
SMITHVILLE LAKE
BOUNDARY SURVEYS
SEC. 17 T 53 N R 32 W 5th P.M.
CLAY COUNTY, MISSOURI

U.S. ARMY ENGINEER DISTRICT
KANSAS CITY
CORPS OF ENGINEERS
Contract No. D-A-C-W 74-C-0035

http://www.ClayCoGov.com