Clay County, Missouri
Land Survey Document

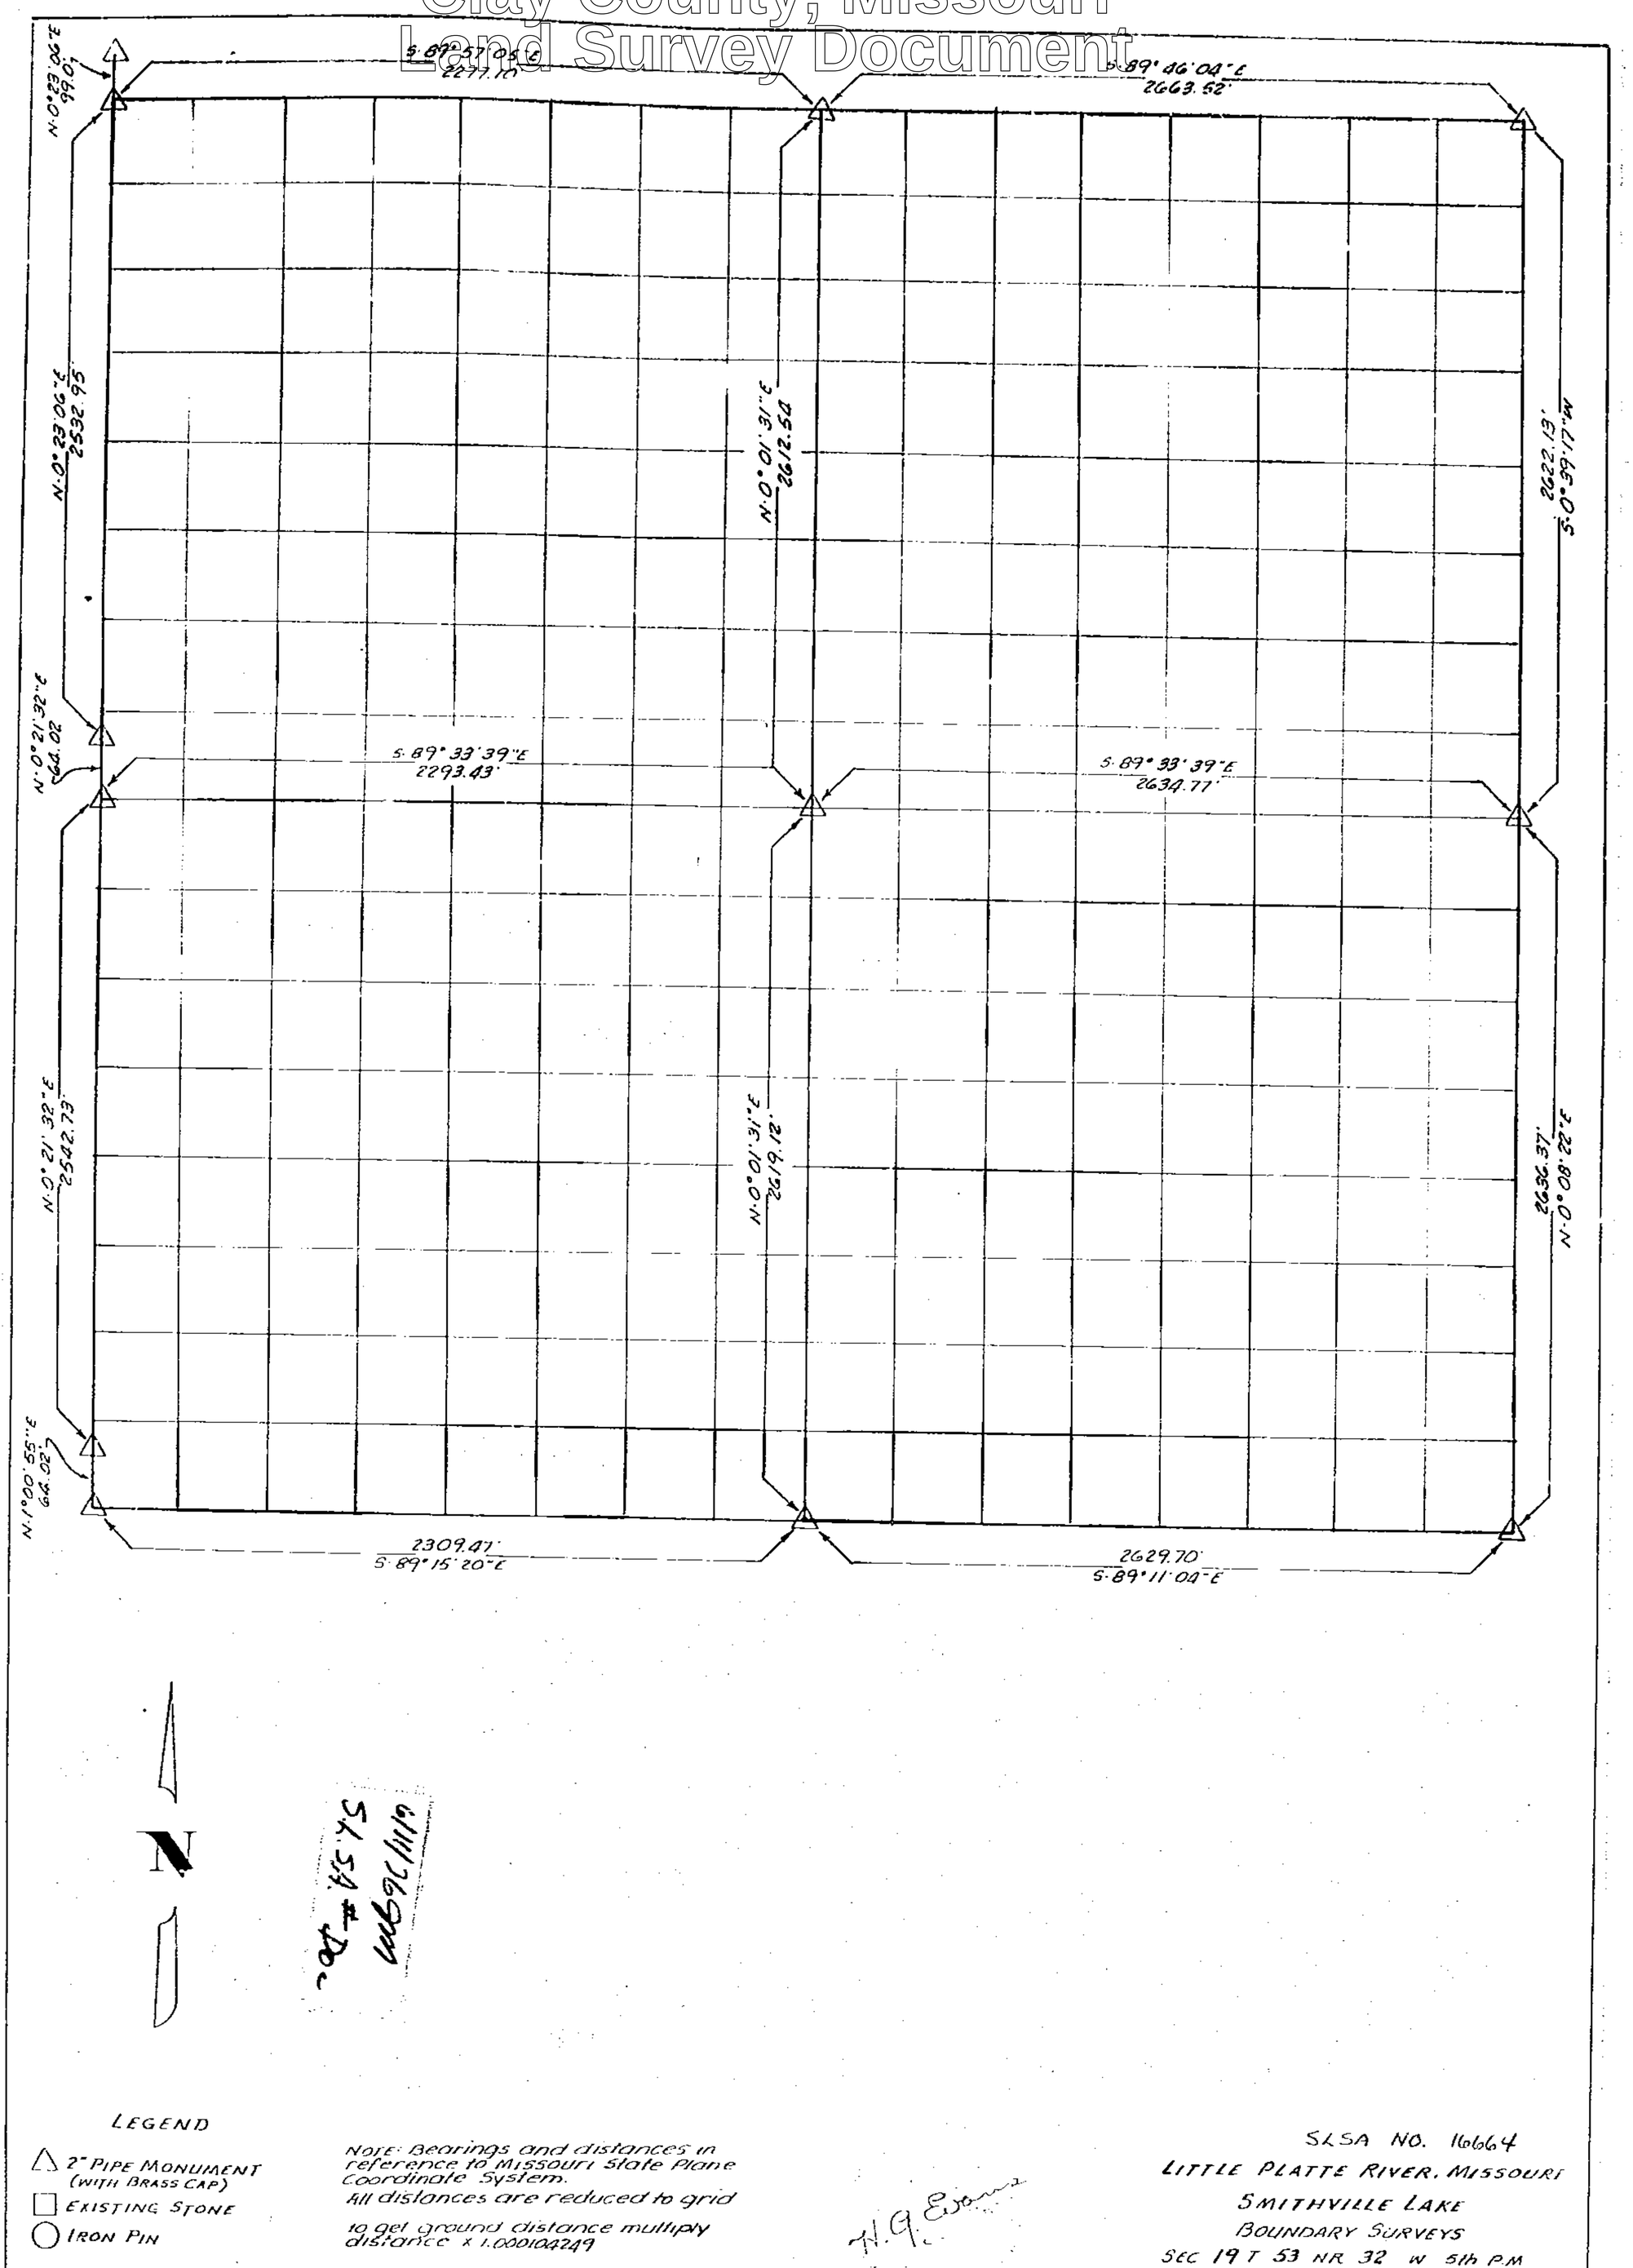

LEGEND

△ 2" PIPE MONUMENT (WITH BRASS CAP)
□ EXISTING STONE
○ IRON PIN

Note: Bearings and distances in reference to Missouri State Plane Coordinate System.
All distances are reduced to grid
to get ground distance multiply distance x 1.000104249

H.G. Evans

CERTIFICATION:
I hereby certify that this survey, plat and description were prepared by me or under my direct personal supervision and that I am a duly Registered land surveyor under the laws of the State of Missouri. License No. 61

By Harvey G. Evans Date DEC. 12, 1974
Harvey G. Evans

Prepared By:
Evans, Inc.
Surveying & Engineering
Liberty, Missouri

SLSA NO. 16664
LITTLE PLATTE RIVER, MISSOURI
SMITHVILLE LAKE
BOUNDARY SURVEYS
SEC 19 T 53 NR 32 W 5th P.M
CLAY COUNTY, MISSOURI

U.S. ARMY ENGINEER DISTRICT
KANSAS CITY
CORPS OF ENGINEERS
Contract No. DACW 74-C-0035

http://www.ClayCoGov.com