Clay County, Missouri
Land Survey Document

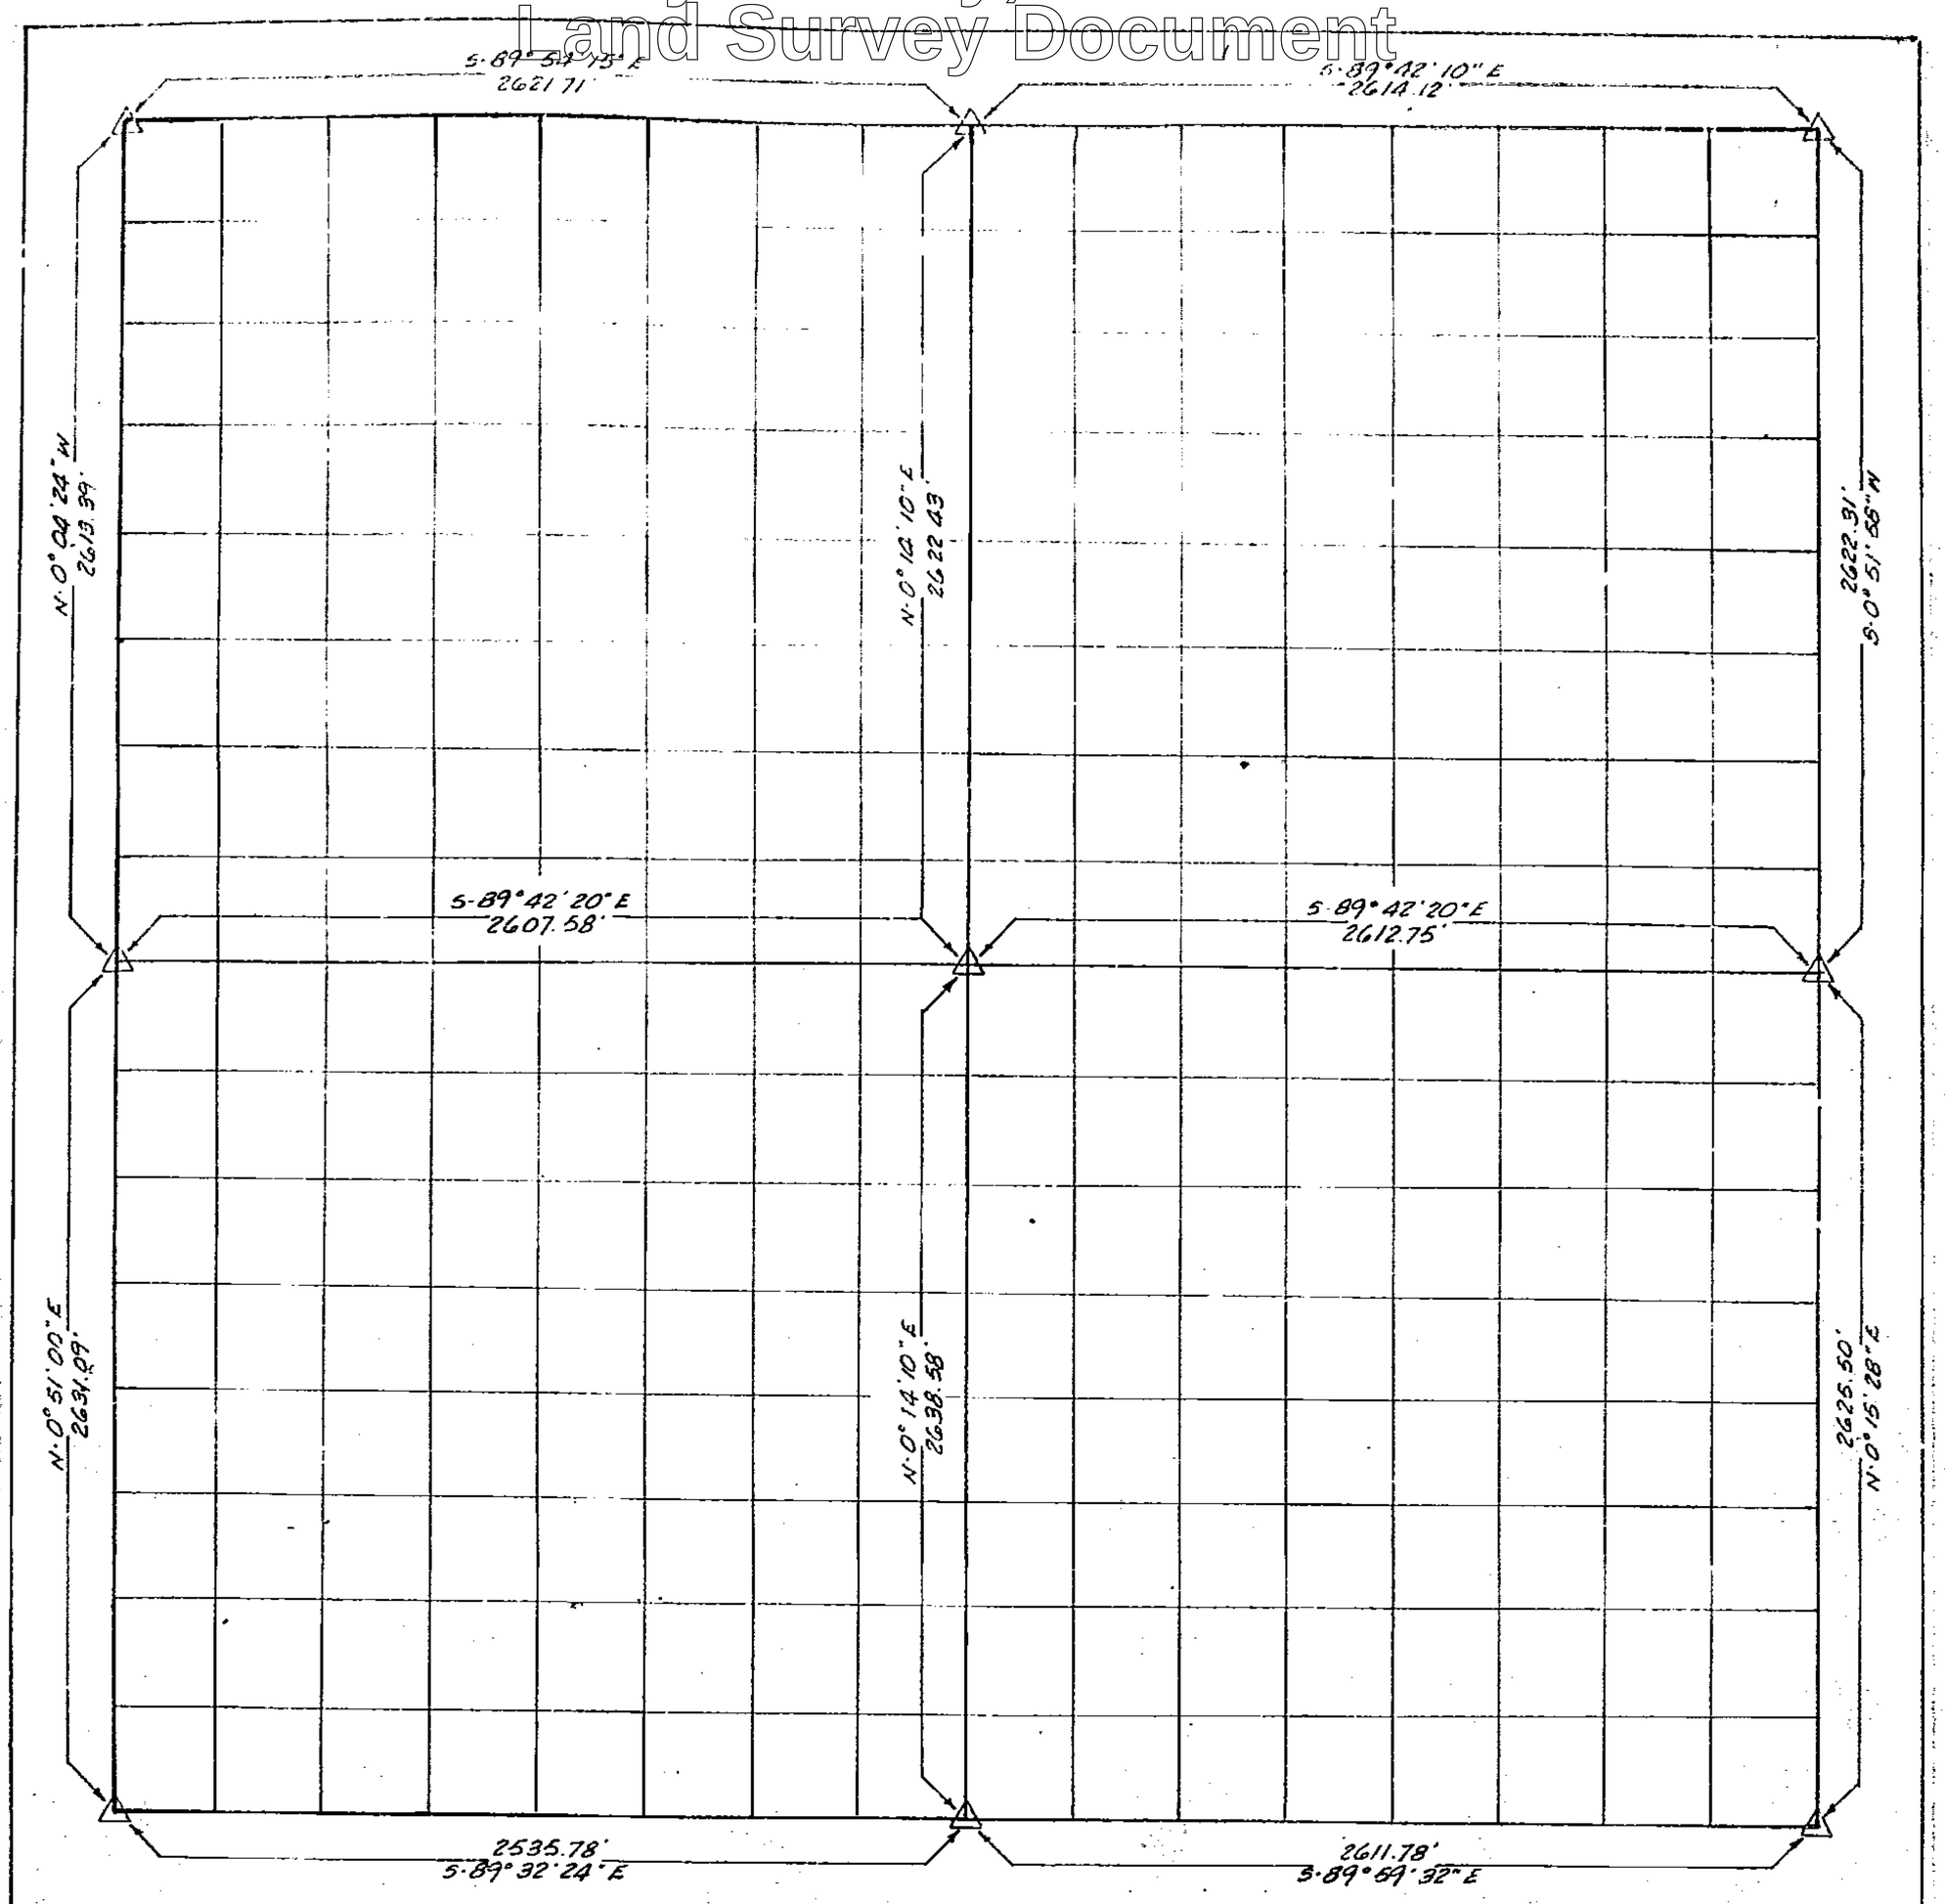

Dwg. # 26-
SLSA 16666

LEGEND
△ MONUMENT
□ EXISTING STONE
○ IRON PIN

NOTE: Bearings and distances in reference to Missouri State Plane Coordinate System. All distances are reduced to Grid
to get ground distance multiply distance X 1.000104249

CERTIFICATION:
I hereby certify that this survey, plat and description were prepared by me or under my direct personal supervision and that I am a duly Registered Land Surveyor under the laws of the State of Missouri License No. 61

By Harvey G. Evans
Harvey G. Evans
Date Nov. 11, 1974

Prepared by ~
Evans, Inc.
Surveying & Engineering
Liberty, Missouri

SLSA NO. 16666
LITTLE PLATTE RIVER MISSOURI
SMITHVILLE LAKE
BOUNDARY SURVEYS
SEC. 21 T 53 NR 32 W 5th PM
CLAY COUNTY, MISSOURI

U.S. ARMY ENGINEER DISTRICT
KANSAS CITY
CORPS OF ENGINEERS
Contract No. D-A-C-W-74-C-0035

http://www.ClayCoGov.com