Clay County, Missouri
Land Survey Document

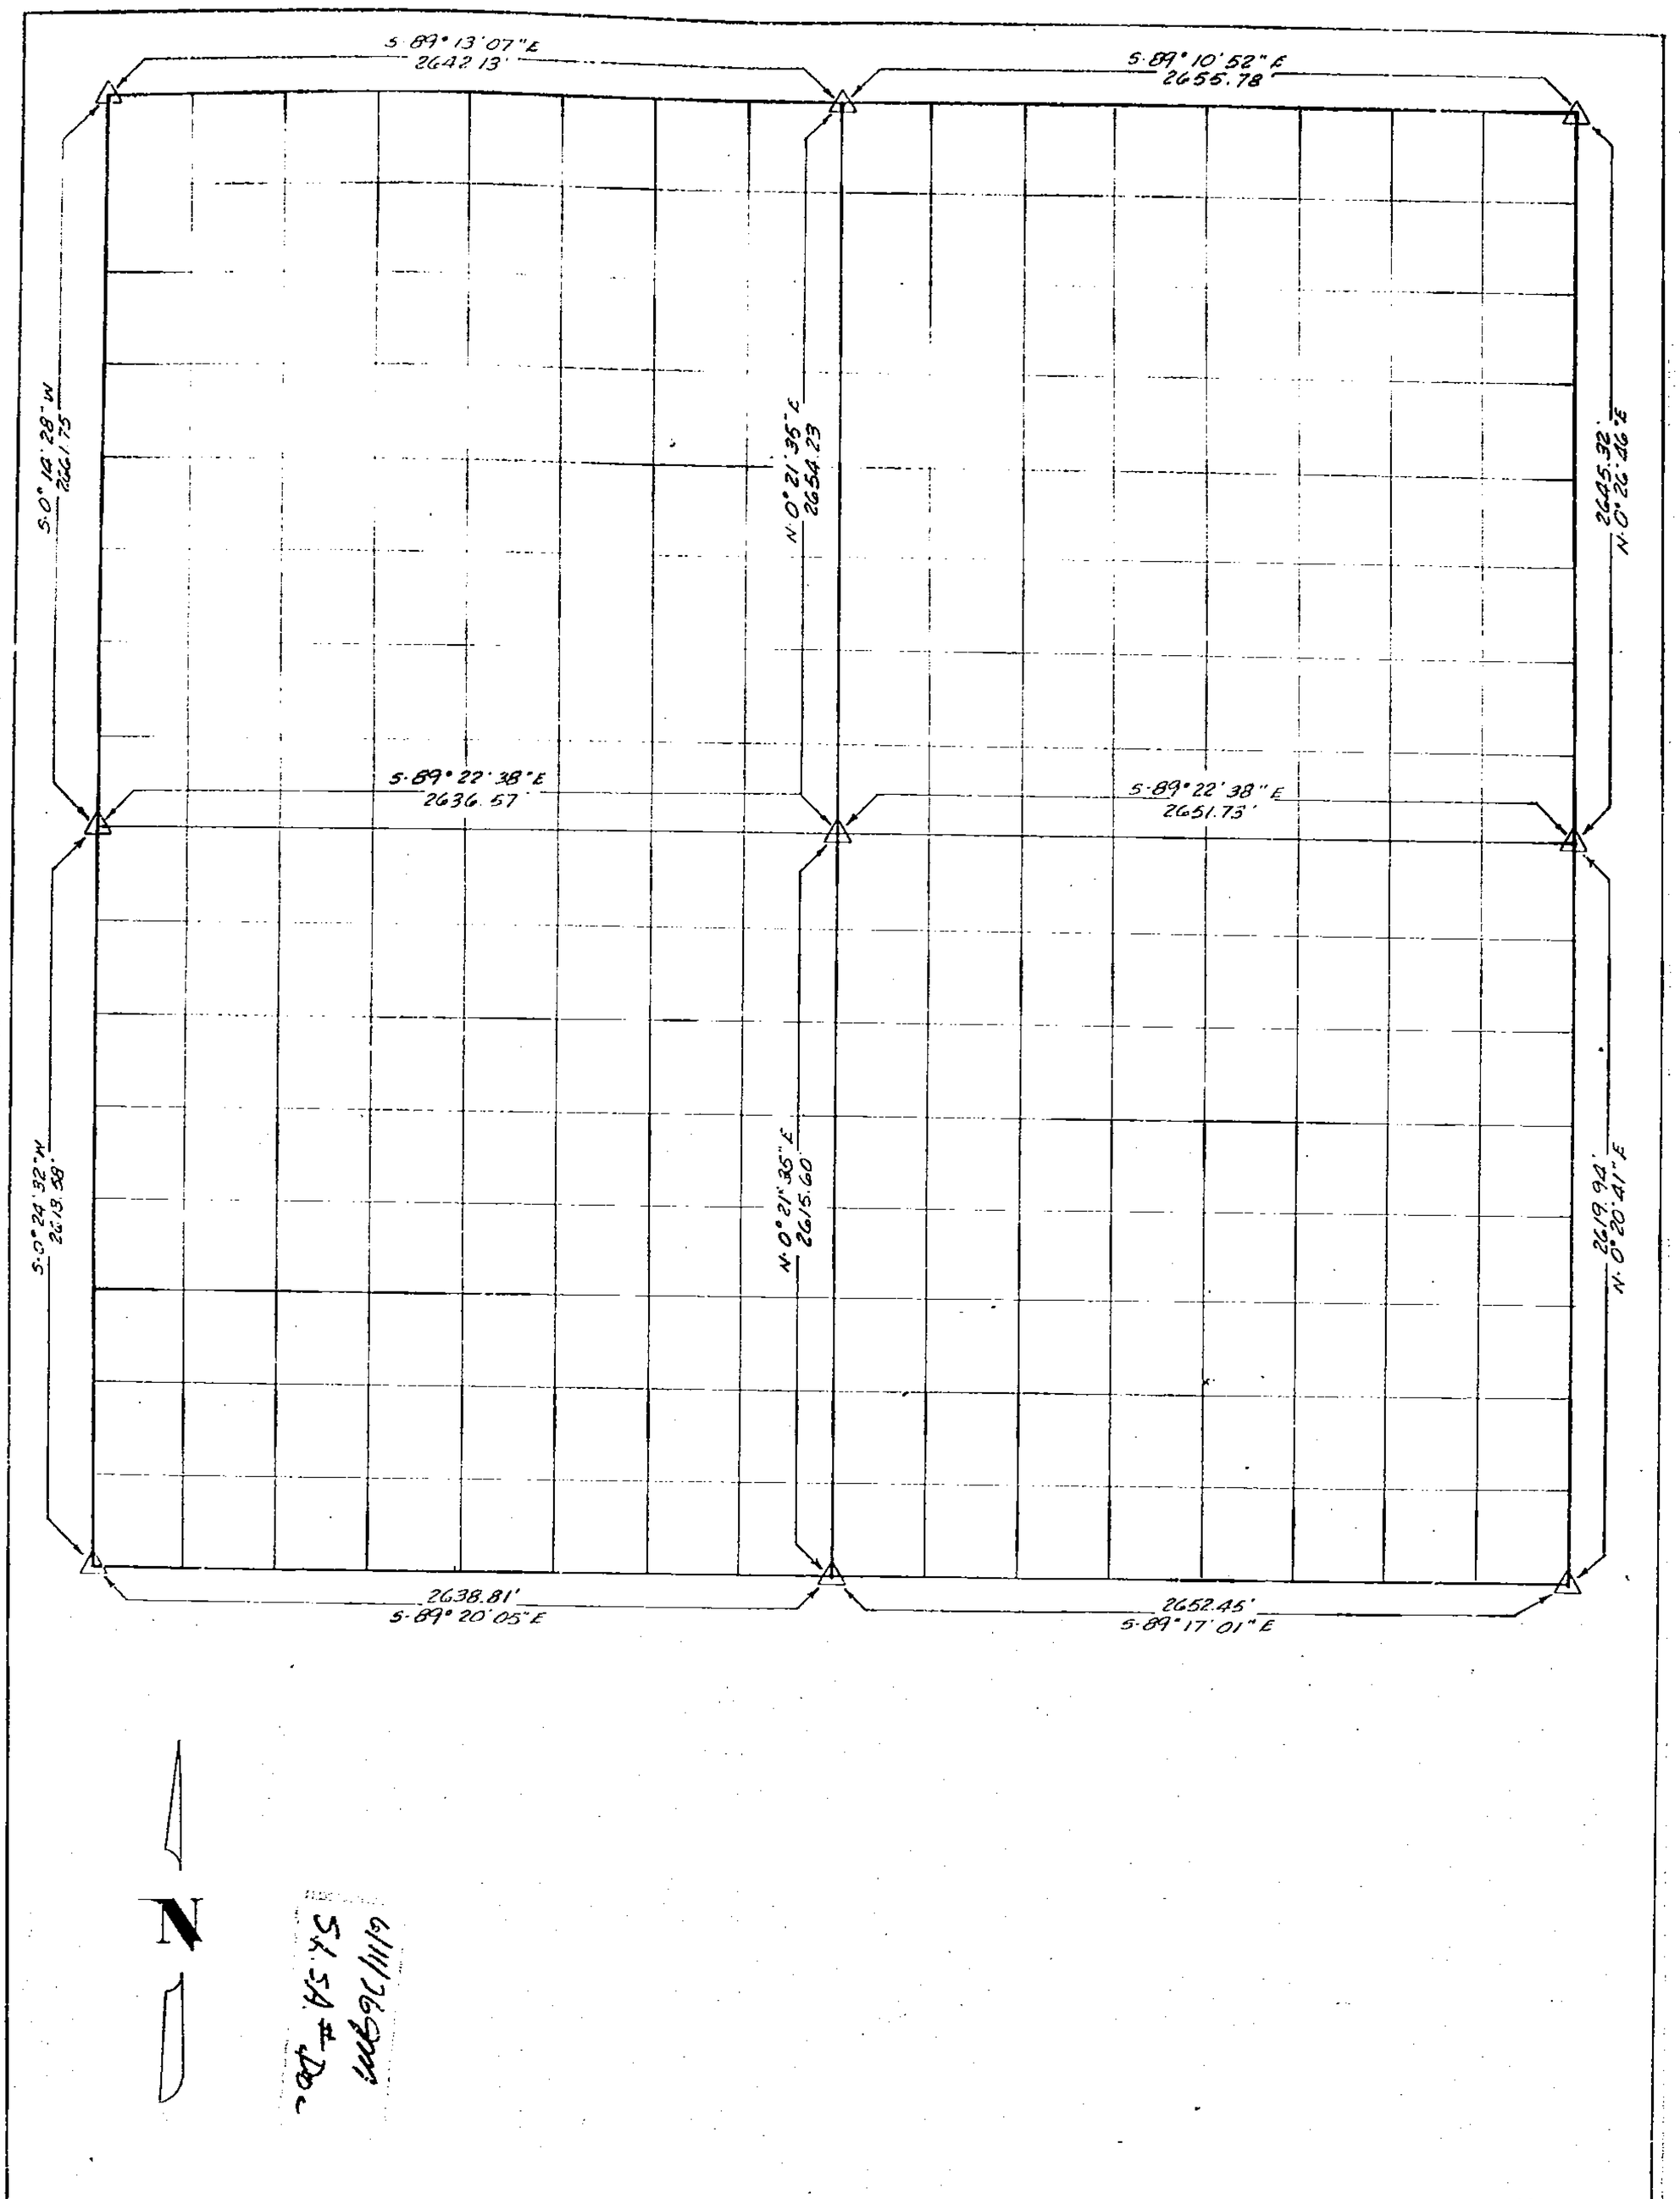

LEGEND
△ MONUMENT
□ EXISTING STONE
○ IRON PIN

NOTE: Bearings and distances in reference to Missouri State Plane Coordinate System.
All distances are reduced to grid
to get ground distance multiply distance x 1.000104249.

CERTIFICATION:
I hereby certify that this survey, plat and description were prepared by me or under my direct personal supervision and that I am a duly Registered land Surveyor under the laws of the State of Missouri License No. 61

By Harvey G. Evans Date Nov. 11, 1974
Harvey G. Evans

Prepared By ~
Evans, Inc.
Surveying & Engineering
Liberty, Missouri

SLSA NO. 16667
LITTLE PLATTE RIVER, MISSOURI
SMITHVILLE LAKE
BOUNDARY SURVEYS
SEC. 29 T 53 N R 32 W 5th PM
CLAY COUNTY, MISSOURI

U.S ARMY ENGINEER DISTRICT
KANSAS CITY
CORPS OF ENGINEERS
Contract No-D-A-C-W-74-C-0035

http://www.ClayCoGov.com