Clay County, Missouri
Land Survey Document

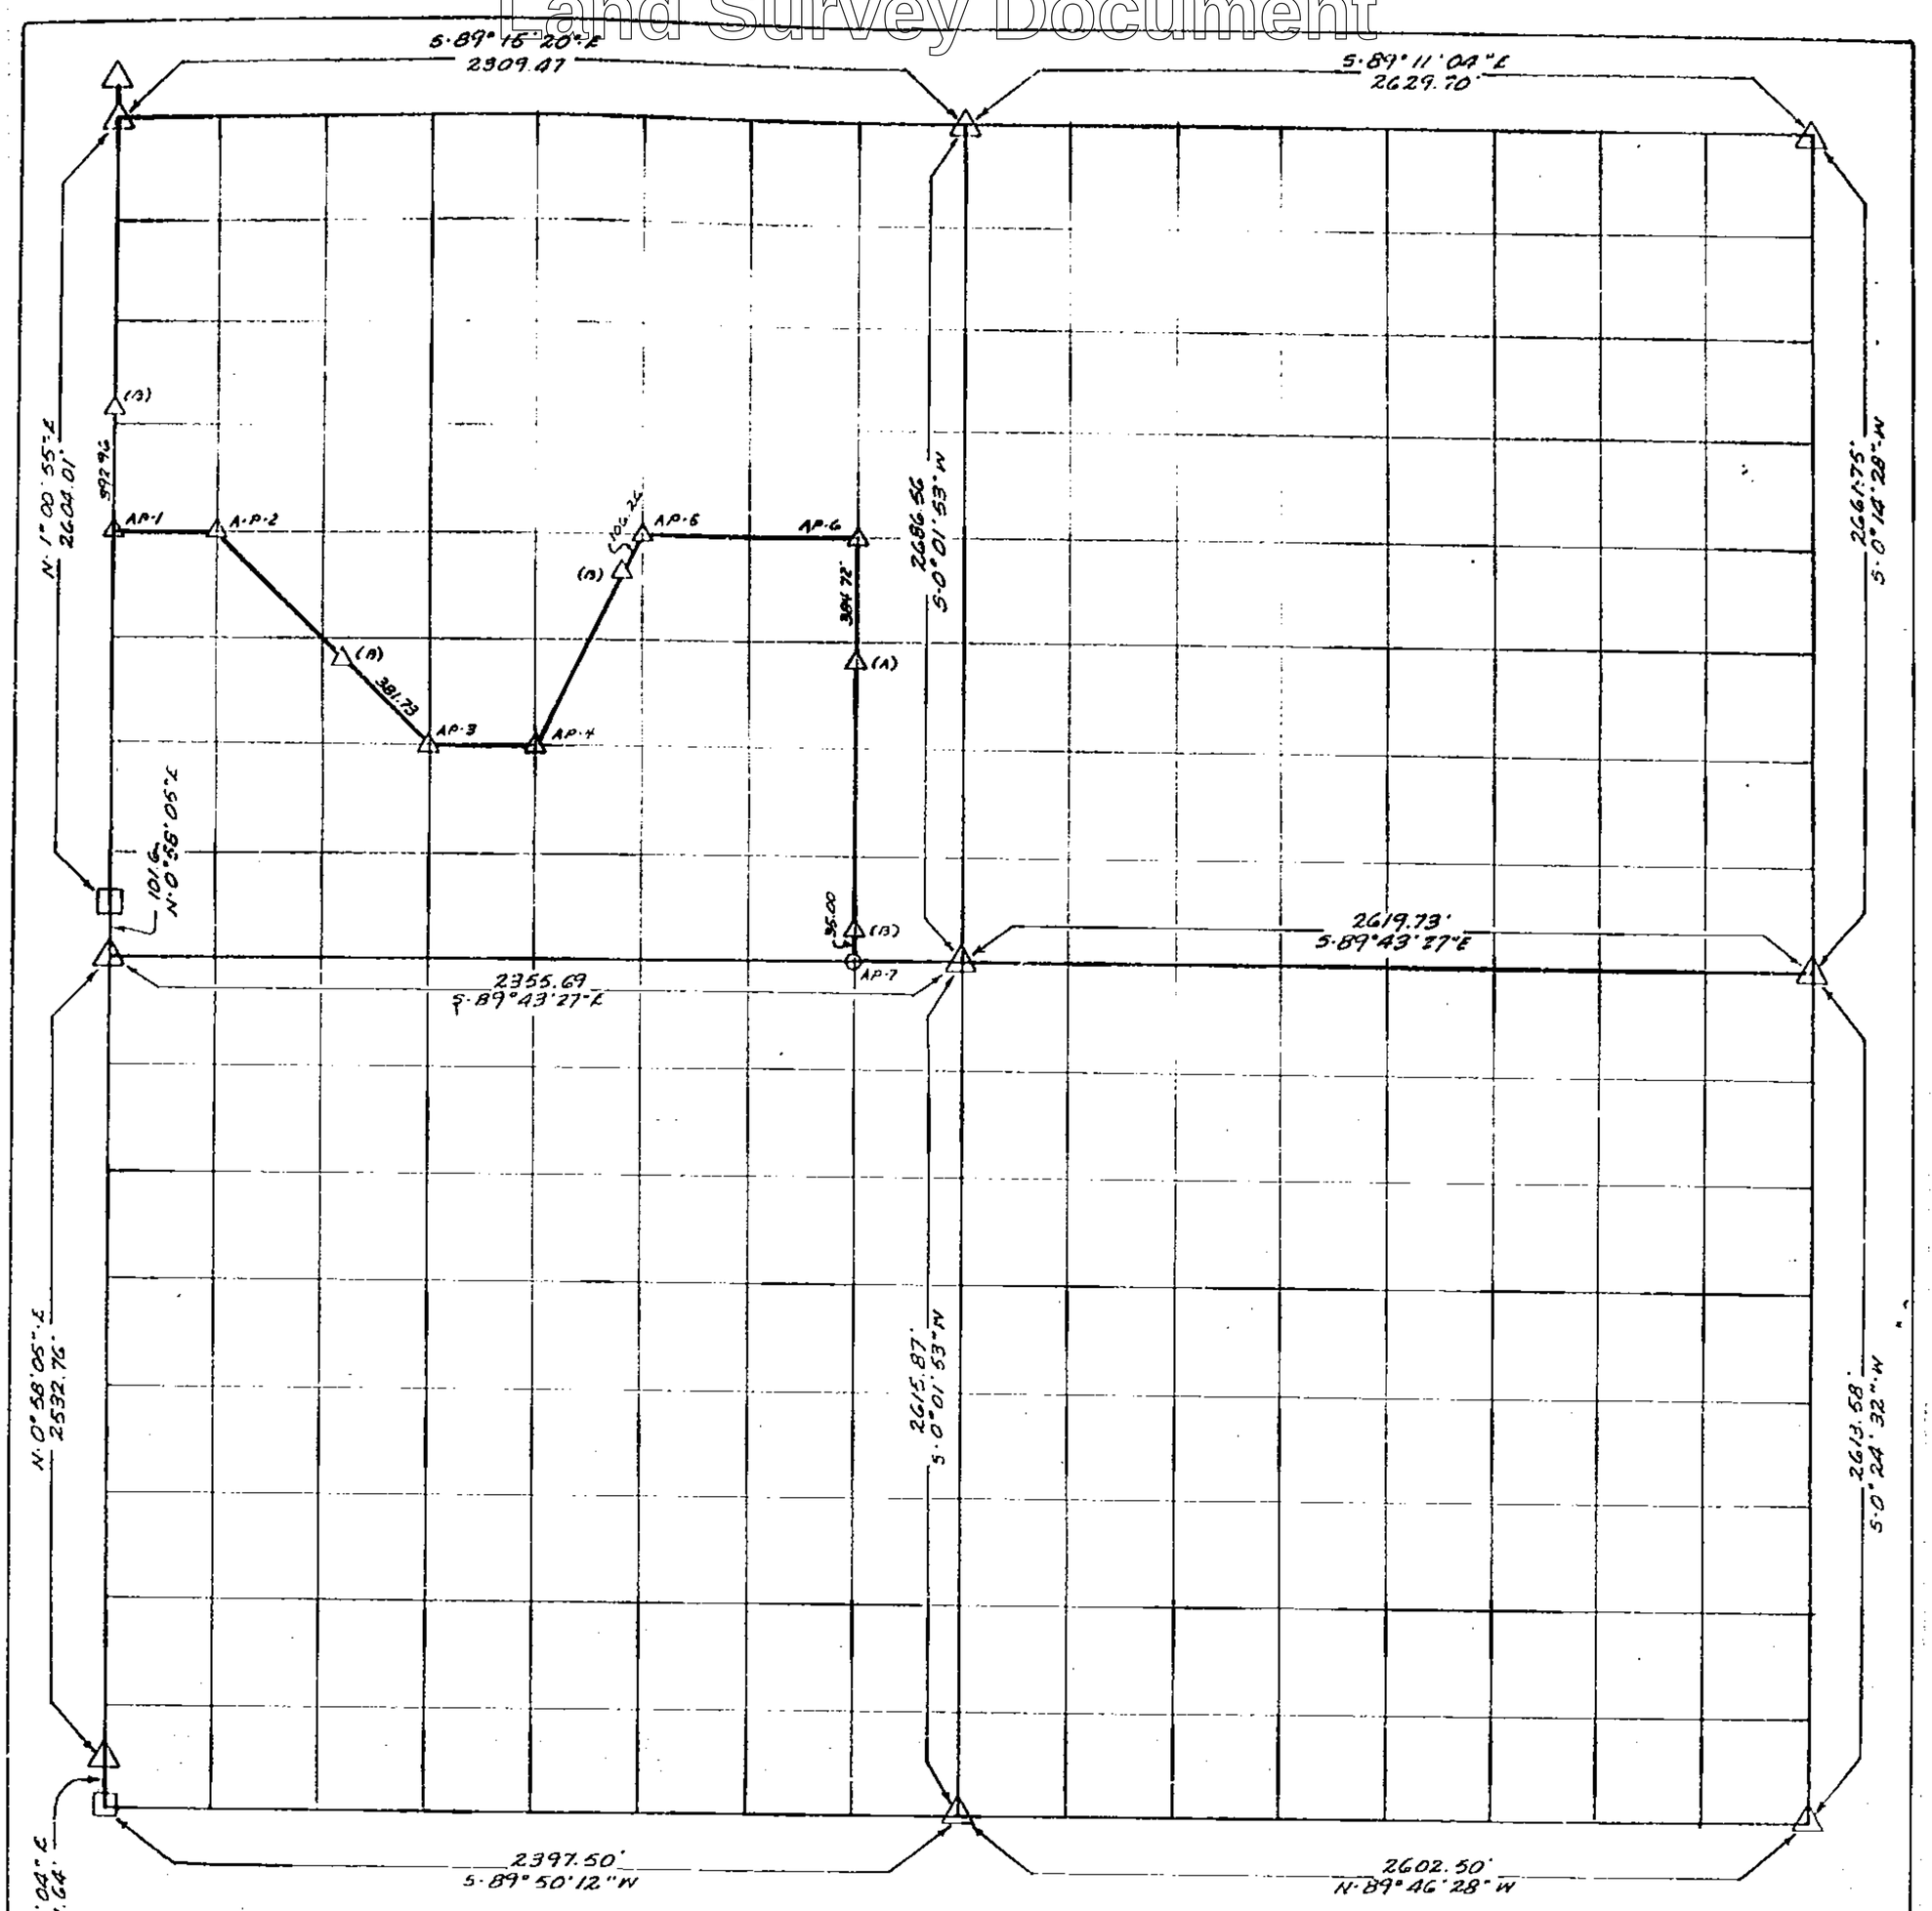

Book No.	Page No.	Sta. to Sta.		Distance	Bearing
SM 30	30	NW Cor.	AP-1	1352.82	N.1°00'55"E
SM 30	30-29	AP-1	AP-2	291.58	S.89°29'31"E
SM 30	29	AP-2	AP-3	890.65	S.40°15'17"E
SM 30	28	AP-3	AP-4	293.02	N.89°36'30"W
SM 30	28	AP-4	AP-5	734.44	N.23°54'52"E
SM 30	27	AP-6	AP-6	583.14	S.89°29'31"E
SM 30	27	AP-6	AP-7	1384.45	S.0°09'17"W
SM 30	27	AP-7	center of section	294.46	S.89°43'27"E

Book No.	Page No.	Sta. to Sta.		Distance	Bearing

SLSA #-16668

LEGEND
△ MONUMENT
□ EXISTING STONE
○ IRON PIN

NOTE: Bearings and distances in reference to Missouri State Plane Coordinate System.
All distances are reduced to grid
To get ground distance multiply distance x 1.000104249

CERTIFICATION:
I hereby certify that this survey, plat and description were prepared by me or under my direct personal supervision and that I am a duly Registed Land Surveyor under the laws of the State of Missouri. License No. 61

By Harvey G. Evans
Harvey G. Evans
Date Oct. 24, 1974

Prepared By~
Evans, Inc.
Surveying & Engineering
Liberty, Missouri

SLSA NO. 16668
LITTLE PLATTE RIVER, MISSOURI
SMITHVILLE LAKE
BOUNDARY SURVEYS
SEC. 30 T 53 N R 32 W 5th PM
CLAY COUNTY, MISSOURI

U.S. ARMY ENGINEER DISTRICT
KANSAS CITY
CORPS OF ENGINEERS
Contract No. D-A-C-M-74-C-0035

http://www.ClayCoGov.com