Clay County, Missouri
Land Survey Document

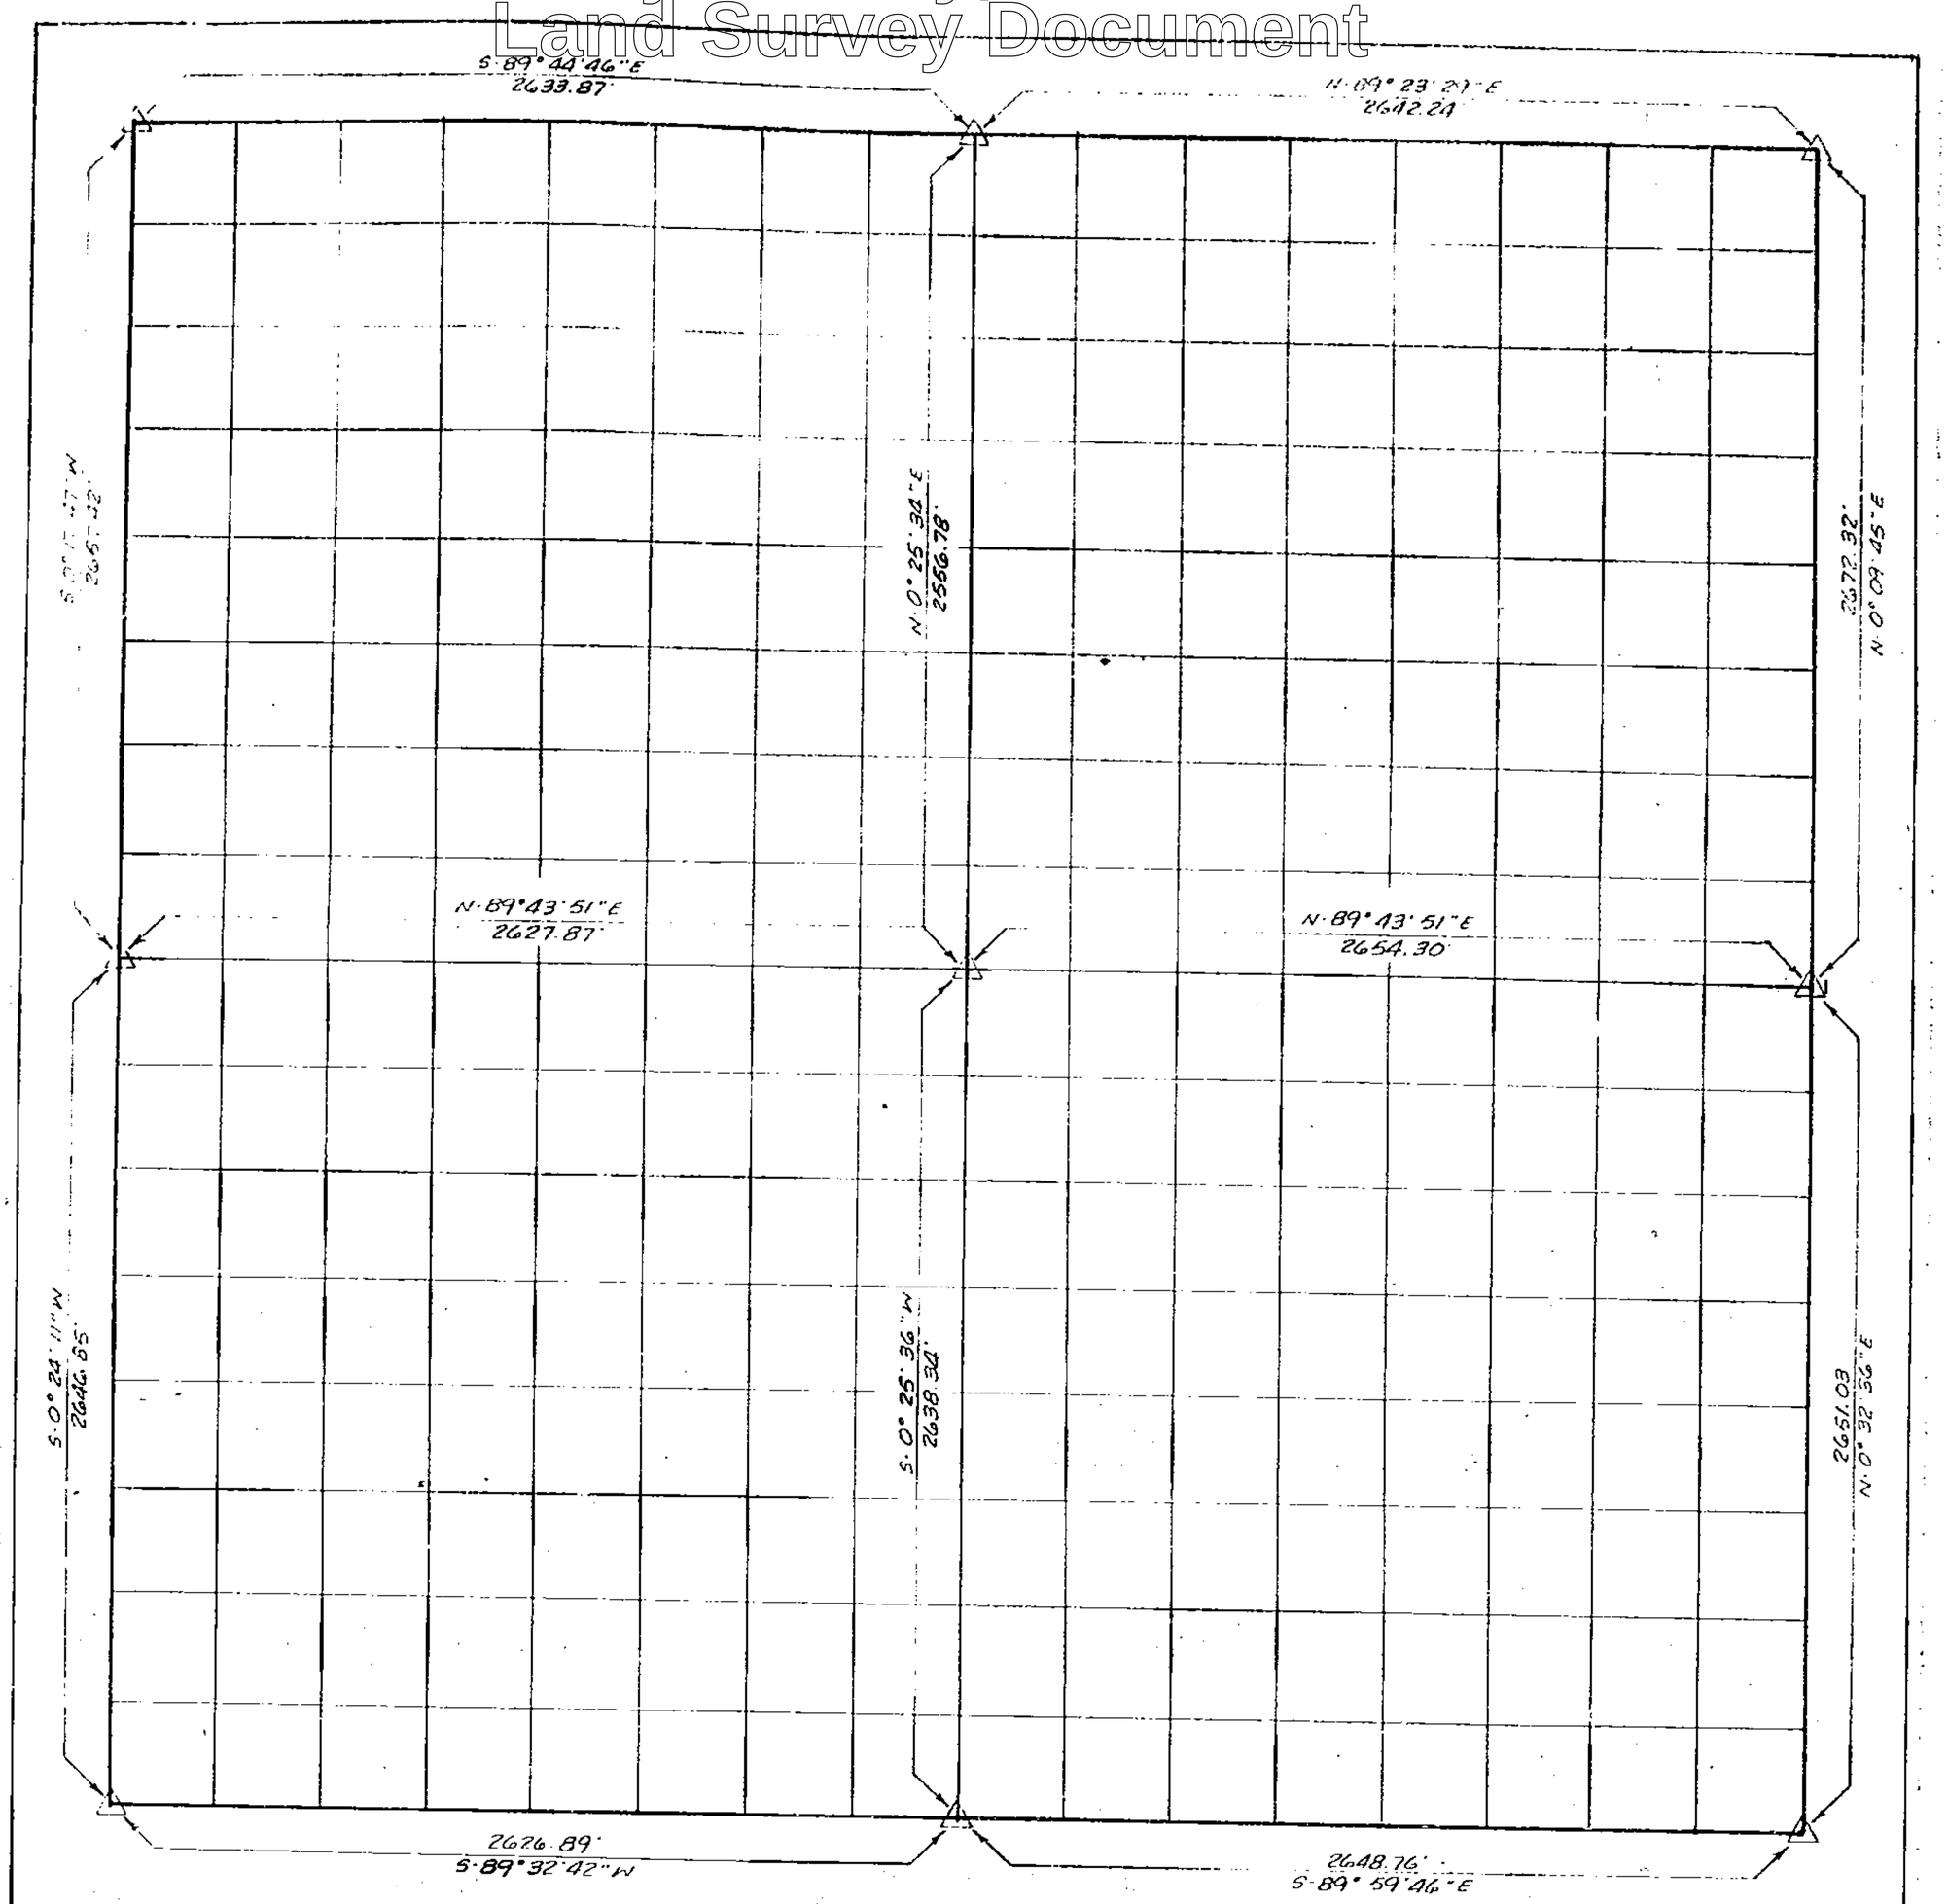

N

SLSA # 16670
6/11/76 gm

LEGEND

△ 2" PIPE MONUMENT (WITH BRASS CAP)
□ EXISTING STONE
○ IRON PIN

NOTE: All bearings and distances in reference to Missouri State Plane Coordinate System.
All distances are reduced to grid to get ground distance multiply distance X 1.000103321

CERTIFICATION:
I hereby certify that this survey, plat and description were prepared by me or under my direct personal supervision and that I am a duty Registered Land Surveyor under the laws of the State of Missouri, License No. 61

By Harvey G. Evans
Harvey G. Evans
Dated Feb. 24, 1975

Prepared by ~
Evans, Inc.
Surveying & Engineering
Liberty, Missouri

SLSA NO. 16670
LITTLE PLATTE RIVER, MISSOURI
SMITHVILLE LAKE
BOUNDARY SURVEYS
SEC. 12 T 53 N R 33 W 5th P.M.
CLAY COUNTY, MISSOURI

U.S. ARMY ENGINEER DISTRICT
KANSAS CITY
CORPS OF ENGINEERS
Contract No. D-A-C-W-74-C-0035

http://www.ClayCoGov.com