Clay County, Missouri
Land Survey Document

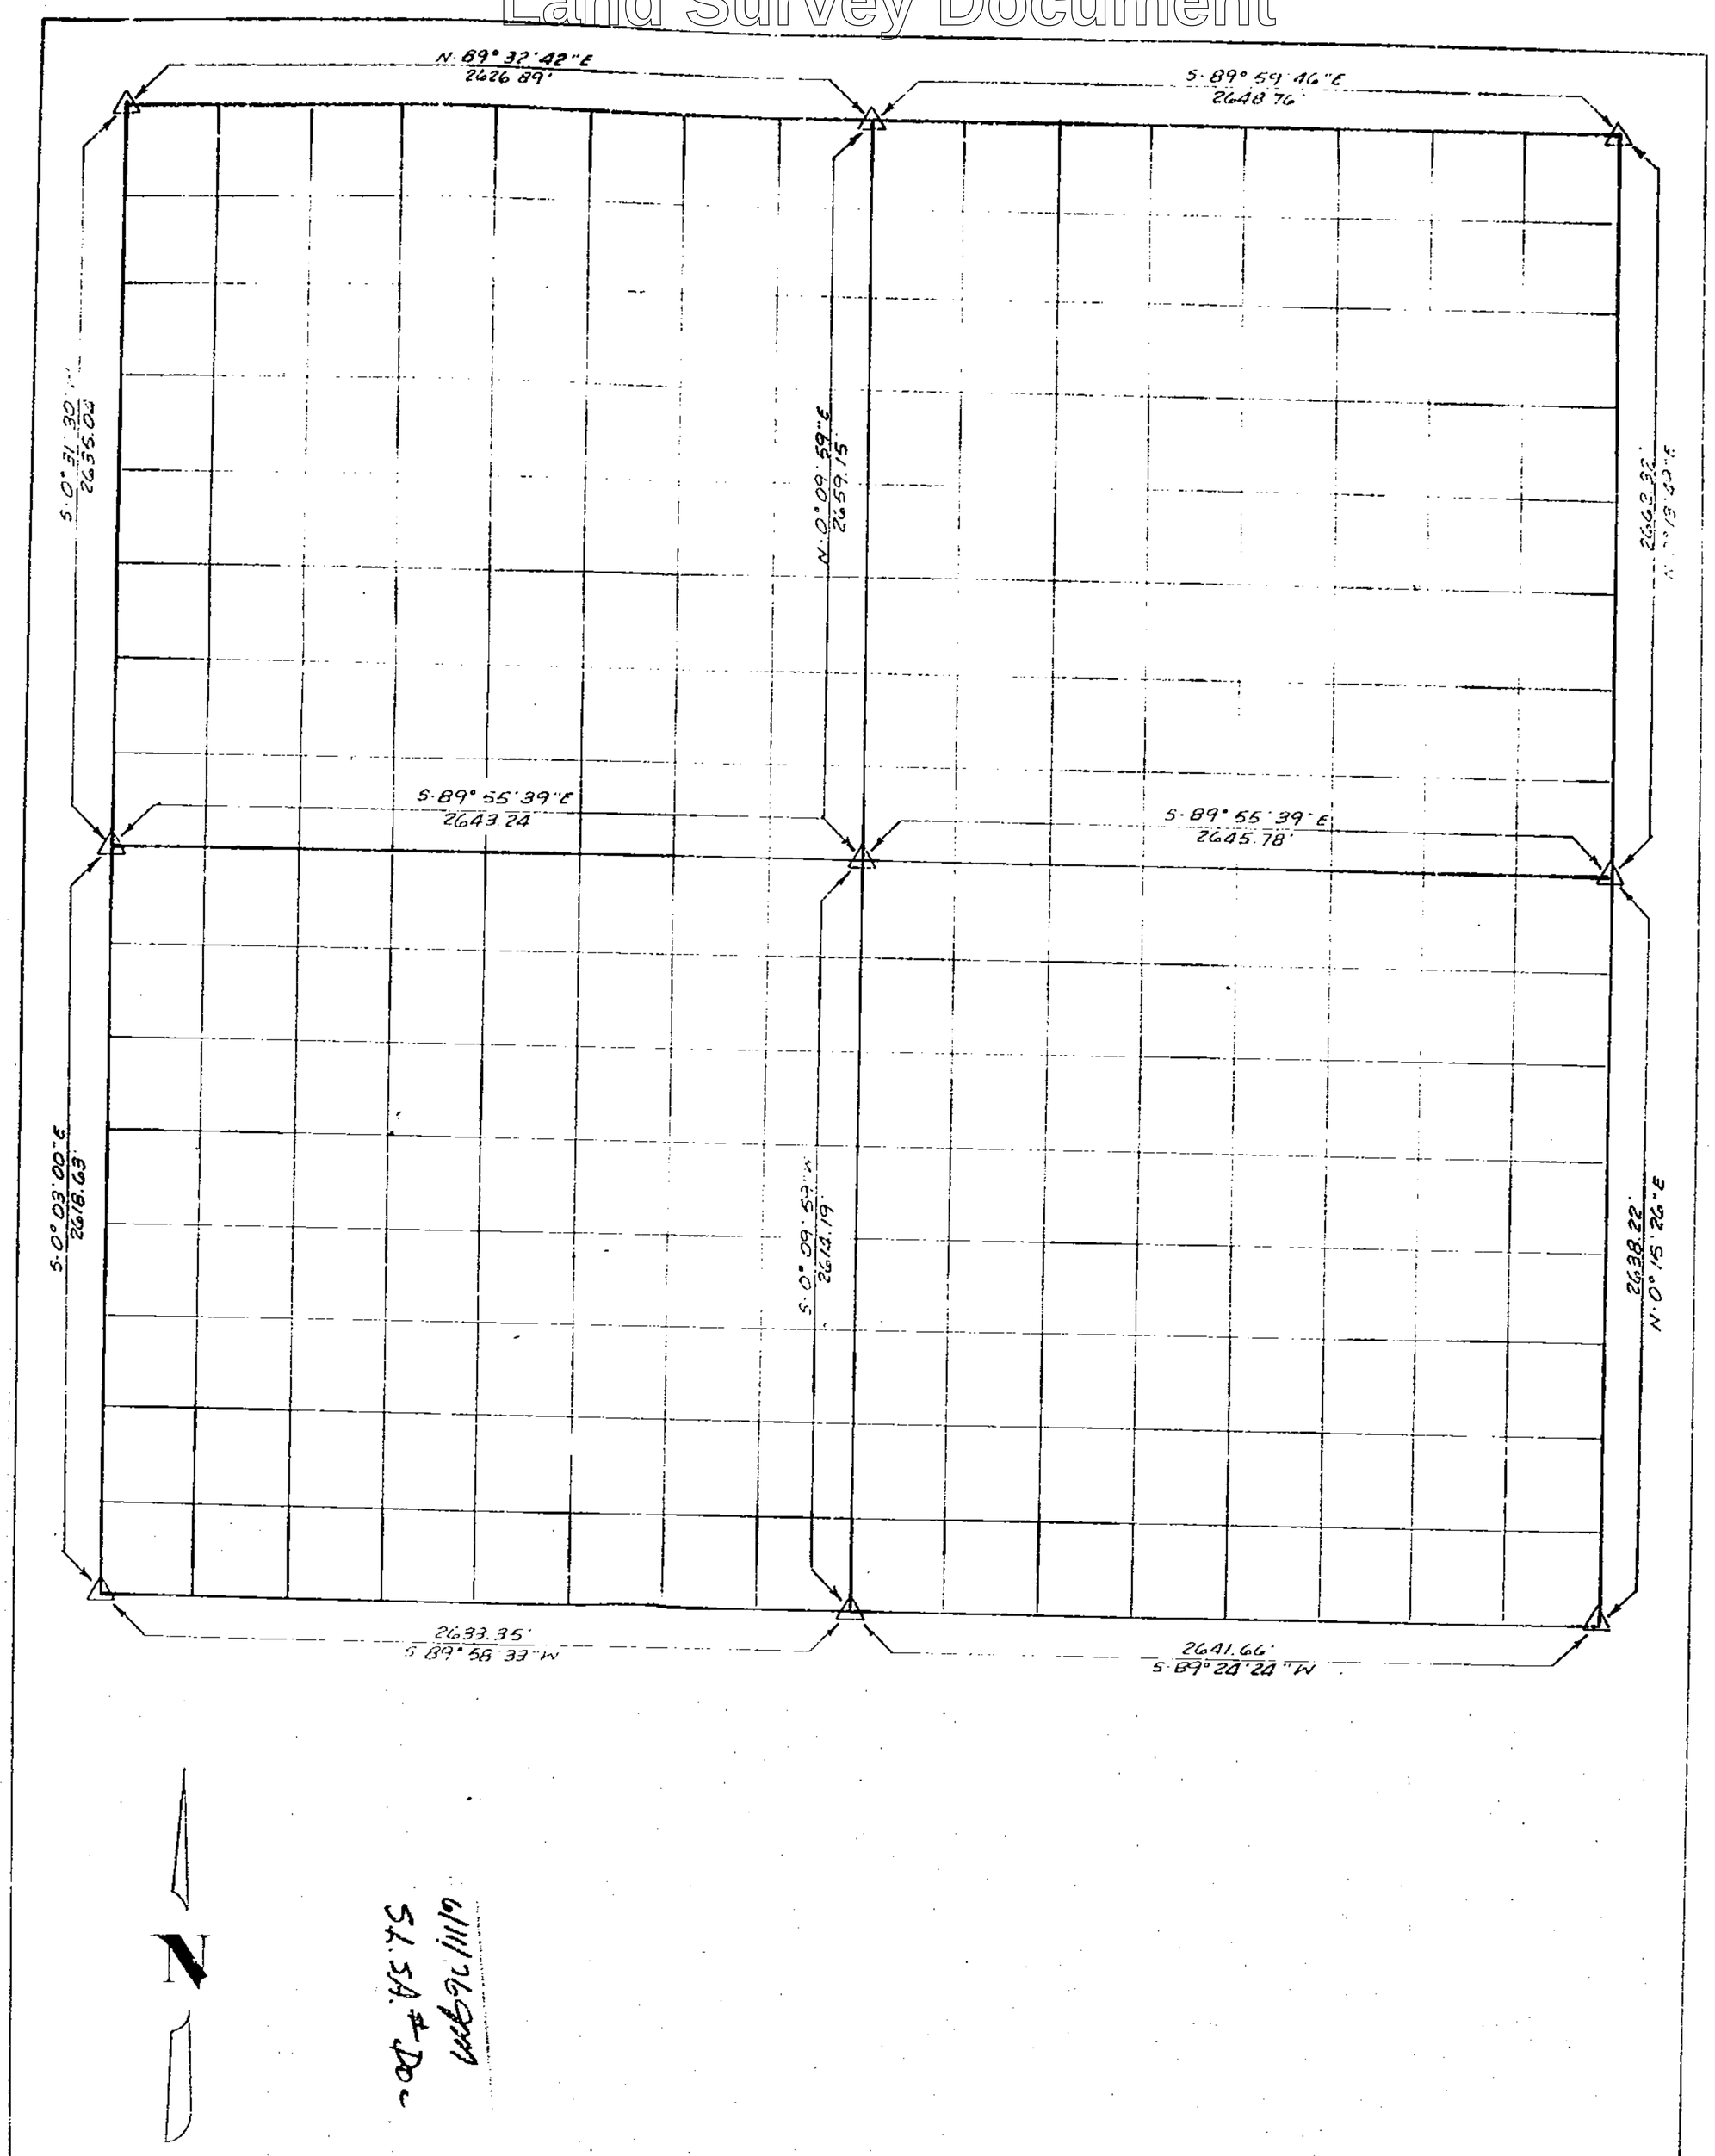

LEGEND

△ 2" Pipe Monument (with brass cap)
[ ] Existing Stone
○ Iron Pin

Note: All bearings and distances in reference to Missouri State Plane Coordinate System.
All distances are reduced to grid. To get ground distance multiply distance x 1.000103321

CERTIFICATION:
I hereby certify that this survey, plat and description were prepared by me or under my direct personal supervision and that I am a duly Registered Land Surveyor under the laws of the State of Missouri. License No. 61

By Harvey G. Evans Dated July 24, 1975
Harvey G. Evans

Prepared by:
Evans, Inc.
Surveying & Engineering
Liberty, Missouri

SLSA NO. 16671
LITTLE PLATTE RIVER, MISSOURI
SMITHVILLE LAKE
BOUNDARY SURVEYS
Sec. 13 T 53 NR. 33 W 5th PM
CLAY COUNTY, MISSOURI

U.S. ARMY ENGINEER DISTRICT
KANSAS CITY
CORPS OF ENGINEERS
Contract No. D-A-C-W 74-C-0035

http://www.ClayCoGov.com