Clay County, Missouri
Land Survey Document

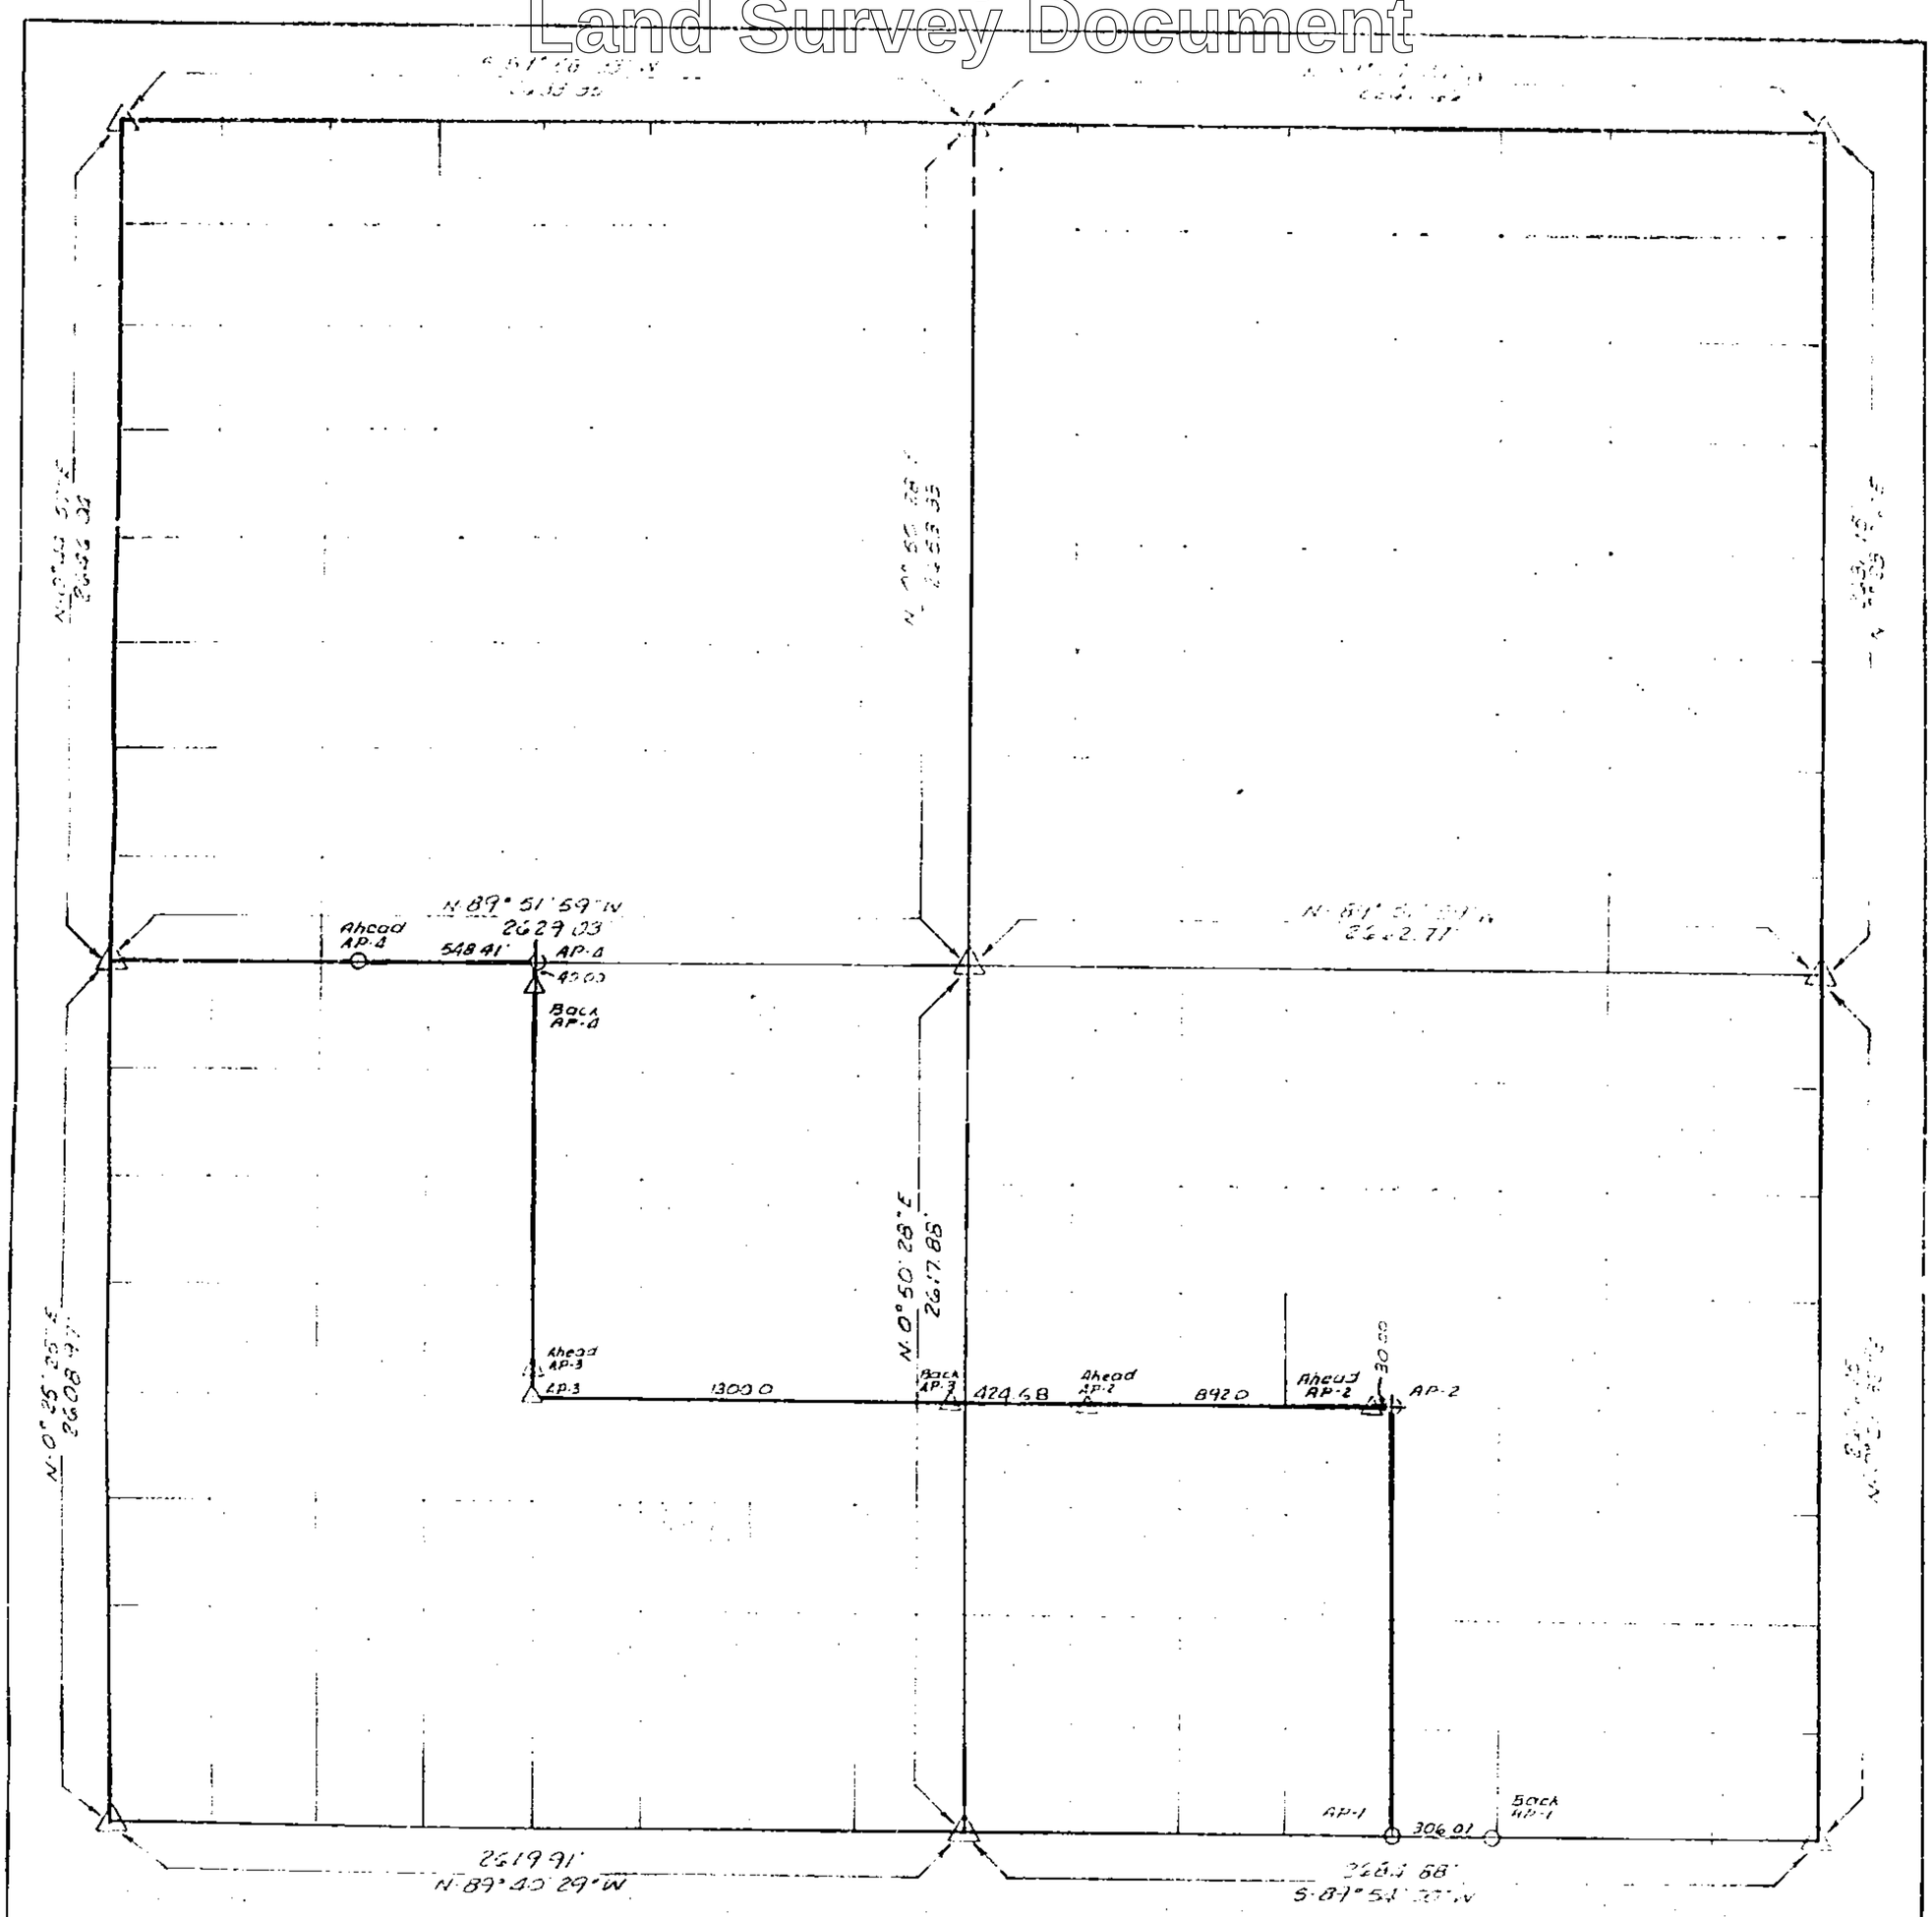

Book No	Page No	Sta	to Sta	Distance	Bearing
SM 35	23	SE Cor.	AP-1	1342.44	S 89° 54' 00" W
SM 35	23-24	AP-1	AP-2	1242.79	N 0° 36' 03" E
SM 35	24	AP-2	AP-3	2646.68	N 89° 51' 58" W
SM 35	25	AP-3	AP-4	1369.50	N 0° 37' 58" E
SM 35	25	AP-4	W¼ Cor	1314.52	N 89° 51' 59" W

Book No	Page No	Sta	to Sta	Distance	Bearing

SLSA # 16672

LEGEND

△ 2" PIPE MONUMENT (WITH BRASS CAP)
□ EXISTING STONE
○ IRON PIN

Note: Bearings and distances in reference to Missouri State Plane Coordinate System.
All distances are reduced to grid.

To get ground distance multiply distance x 1.00010332

H. G. Evans

SLSA NO. 16672
LITTLE PLATTE RIVER, MISSOURI
SMITHVILLE LAKE
BOUNDARY SURVEYS
SEC 24 T 53 N R 33 W 5th P.M.
CLAY COUNTY, MISSOURI

CERTIFICATION:
I hereby certify that this survey, plat and description were prepared by me or under my direct personal supervision and that I am a duly Registered Land Surveyor under the laws of the state of Missouri. License No 61

By Harvey G. Evans Date Dec 16 1974
Harvey G. Evans

Prepared by~
Evans, Inc.
Surveying & Engineering
Liberty, Missouri

U.S. ARMY ENGINEER DISTRICT
KANSAS CITY
CORP OF ENGINEERS
Contract No. DACW-14-C-0035

http://www.ClayCoGov.com