Clay County, Missouri
Land Survey Document

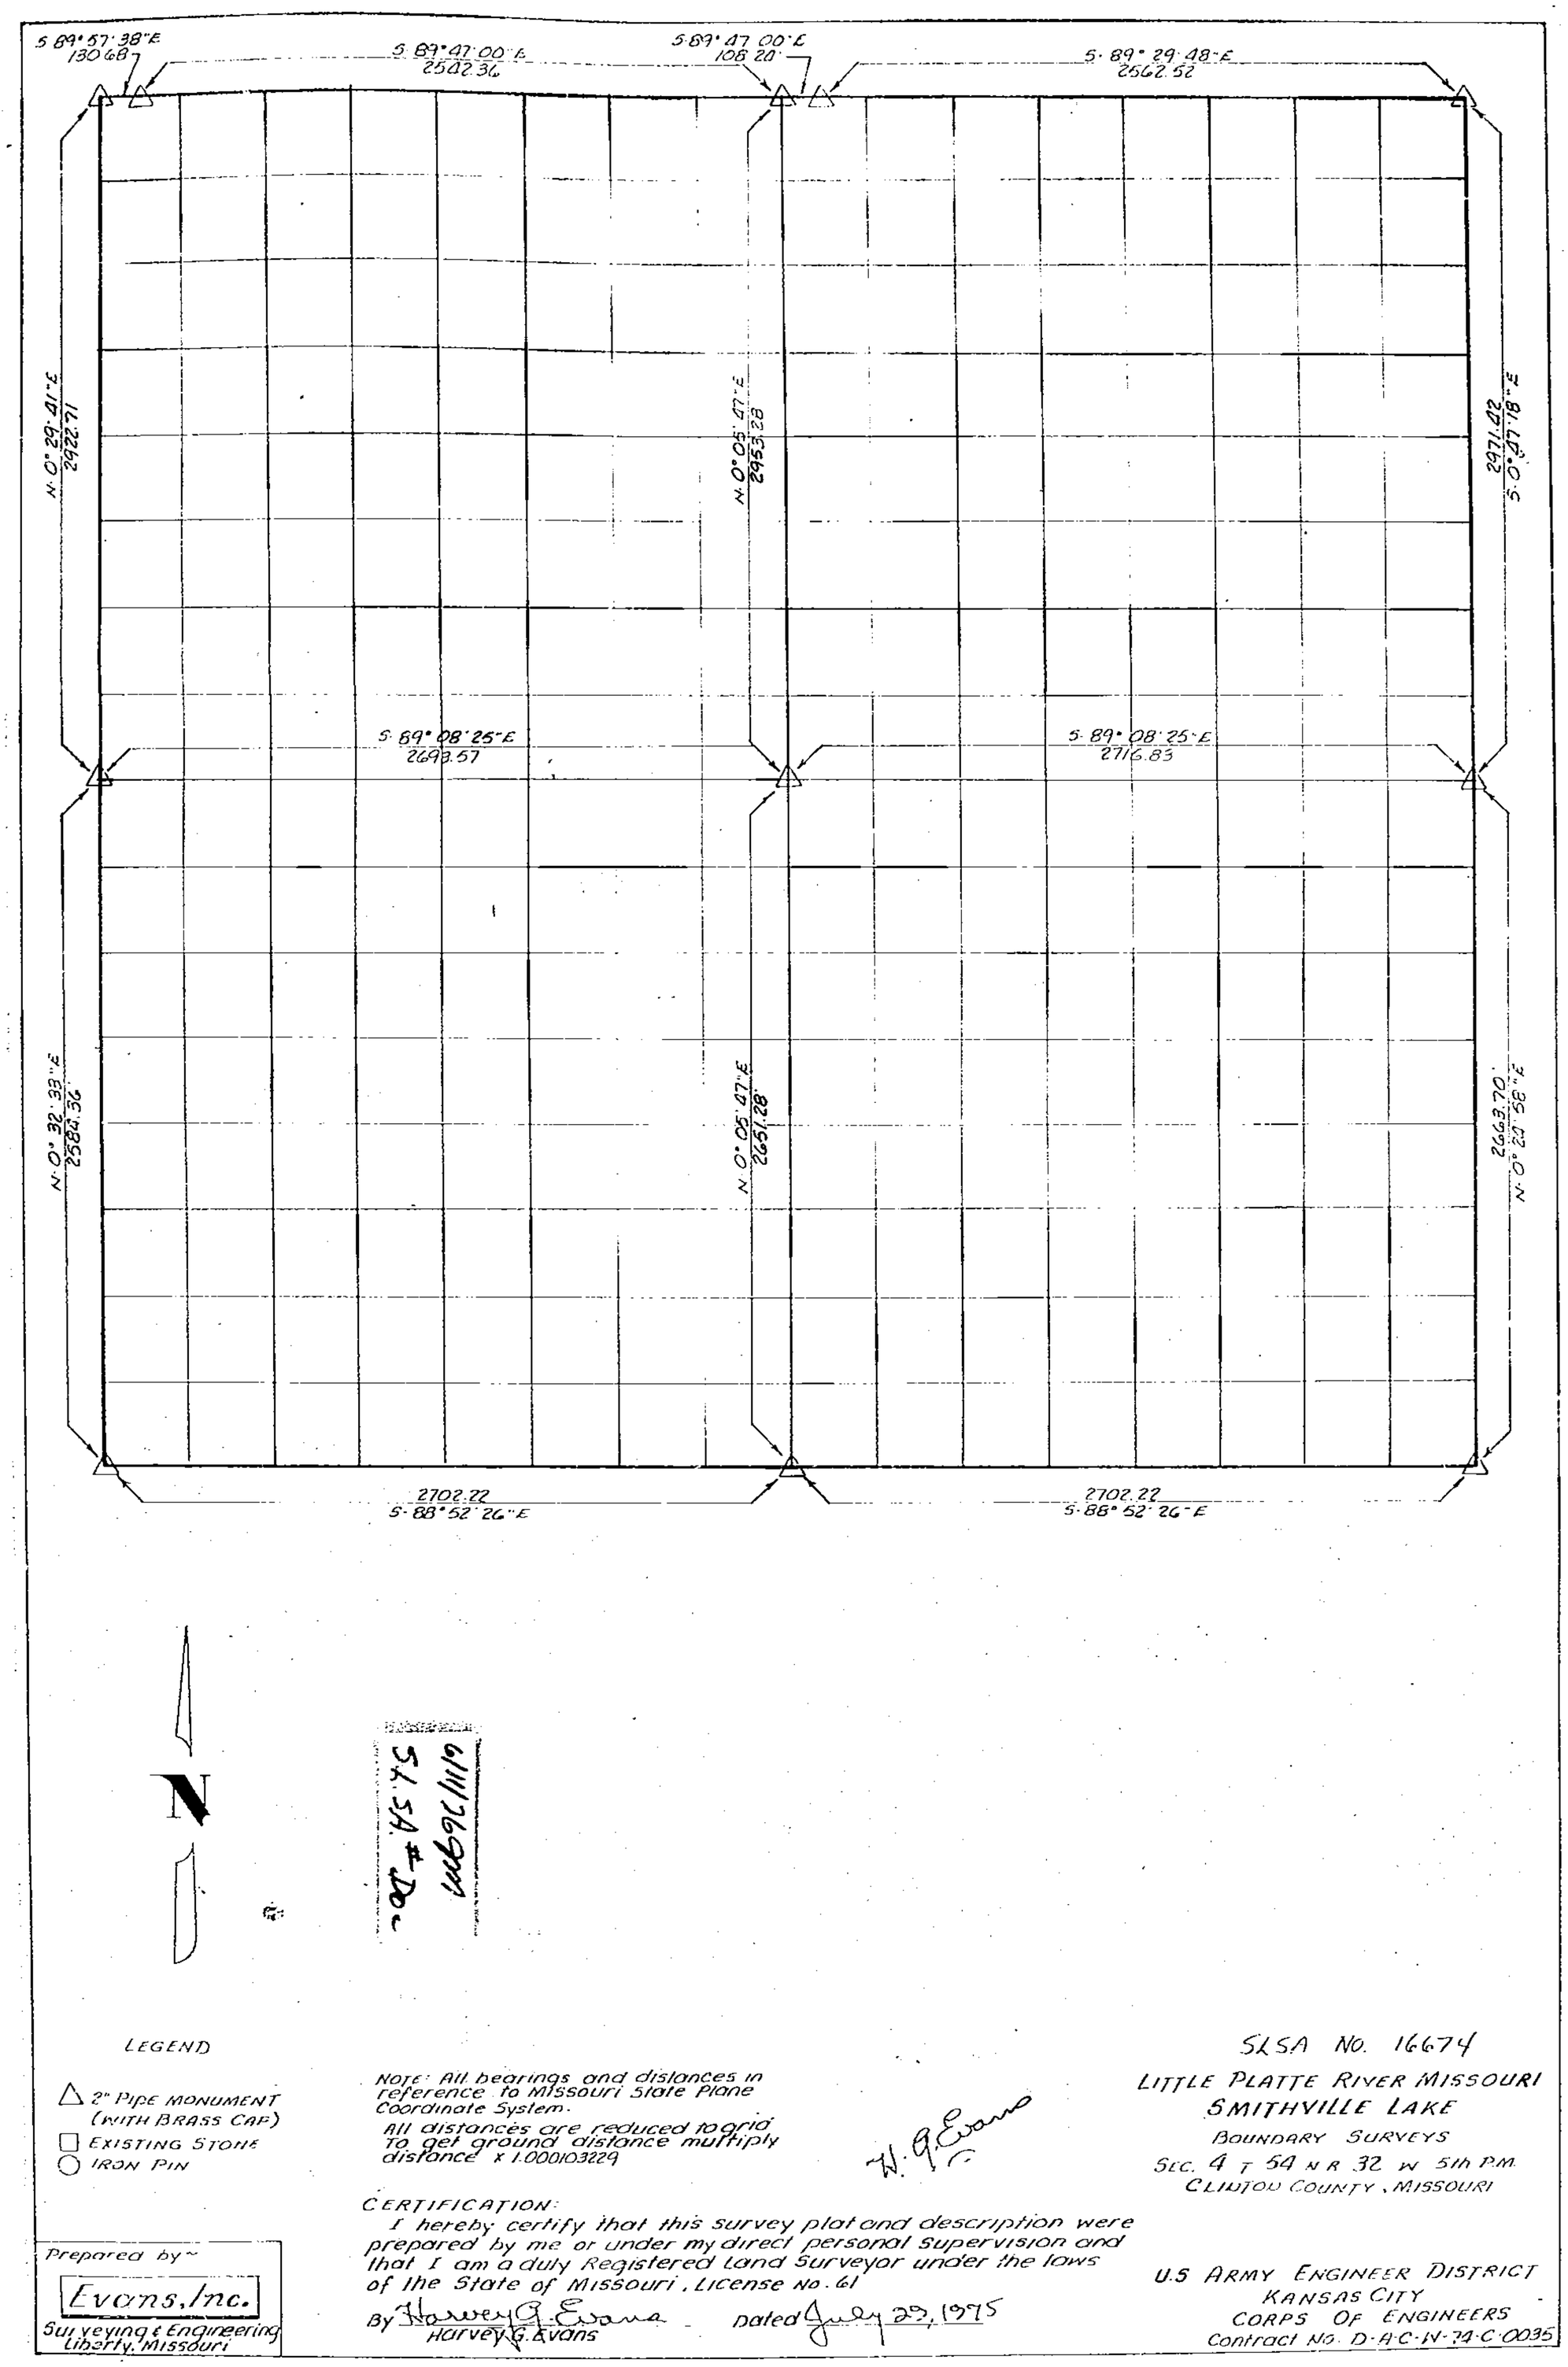

LEGEND

△ 2" PIPE MONUMENT (WITH BRASS CAP)
□ EXISTING STONE
○ IRON PIN

NOTE: All bearings and distances in reference to Missouri State Plane Coordinate System.
All distances are reduced to grid. To get ground distance multiply distance x 1.000103229

W. G. Evans

CERTIFICATION:
I hereby certify that this survey plat and description were prepared by me or under my direct personal supervision and that I am a duly Registered Land Surveyor under the laws of the State of Missouri, License No. 61

By Harvey G. Evans
Harvey G. Evans
Dated July 29, 1975

Prepared by ~
Evans, Inc.
Surveying & Engineering
Liberty, Missouri

SLSA No. 16674
LITTLE PLATTE RIVER MISSOURI
SMITHVILLE LAKE
BOUNDARY SURVEYS
SEC. 4 T 54 N R 32 W 5th P.M.
CLINTON COUNTY, MISSOURI

U.S ARMY ENGINEER DISTRICT
KANSAS CITY
CORPS OF ENGINEERS
Contract No. D-A-C-W-74-C-0035

http://www.ClayCoGov.com