Clay County, Missouri
Land Survey Document

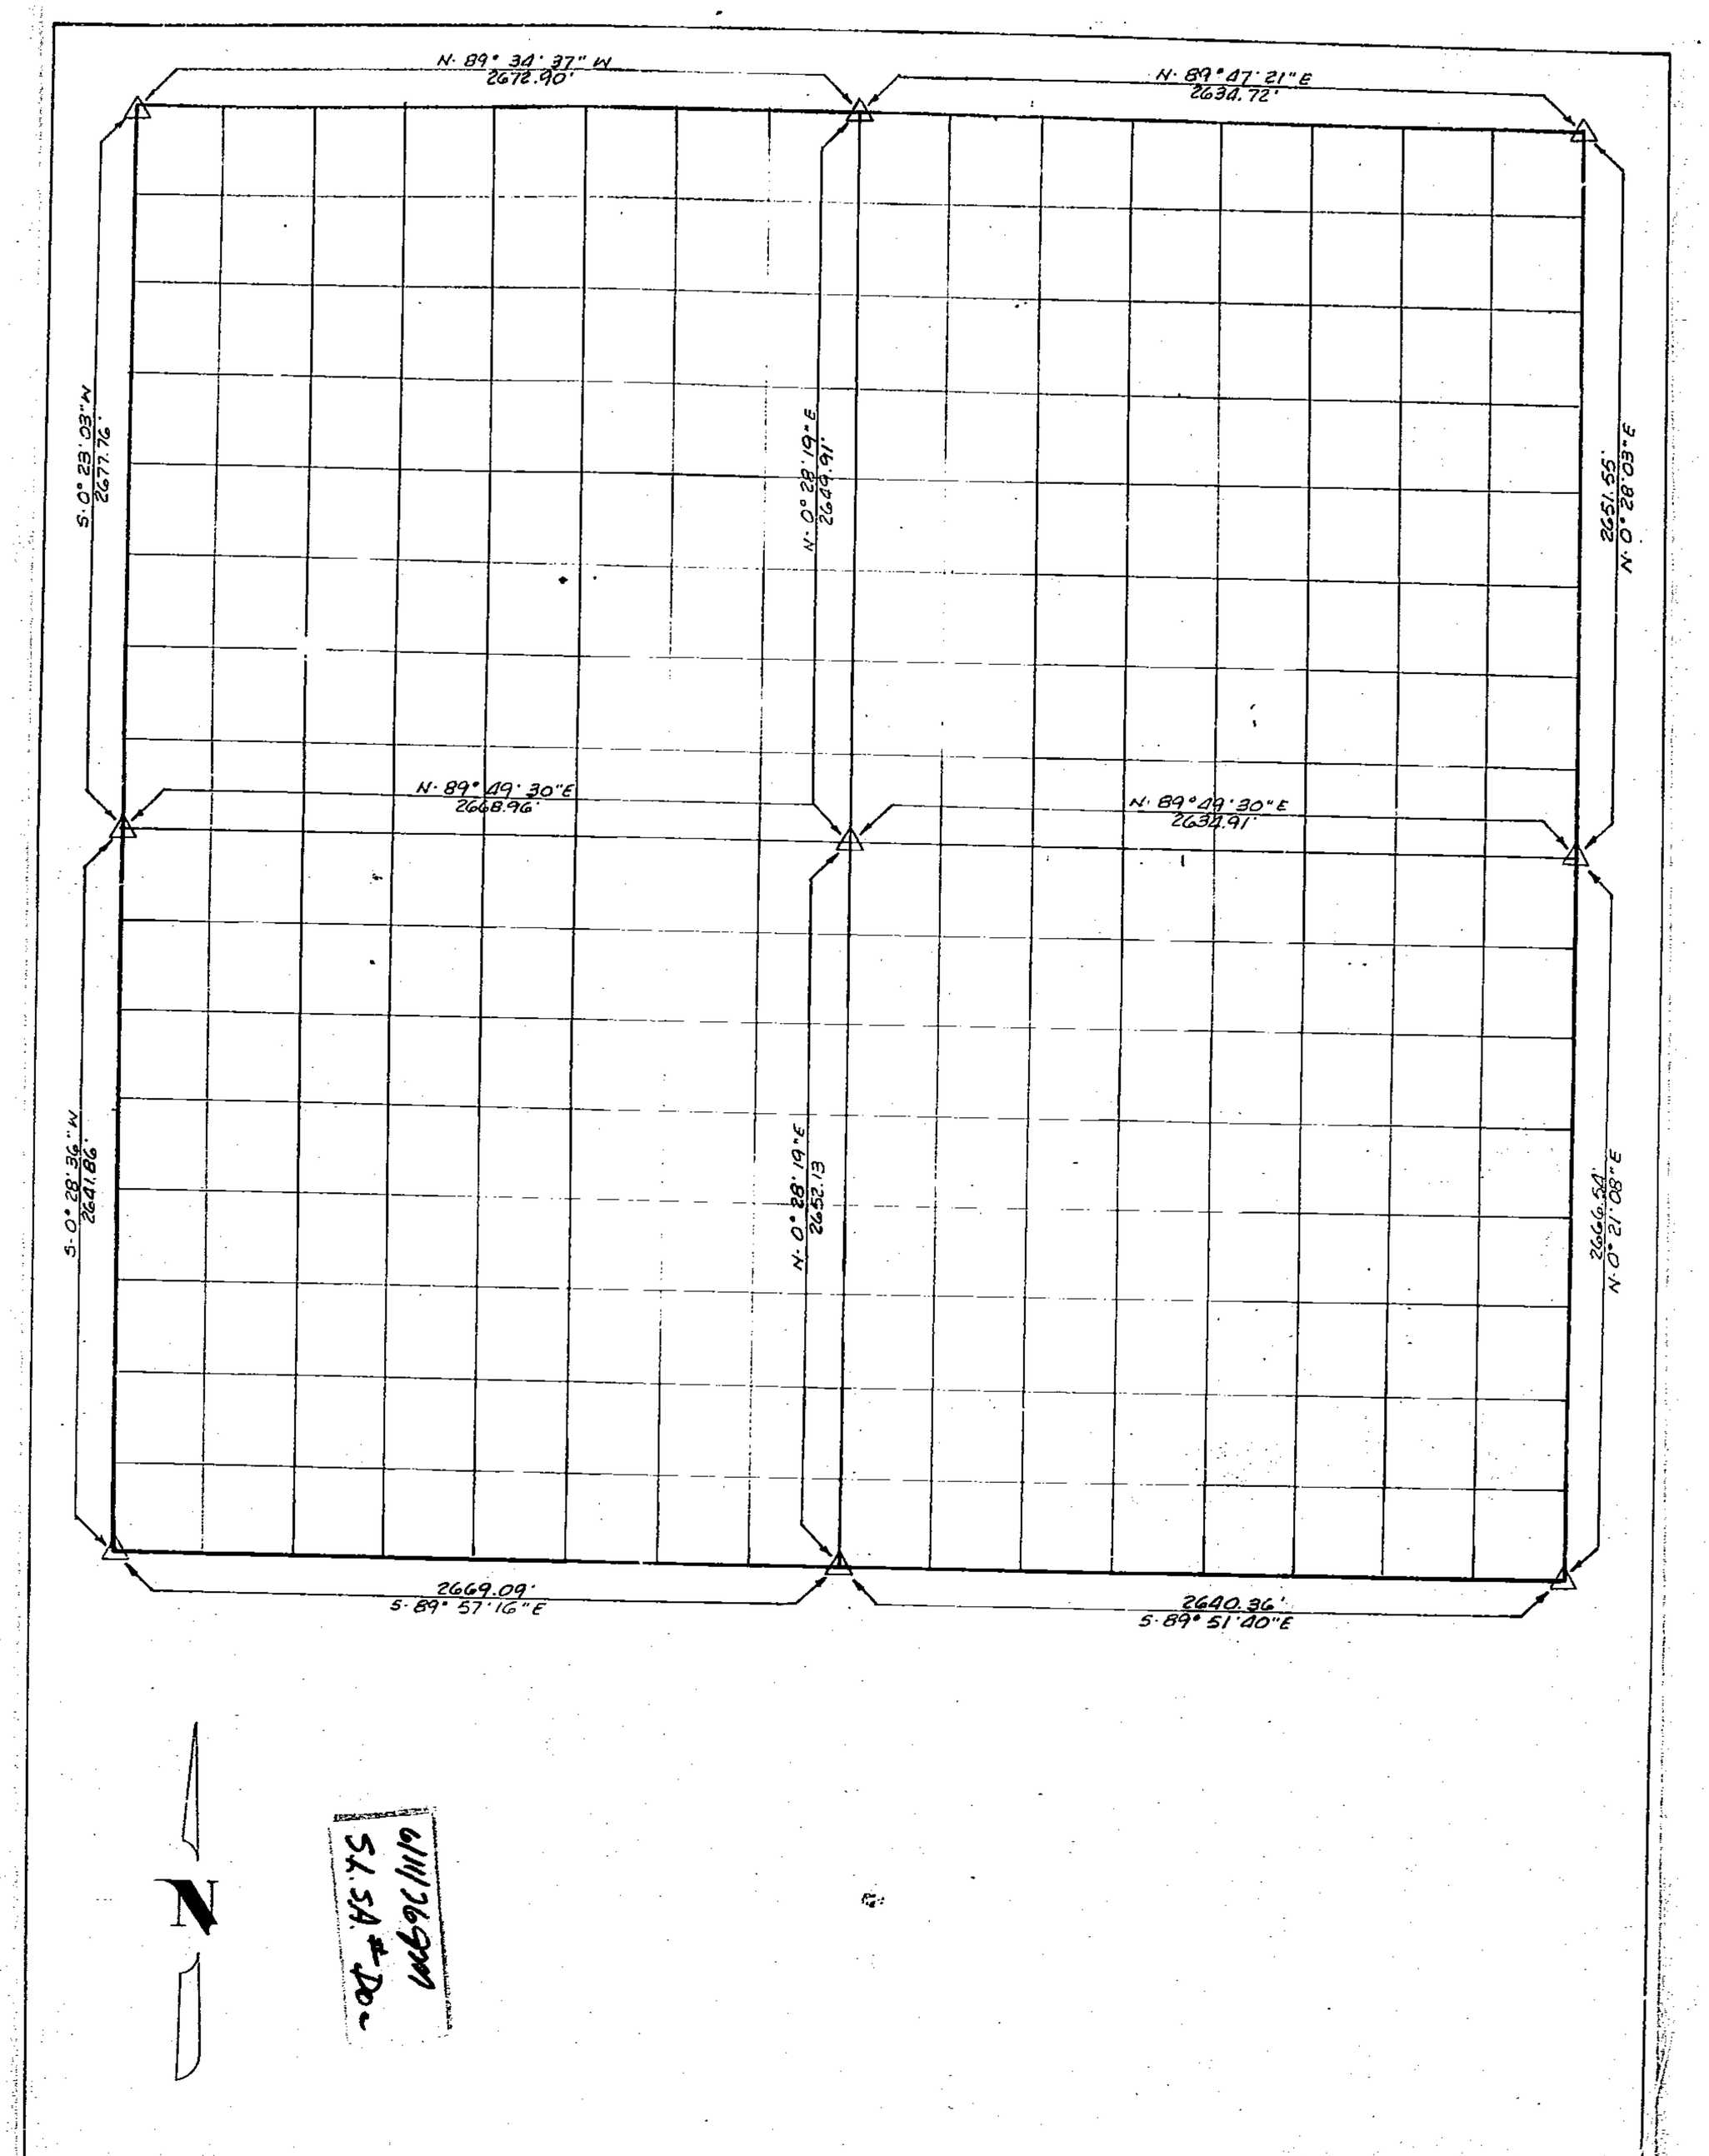

LEGEND

△ 2" PIPE MONUMENT (WITH BRASS CAP)
□ EXISTING STONE
○ IRON PIN

NOTE: All bearings and distances in reference to Missouri State Plane Coordinate System.
All distances are reduced to grid to get ground distance multiply distance x 1.000101505

CERTIFICATION:
I hereby certify that this survey plat and description were prepared by me or under my direct personal supervision and that I am a duly Registered Land Surveyor under the laws of the State of Missouri, License No. 61

By Harvey G. Evans
Harvey G. Evans
Dated April 29, 1975

SLSA NO. 16698
LITTLE PLATTE RIVER MISSOURI
SMITHVILLE LAKE
BOUNDARY SURVEYS
SEC. 36 T 54 NR 33 W 5th P.M.
CLAY COUNTY, MISSOURI

U.S ARMY ENGINEER DISTRICT
KANSAS CITY
CORPS OF ENGINEERS
Contract No. D-A-C-W-74-C-0035

Prepared by ~
Evans, Inc.
Surveying & Engineering
Liberty, Missouri

http://www.ClayCoGov.com