Clay County, Missouri
Land Survey Document

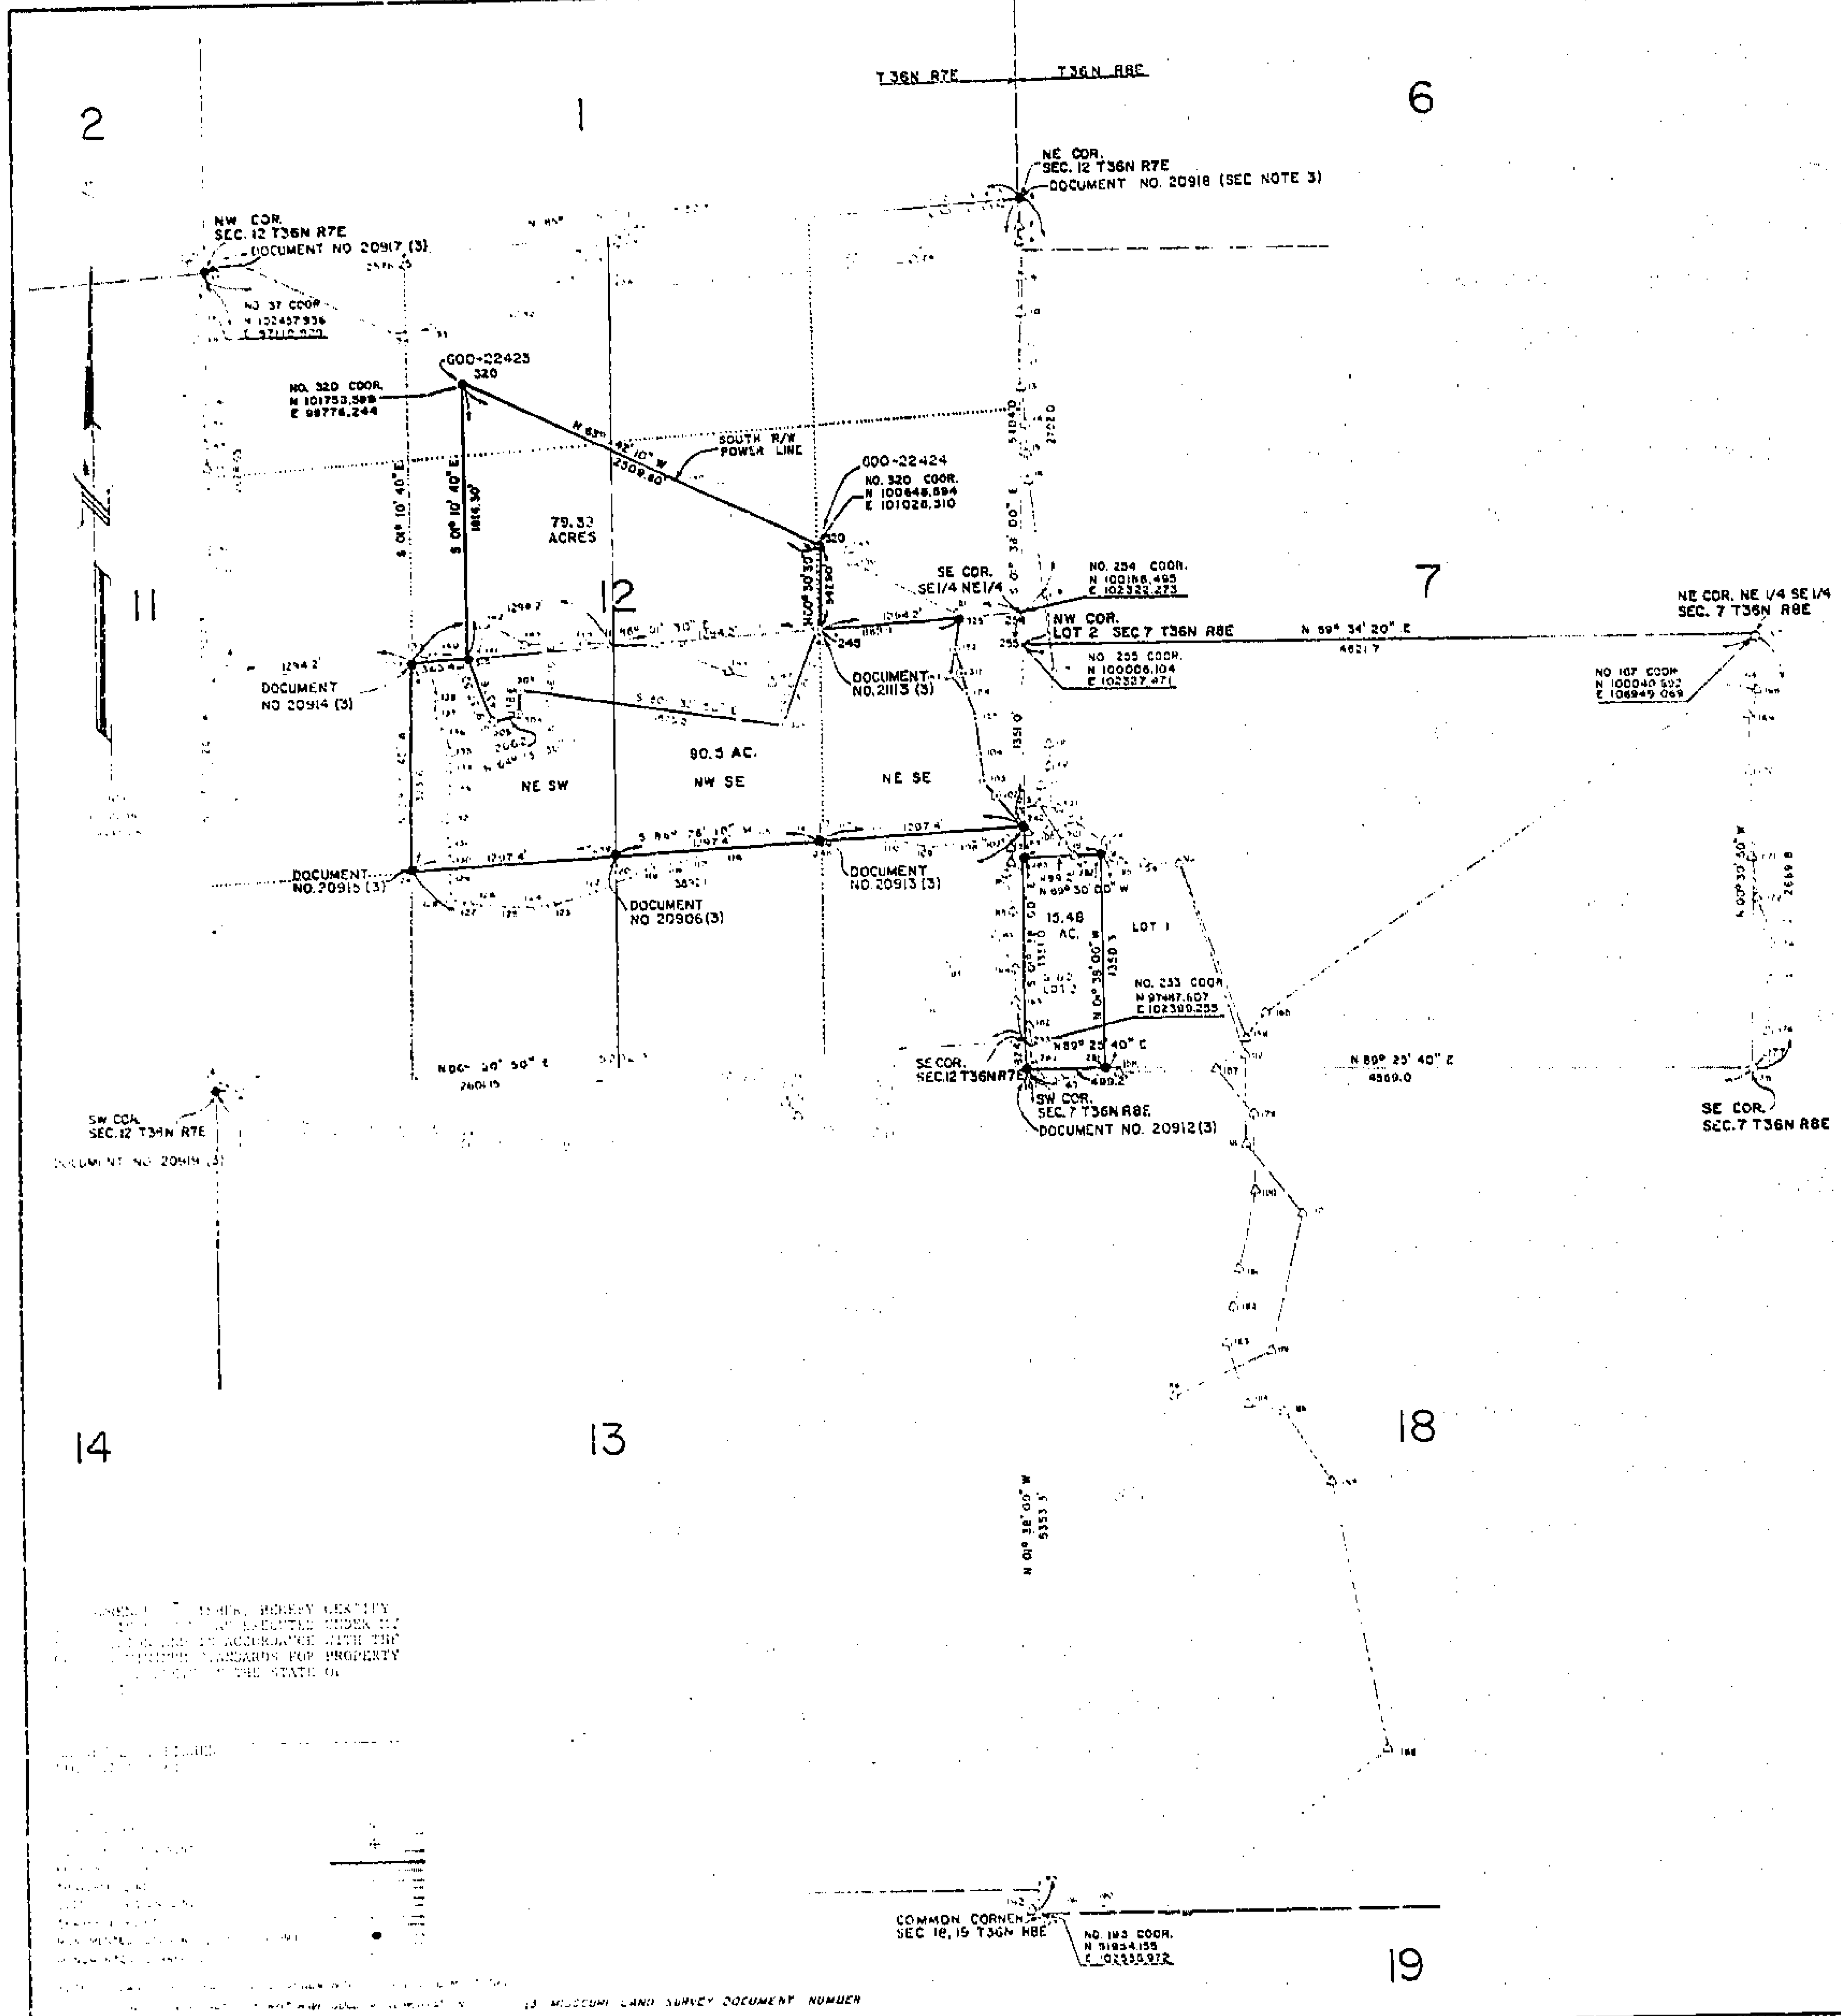

STATION	BEARING	DISTANCE	COORDINATES
[illegible]	[illegible]	[illegible]	[illegible]

10-2-79	ADDITIONAL 79.33 ACRES IN SECTION 12			
2	CORRECTED BEARING		D.T.M.	D.W.F.
NO.	REVISIONS			

SURVEYED BY
DESIGNED BY
DRAWN BY
CHECKED BY
SCALE
GRAPHIC SCALE

S. H. SMITH & CO.
CONSULTING ENGINEERS & REGISTERED LAND SURVEYORS
901 VINE STREET
POPLAR BLUFF, MISSOURI

HAWN STATE PARK

750-18549

JOB NO.
FIELD BOOK
SHEET 1 OF 1
DWG. NO.

http://www.ClayCoGov.com