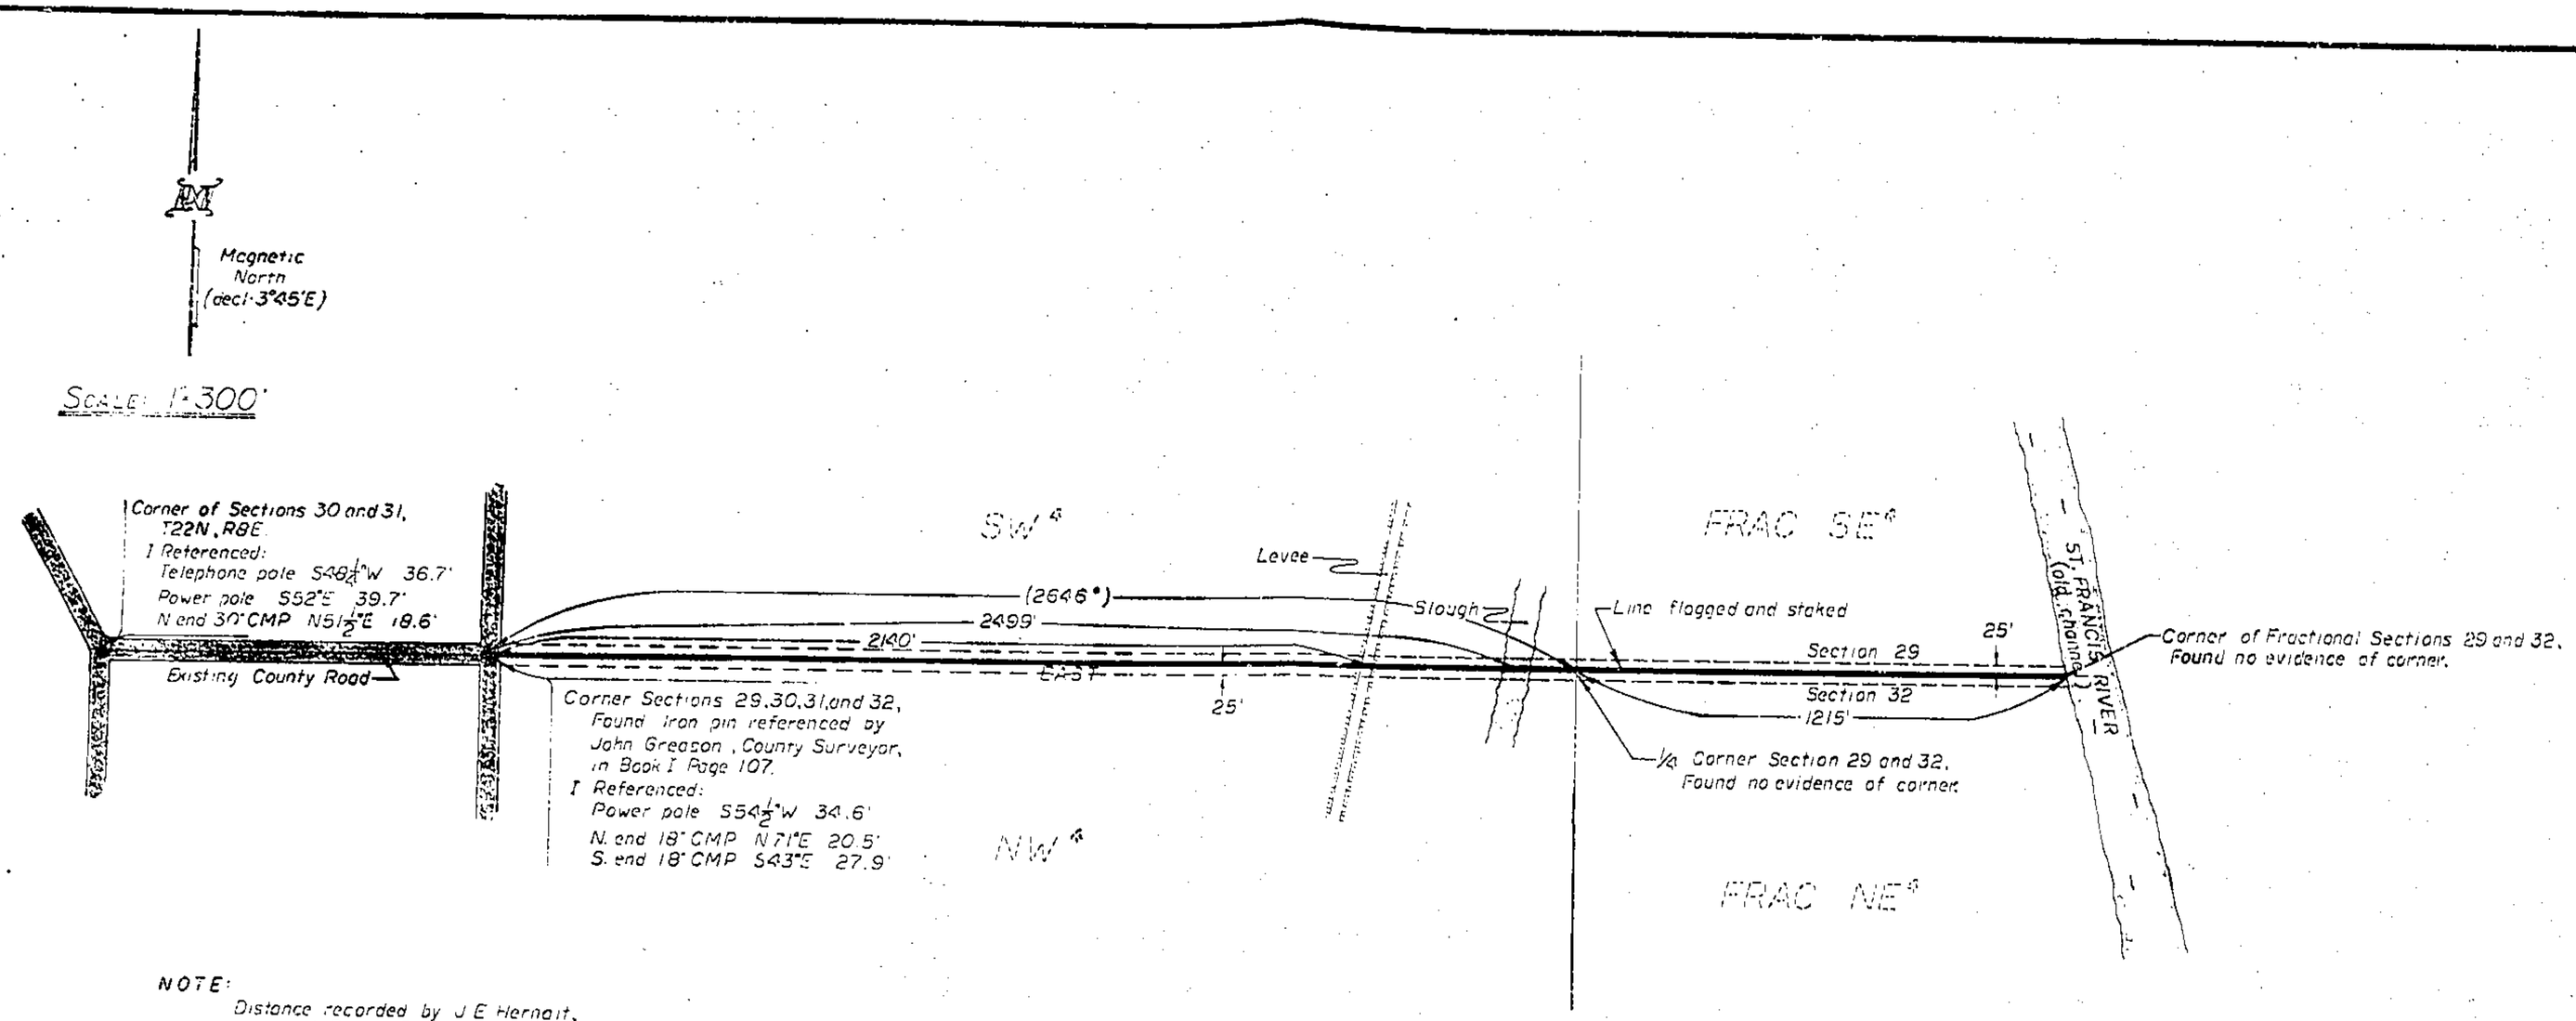

NOTE:
Distance recorded by J E Hernait, assistant County Surveyor in 1914, (Book D Page 53) denoted by (2646*).

SURVEYOR'S CERTIFICATE:

I, Thomas J. Mathis, III, hereby certify that, at the request of the Butler County Court, I executed a survey to re-establish the line between Fractional Sections 29 and 32, Township 22 North, Range 8 East for the purpose of locating a twenty-five foot road right-of-way on either side of said line. The results of this survey are correctly shown hereon.

Thomas J. Mathis, III, R.L.S. 1868

1/2/80 gm
750-Series

STATE OF MISSOURI
THOMAS J. MATHIS III
NUMBER
LS-1868
REGISTERED LAND SURVEYOR

SURVEY FOR
BUTLER COUNTY

HUFFMAN ENGINEERING, INC.
ENGINEERS — SURVEYORS — CONTRACTORS
P. O. Box 279 Poplar Bluff, Missouri

DRW: GEP CKD: TJM
DATE: June 26 1979
JOB NO.: 00 3278
SHEET NO.: 1
OF

750-19132

Clay County, Missouri
Land Survey Document
http://www.ClayCoGov.com