Clay County, Missouri
Land Survey Document

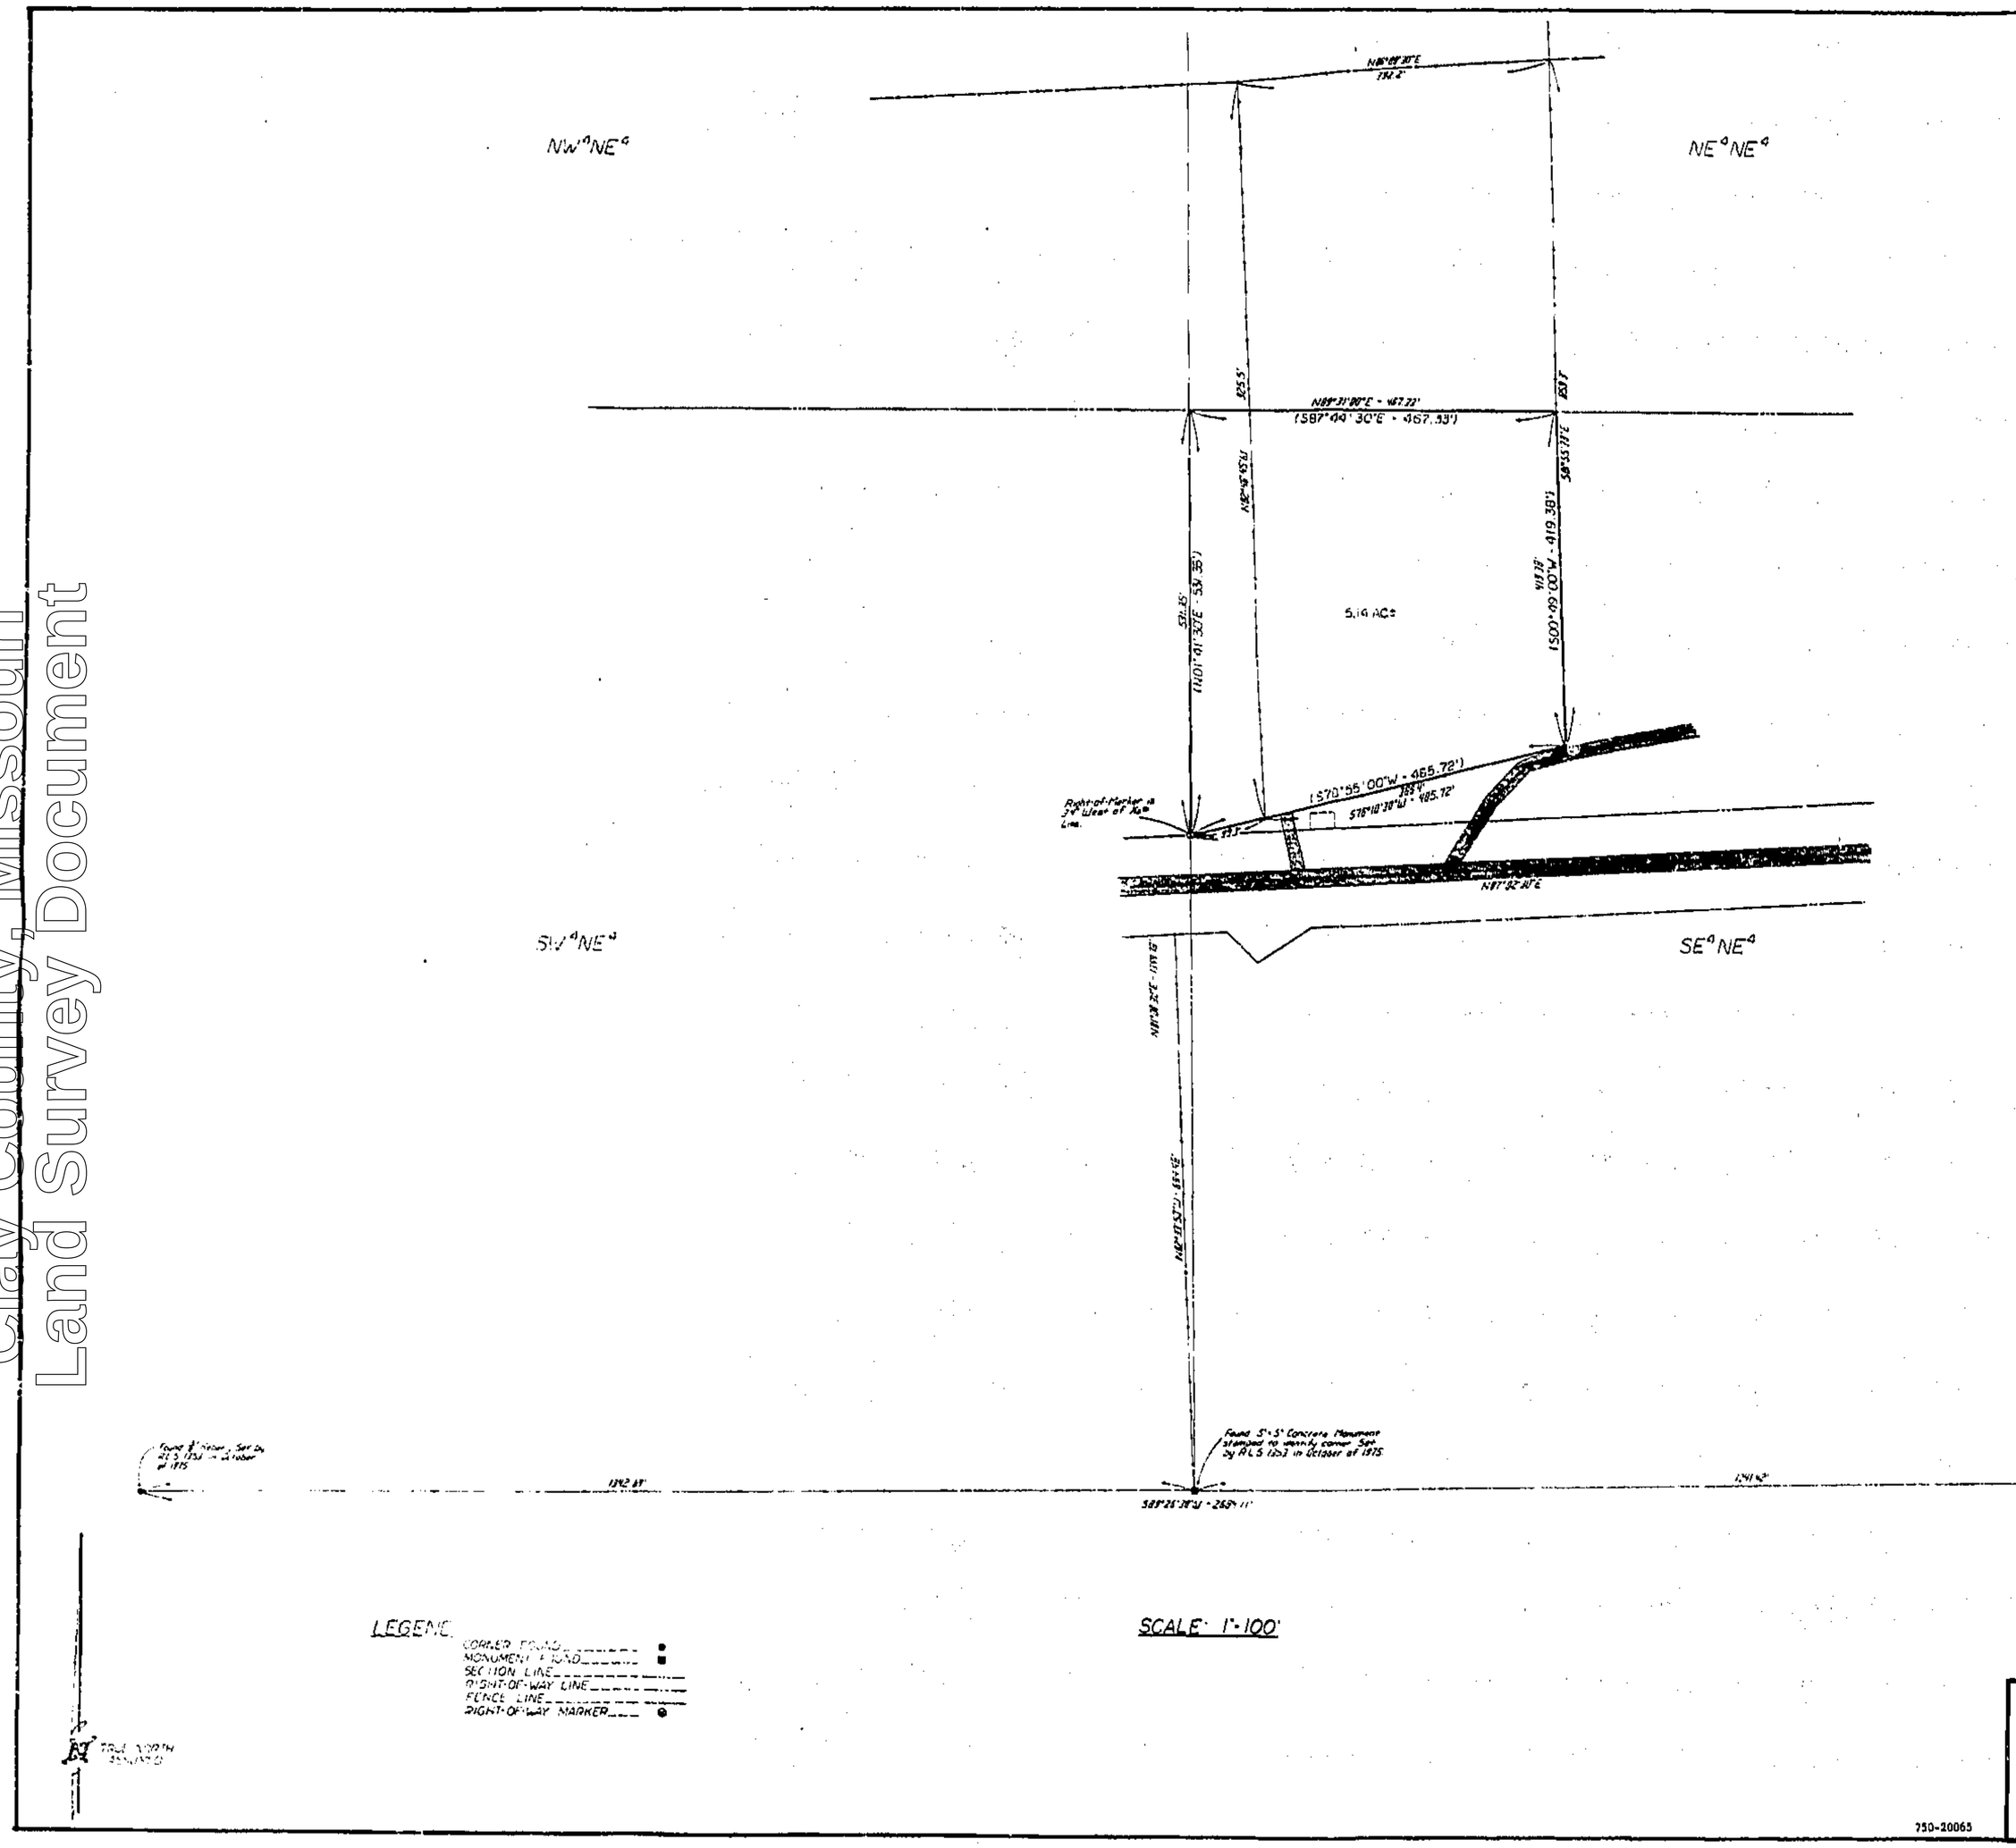

SCALE: 1"=100'

LEGEND

CORNER FOUND
MONUMENT FOUND
SECTION LINE
RIGHT-OF-WAY LINE
FENCE LINE
RIGHT-OF-WAY MARKER

SURVEYOR'S NOTE:

Bearings on plat are based on survey by Huffman Engineering, Inc. dated October, 1975. Bearing in ( ) are from legal description Case No. SBO-0073C Complaint.

LEGAL DESCRIPTION:

All that part of the Southeast Quarter of the Northeast Quarter of Section Thirty Six (36), Township Twenty Nine (29) North, Range Five (5) West, 5th Principal Meridian, Shannon County, Missouri, and described as follows: Beginning at the Northwest corner of said quarter quarter; thence, South 87 degrees 44 minutes 30 seconds East along the north line of said quarter quarter 467.33 feet to an old fence; thence South 0 degrees 49 minutes West, along said fence, 419.38 feet to a fence corner; thence, South 78 degrees 55 minutes West, along an old fence, 485.72 feet to the West line of said quarter quarter; thence, North 1 degree 41 minutes 30 seconds East, along said west line, 531.35 feet to the point of beginning, and containing 5.14 Acres, more or less.

SURVEYOR'S CERTIFICATE:

I, Dennis R. Harfield, hereby certify that at the request of Edwin B. Brzezinski, Assistant United States Attorney, I have surveyed the above described property and the results of said survey are represented correctly on this plat and said survey was executed in accordance with the current Minimum Standards for Property Boundary Surveys 10 CSR 30-2.

In witness whereof I have hereunto set my seal and signature this 29th day of April, 1981.

Dennis R. Harfield
R.L.S. 1802

750-20065

SURVEY FOR OZARK NATIONAL SCENIC RIVERWAYS Civil No - SBO-0073C	DRW: GEP	CKD: DRB
	DATE: APRIL, 1981	
	JOB NO.: 74-0143	
HUFFMAN ENGINEERING, INC. ENGINEERS — SURVEYORS — CONTRACTORS P. O. Box 279 Poplar Bluff, Missouri	SHEET NO.: 1 OF 1	

http://www.ClayCoGov.com