Clay County, Missouri
Land Survey Document

Plat of Survey to show position of West Line of SE 1/4 of Section 10, T-58-N, R-28-W Davies County, Missouri

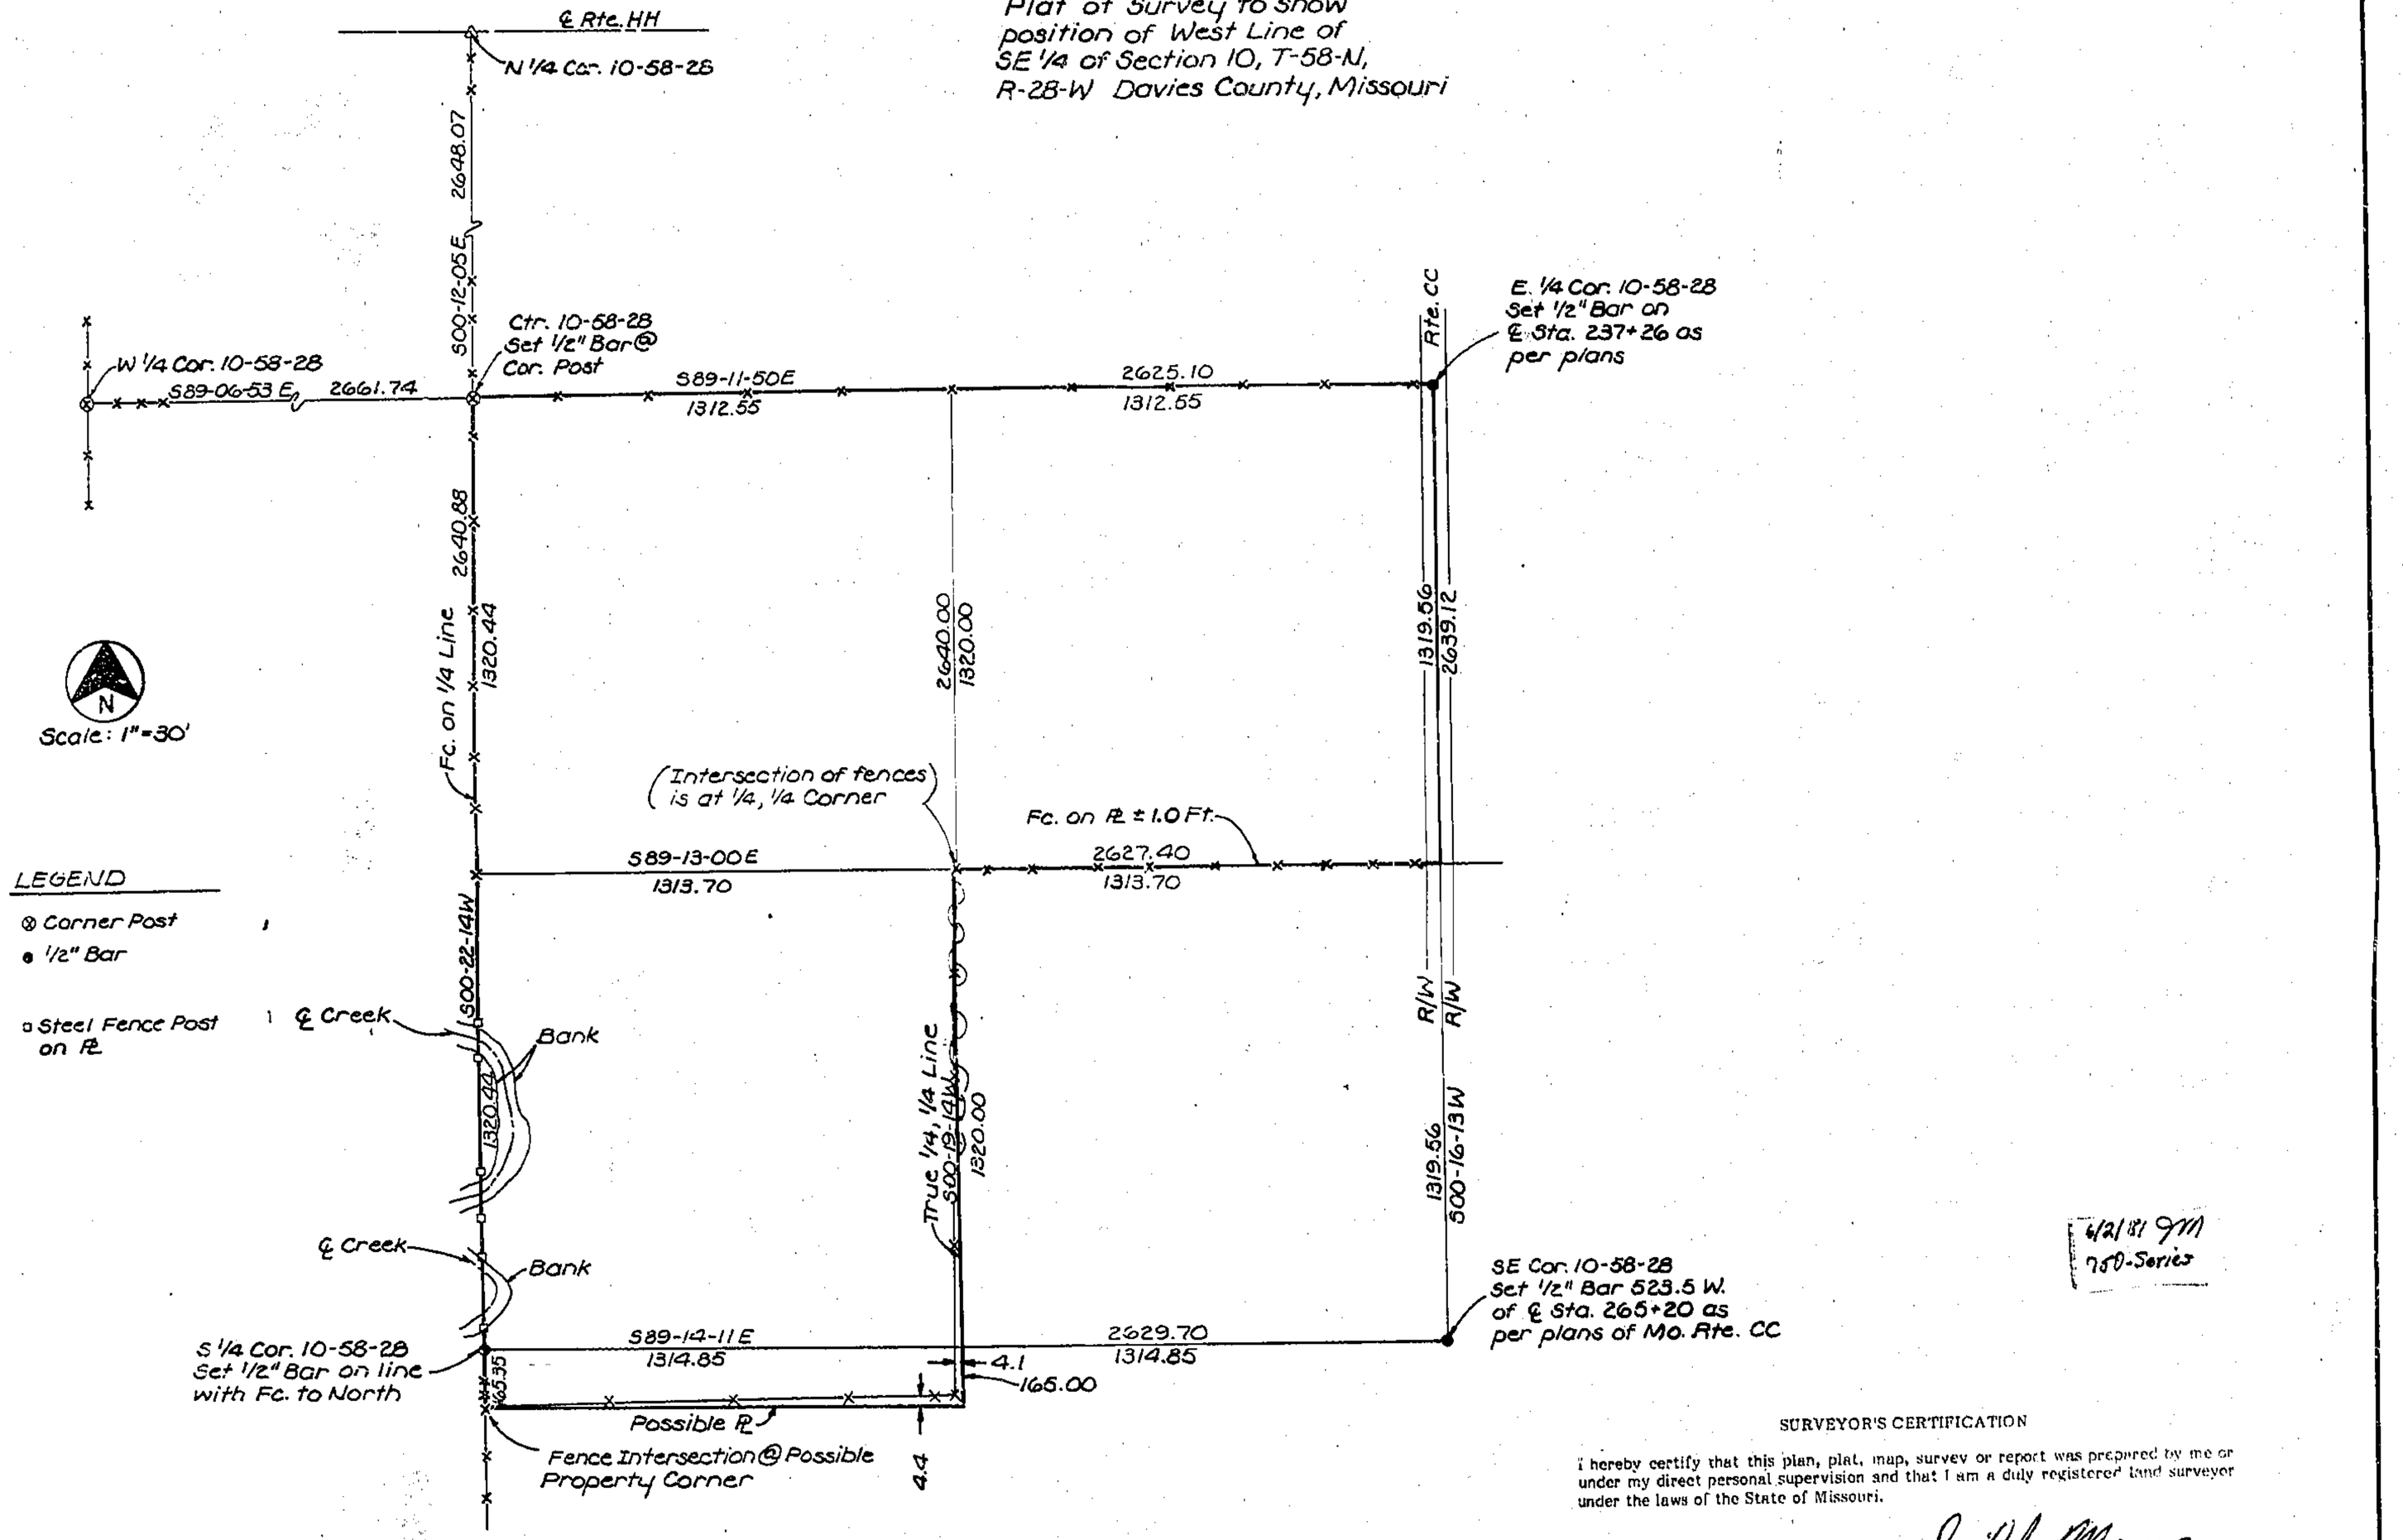

6/21/81 9M
750-Series

SURVEYOR'S CERTIFICATION

I hereby certify that this plan, plat, map, survey or report was prepared by me or under my direct personal supervision and that I am a duly registered land surveyor under the laws of the State of Missouri.

David J. Monroe
David J. Monroe - MO. L.S. 1433

STATE OF MISSOURI
DAVID J. MONROE
NUMBER LS-1433
REGISTERED LAND SURVEYOR

750-20077

ASSOCIATED ENGINEERS, INC.
114 WEST 19TH STREET
HIGGINSVILLE, MO 64037
816/584-7171

Survey for: Douglas A. Lloyd
Gallatin, MO

1" = 30'	2-24-1981		21258M

BRUNING 44-132 49180

http://www.ClayCoGov.com