PLAT OF SURVEY

DESCRIPTION

A part of a tract of land deeded to David E. Allison and Wanda L. Allison husband and wife by deed dated June 10, 1969, and filed for record as Document No. C-34790 and recorded in Book 1018 at page 524 and described as follows. Beginning at a point on the North line of the Southeast quarter of Section 32 Township 53 North Range 31 West Clay County, Missouri, said point being 74.00 feet East of the Center of Section 32, thence Easterly at a bearing of South 89°59' East a distance of 878.21 feet, thence Southeasterly at a bearing of South 20°55' East a distance of 380.60 feet, thence Southeasterly at a bearing of South 29°10' East a distance of 224.40 feet, thence Southwesterly at a bearing of South 6°50' West a distance of 199.32 feet, thence Southeasterly at a bearing of South 24°30' East a distance of 214.50 feet, thence Southwesterly at a bearing of South 13°15' West a distance of 201.30 feet to a point at is 70.62 feet West of the Southeast corner of the Northwest quarter of the Southeast quarter of Section 32, thence Southwesterly at a bearing of South 25°00' West a distance of 203.93 feet, thence Westerly on a line parrallel with the South line of the Northwest quarter of the Southeast quarter at a bearing of North 89°59' West a distance of 904.41 feet, thence North at a bearing of North 0°00' East a distance of 335.47 feet, thence Northwesterly at a bearing of North 53°18' West a distance of 351.40 feet, thence Northeasterly at a bearing of North 4°57' East a distance of 979.13 feet to the point of beginning.

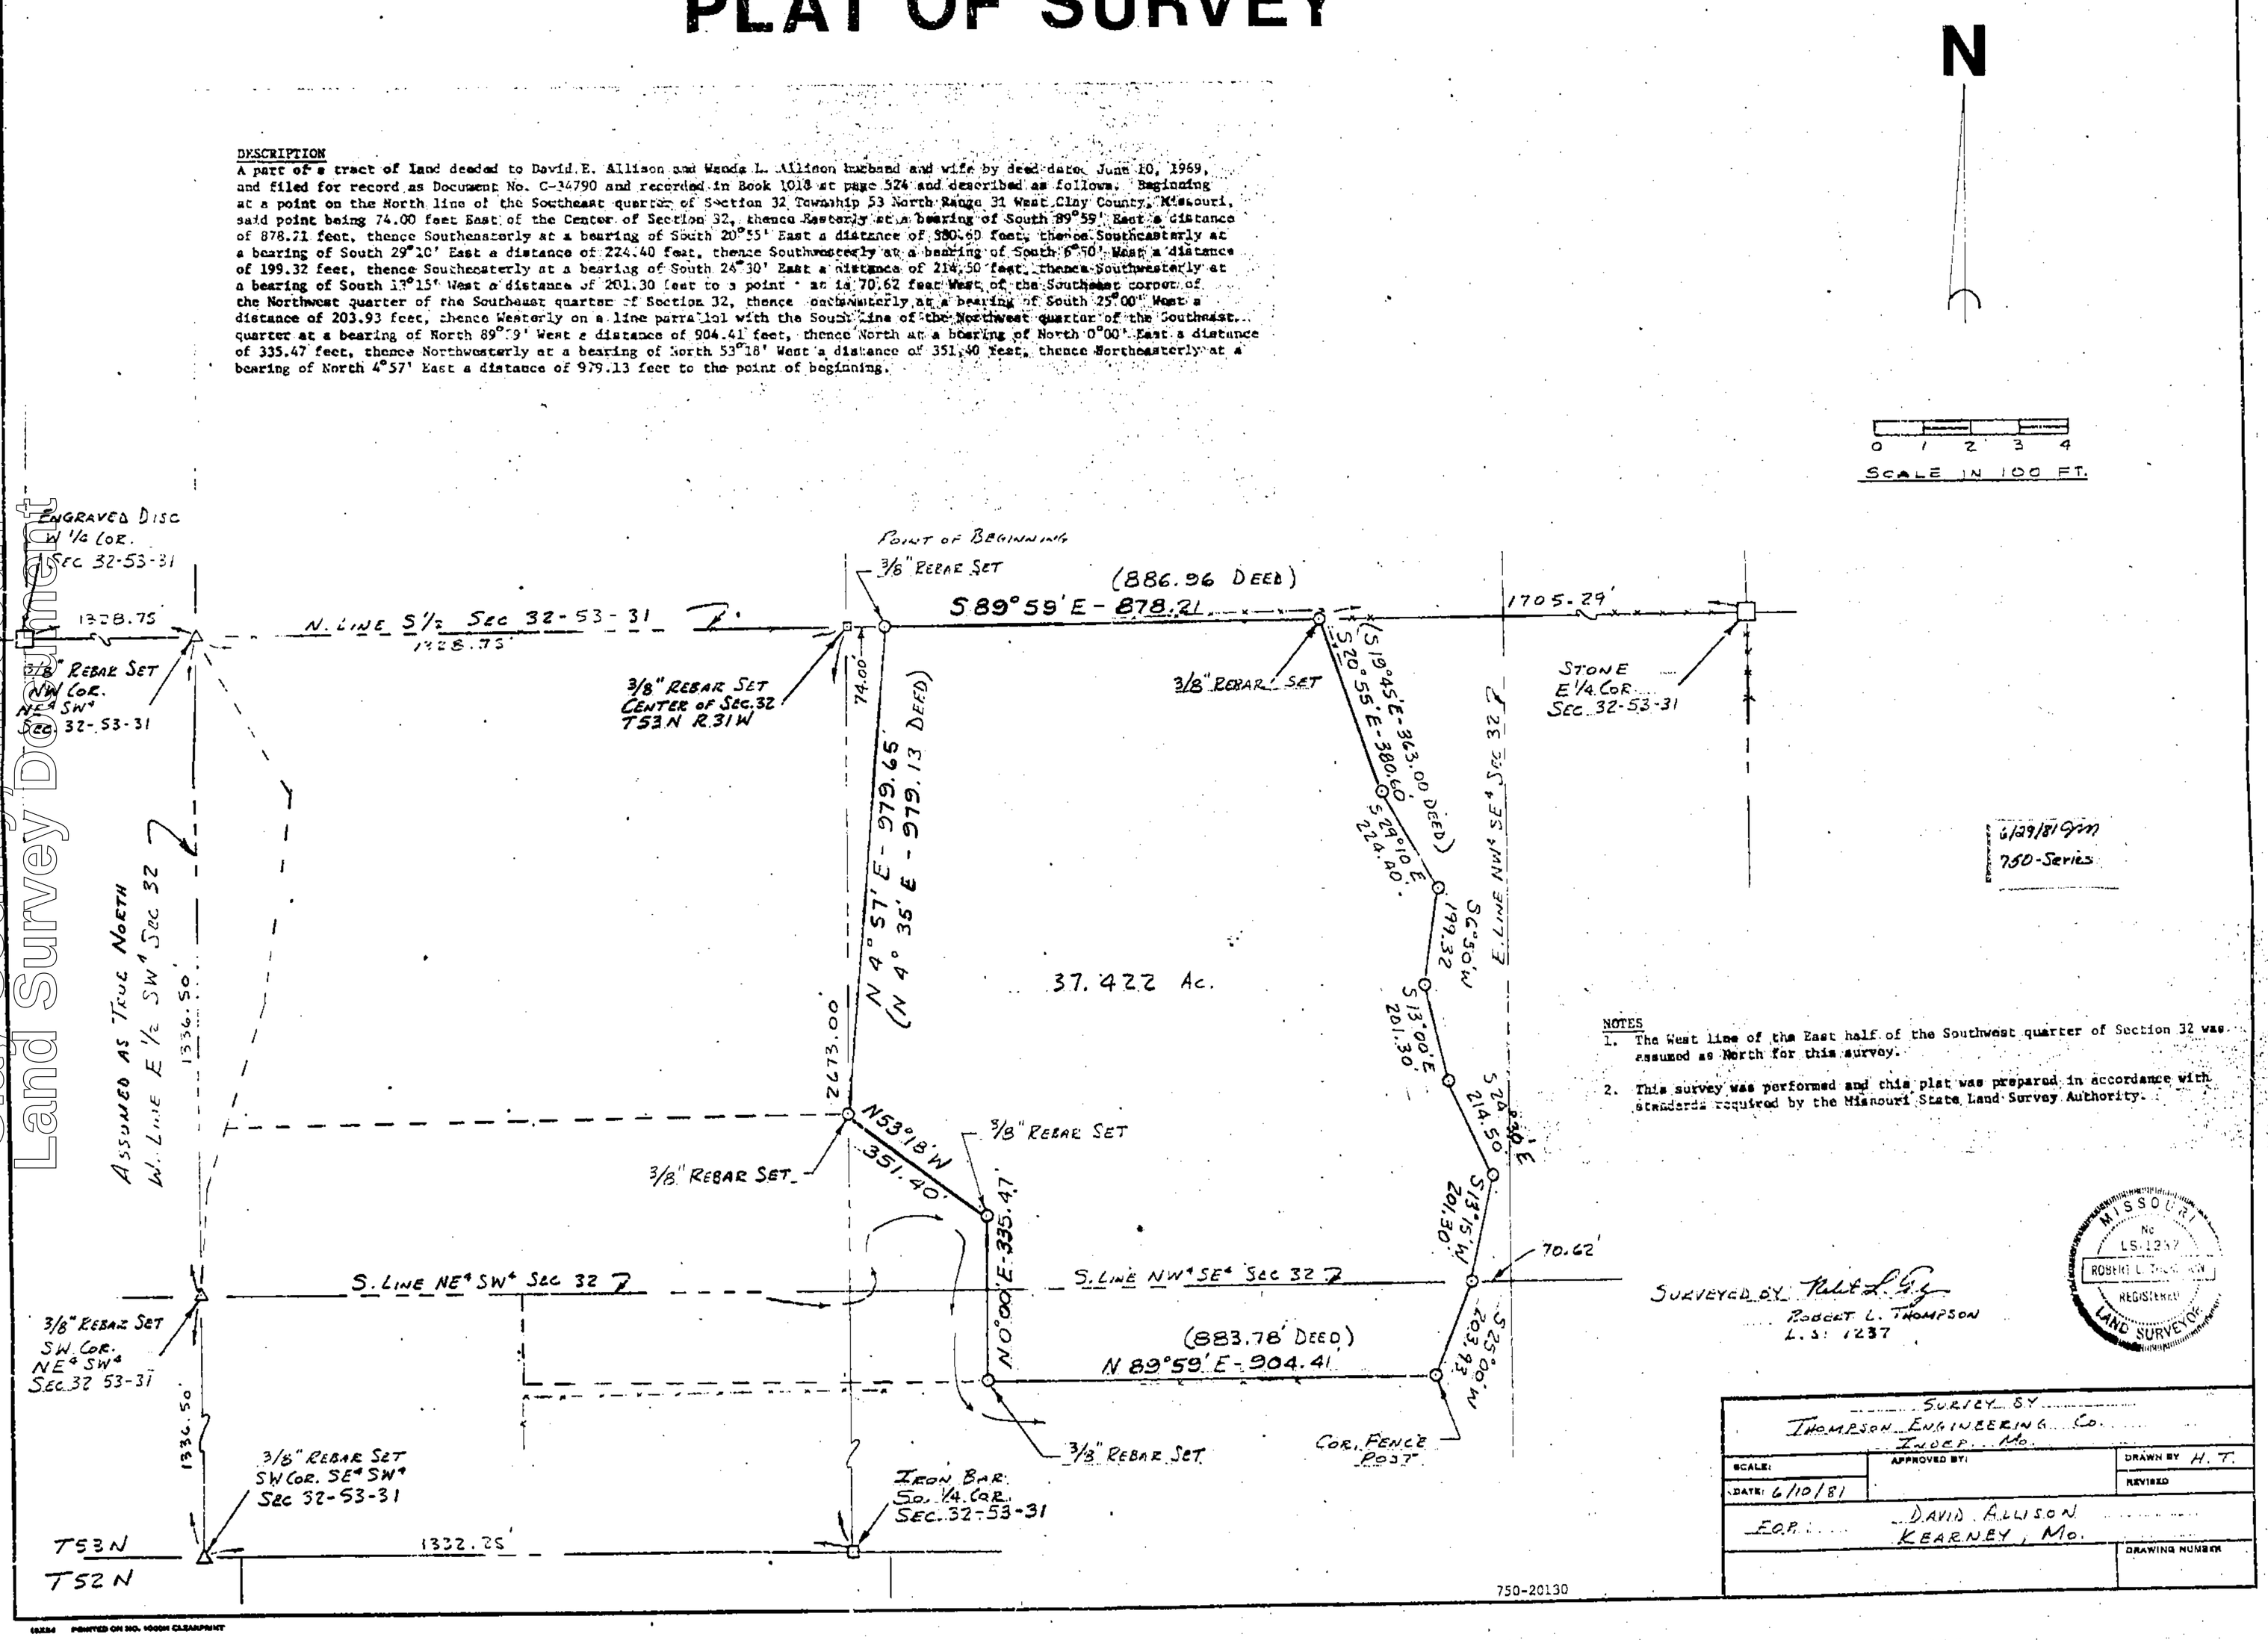

NOTES

1. The West line of the East half of the Southwest quarter of Section 32 was assumed as North for this survey.
2. This survey was performed and this plat was prepared in accordance with standards required by the Missouri State Land Survey Authority.

SURVEYED BY Robert L. Thompson
ROBERT L. THOMPSON
L.S. 1237

MISSOURI No. LS-1237 ROBERT L. THOMPSON REGISTERED LAND SURVEYOR

SURVEY BY THOMPSON ENGINEERING CO. INDEP. MO.		
SCALE:	APPROVED BY:	DRAWN BY H. T.
DATE: 6/10/81		REVISED
F.O.P. DAVID ALLISON KEARNEY, MO.		DRAWING NUMBER

750-20130

Clay County, Missouri Land Survey Document

http://www.ClayCoGov.com