Clay County, Missouri
Land Survey Document

PLAT OF SURVEY

DESCRIPTION

A part of a tract of land deeded to David E. Allison and Wanda L. Allison husband and wife by deed dated June 10, 1969, and filed for record as document No. C-34790 and recorded in book 1018 at page 324 and described as follows: Beginning at the Southwest corner of the Northeast quarter of the Southwest quarter of Section 32 Township 53 North Range 31 West Clay County, Missouri, thence Northeasterly along a county road at a bearing of North 15°45' East a distance of 135.14 feet, thence Northeasterly at a bearing of North 4°24' East a distance of 211.20 feet, thence Easterly at a bearing of North 89°07' East a distance of 1265.63 feet, thence Southeasterly at a bearing of South 53°18' East a distance of 351.40 feet, thence South at a bearing of South 0°00' East a distance of 335.47 feet to a line that is 184.80 feet South and running parralel to the South line of the Northeast quarter of the Southeast quarter of Section 32, thence Westerly and parralel with the South lines of the Northwest quarter of the Southeast quarter and the Northeast quarter of the Southwest quarter of said Section 32 at a bearing of North 89°59' West a distance of 940.00 feet, thence North at a bearing of North 0°00' West a distance of 184.80 feet to the South line of the Northeast quarter of the Southwest quarter of Section 32, thence Westerly along said South line at a bearing of North 89°59' West a distance of 660.00 feet to the point of beginning, except that part lying in county road. This tract contains 16.116 acres.

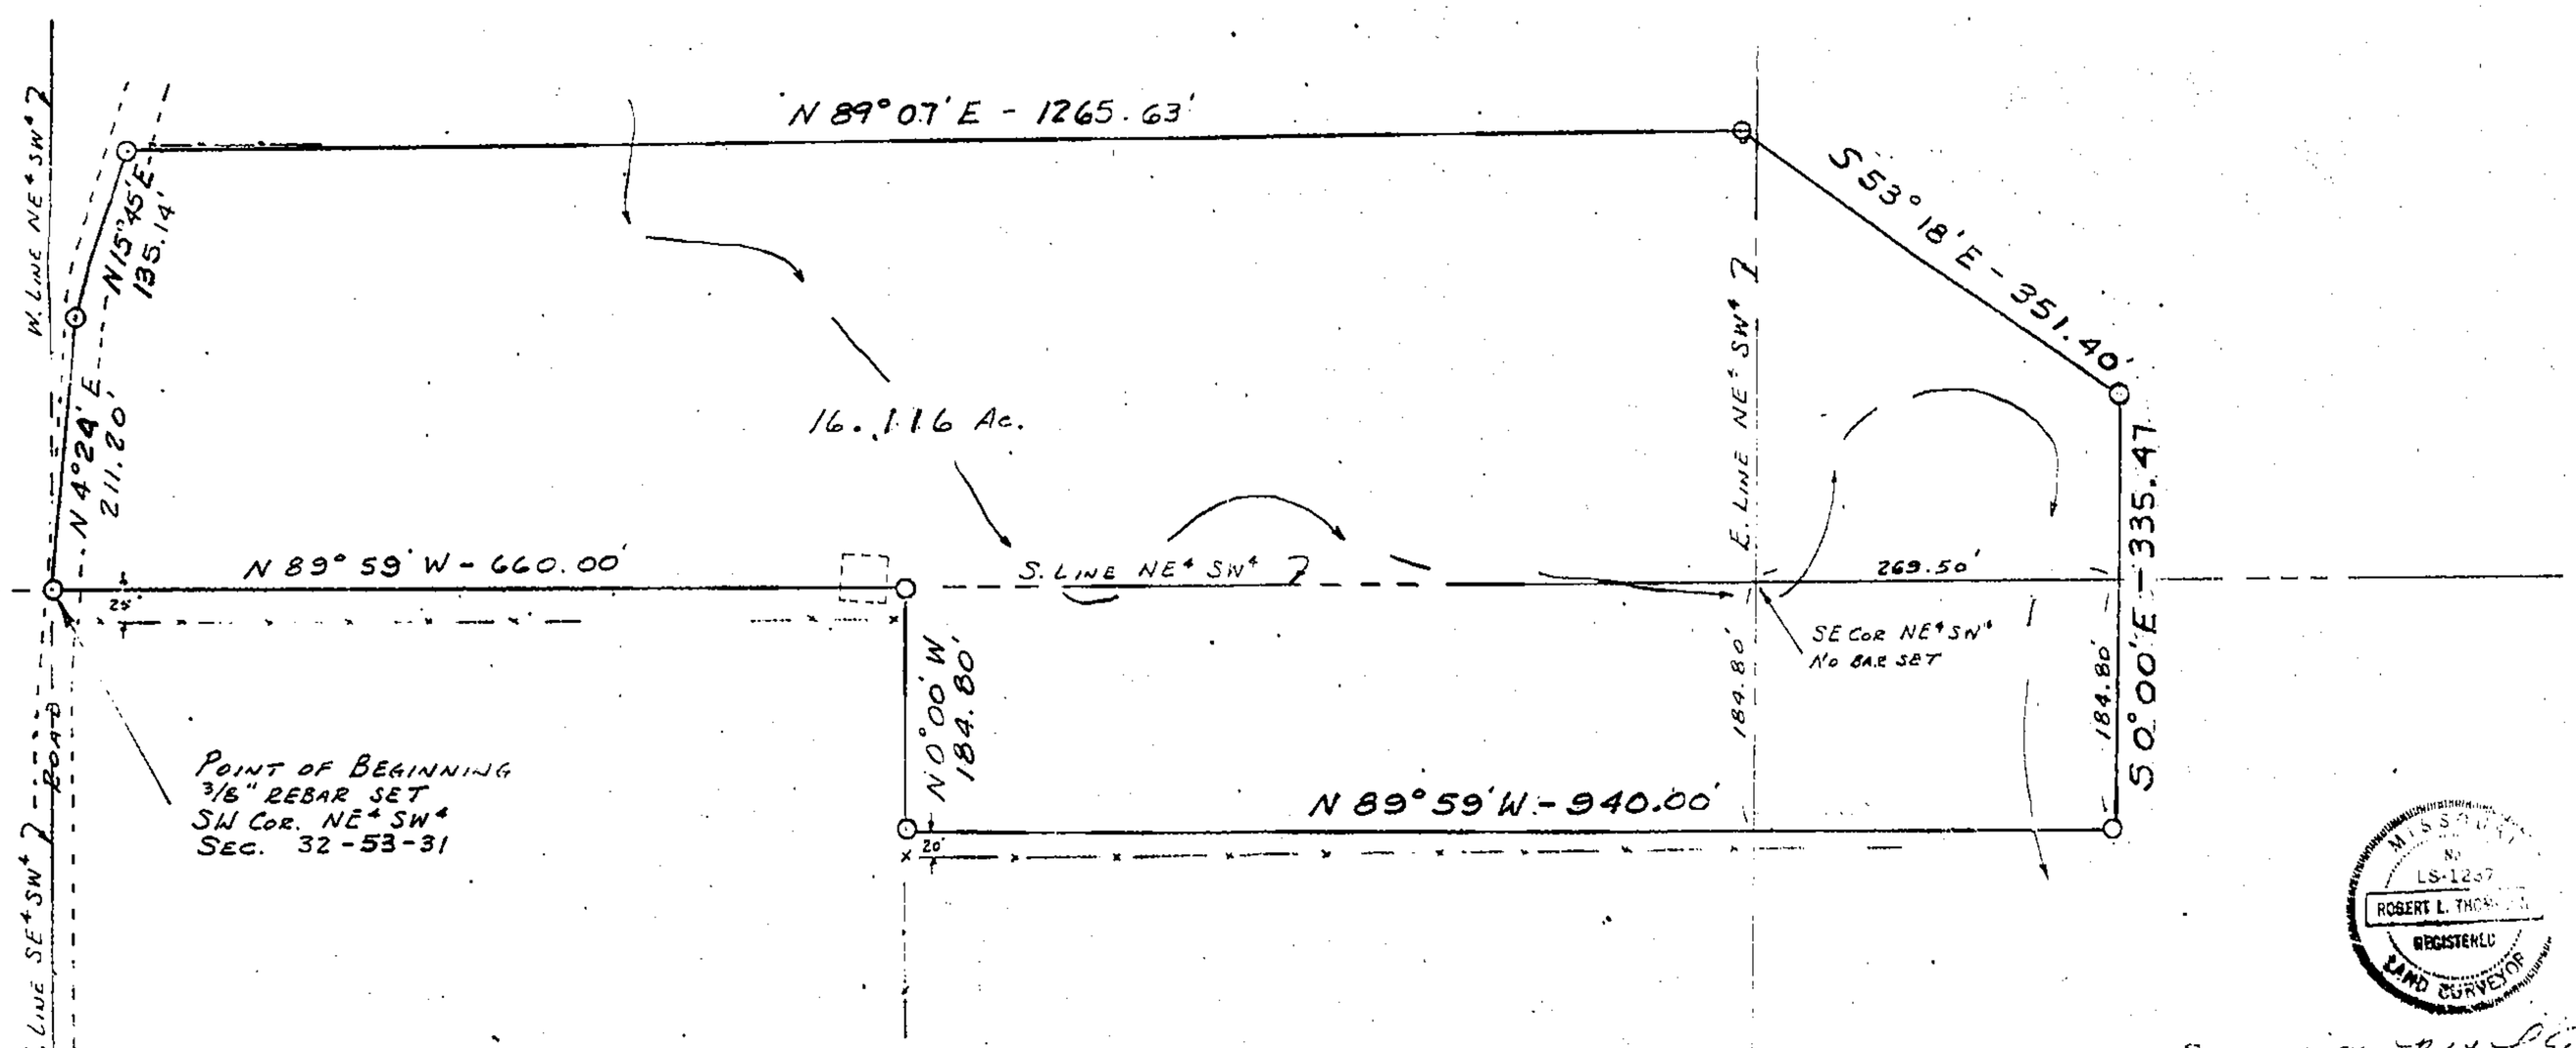

MISSOURI
No. LS-1237
ROBERT L. THOMPSON
REGISTERED
LAND SURVEYOR

SURVEYED BY: Robert L. Thompson L.S. 1237
ROBERT L. THOMPSON

6/29/81 9m
750-Series

NOTES:
1. The West line of the East half of the Southwest quarter of Section 32 was assumed as North for this survey.
2. 3/8 inch rebars were set on all corners of the tract.

This survey was performed and this plat was prepared in accordance with standards required by the Missouri State Land Survey Authority.

SURVEY BY THOMPSON ENGINEERING CO. INDEP. MO.		
SCALE:	APPROVED BY:	DRAWN BY H. T.
DATE: 5/27/81		REVISED 6/8/81
FOR: DAVID ALLISON KEARNEY, MO.		
		DRAWING NUMBER

750-20131

http://www.ClayCoGov.com