Clay County, Missouri
Land Survey Document

ASSOCIATED ENGINEERS, INC.
ARCHITECTS • ENGINEERS • SOIL SCIENTISTS
LANDSCAPE ARCHITECTS & PLANNERS
10520 GRANDVIEW ROAD • KANSAS CITY, MISSOURI 64137
816/765-3500

DATE: 1-3-83
JOB NO.: 20567M
PROJECT NO.: 888-P36
PREPARED FOR: Steve Shirley
Hardin, Missouri

DESCRIPTION

That portion of the E½ of Section 24, T52N, R27W of the 5th P.M., Ray County, Missouri described as follows: Beginning at a point on the West right of way line of a county road 1333.72 feet West of the E¼ corner of said Section 24; thence North, 121.27 feet along said right of way line and parallel with the East line of said Section 24; thence N89-20-30W, 245.50 feet; thence South, 342.00 feet parallel with said right of way line; thence S89-20-30E, 245.50 feet to said right of way line; thence North, 220.73 feet along said right of way line to the point of beginning. Said portion contains 1.93 Acres.

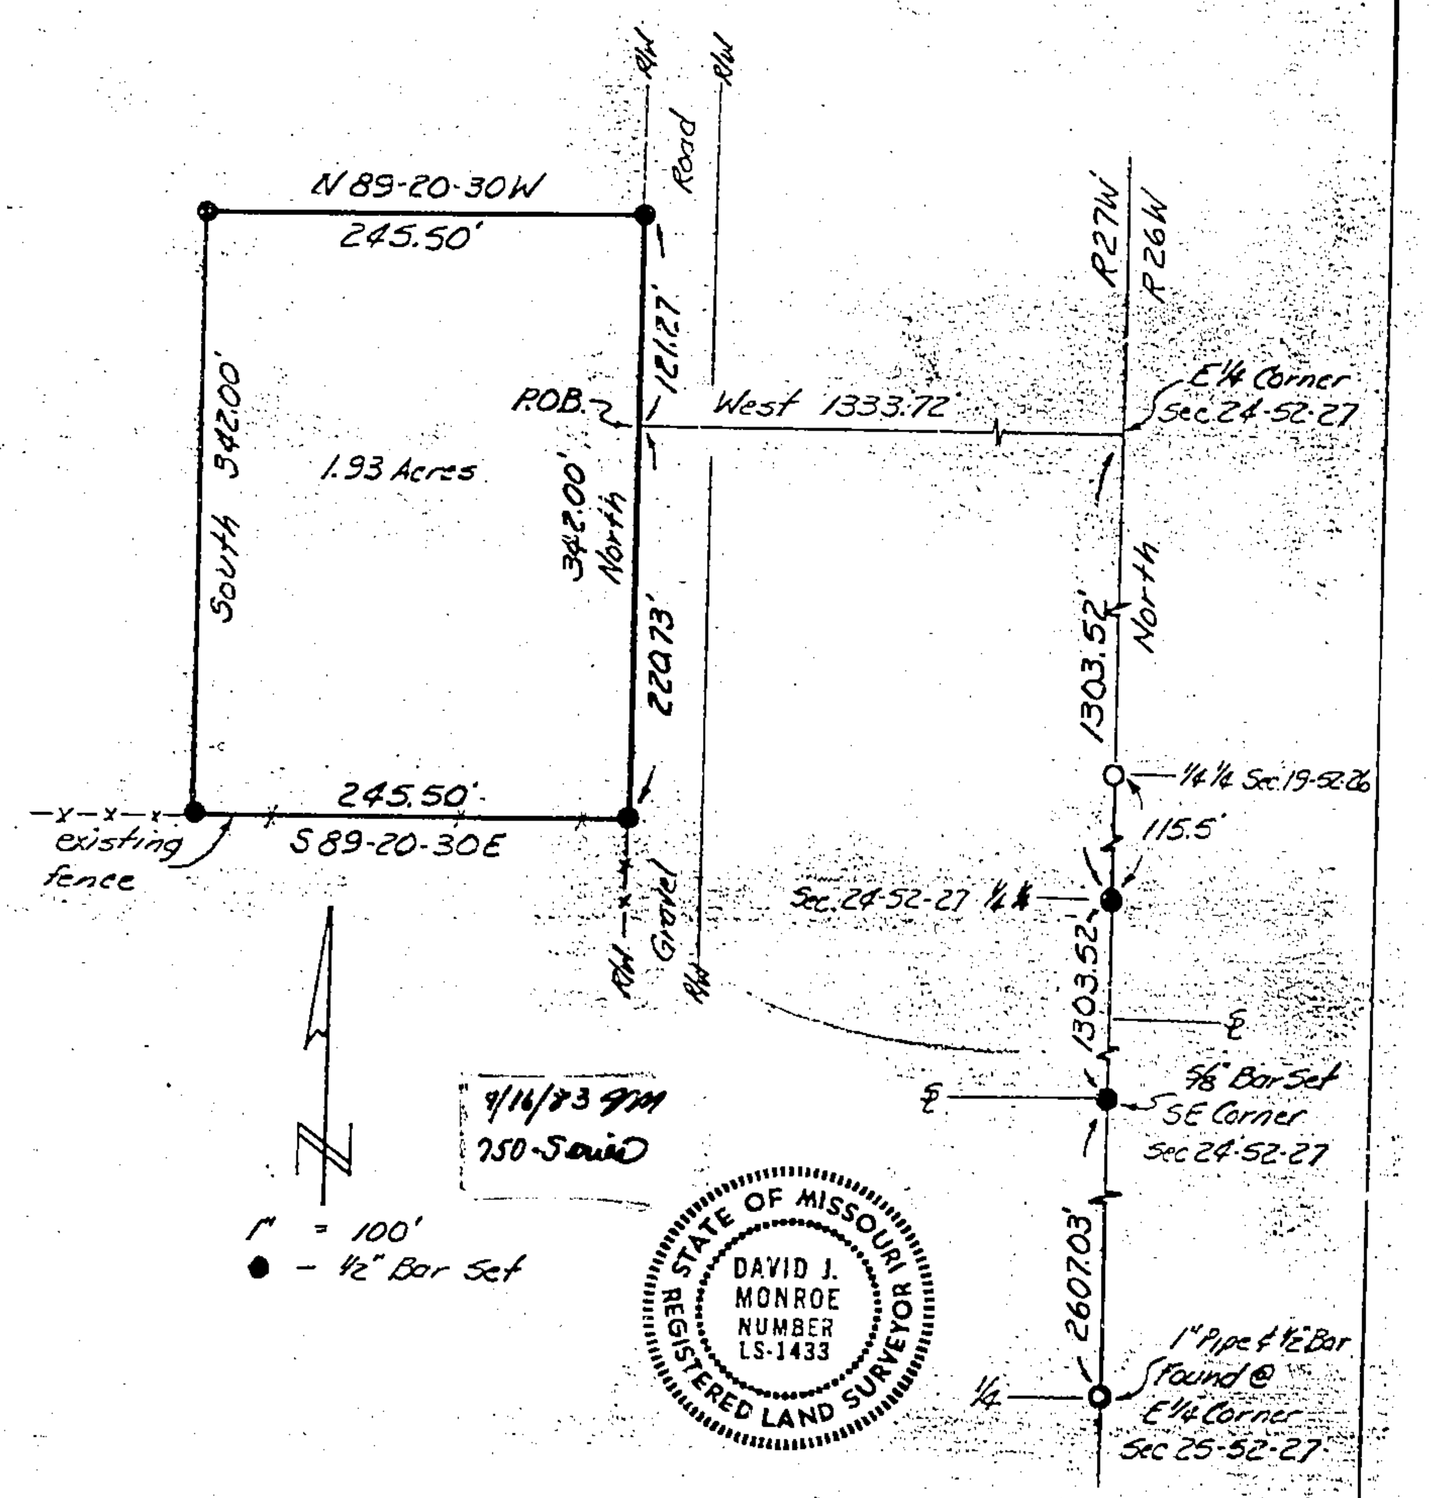

I HEREBY CERTIFY THE DETAILS SHOWN HEREON TO BE THE TRUE RESULTS OF THE ABOVE DESCRIBED SURVEY ON THE DATE THE SURVEY WAS CONDUCTED.

David J. Monroe
Surveyor

750-21628

http://www.ClayCoGov.com