Clay County, Missouri
Land Survey Document

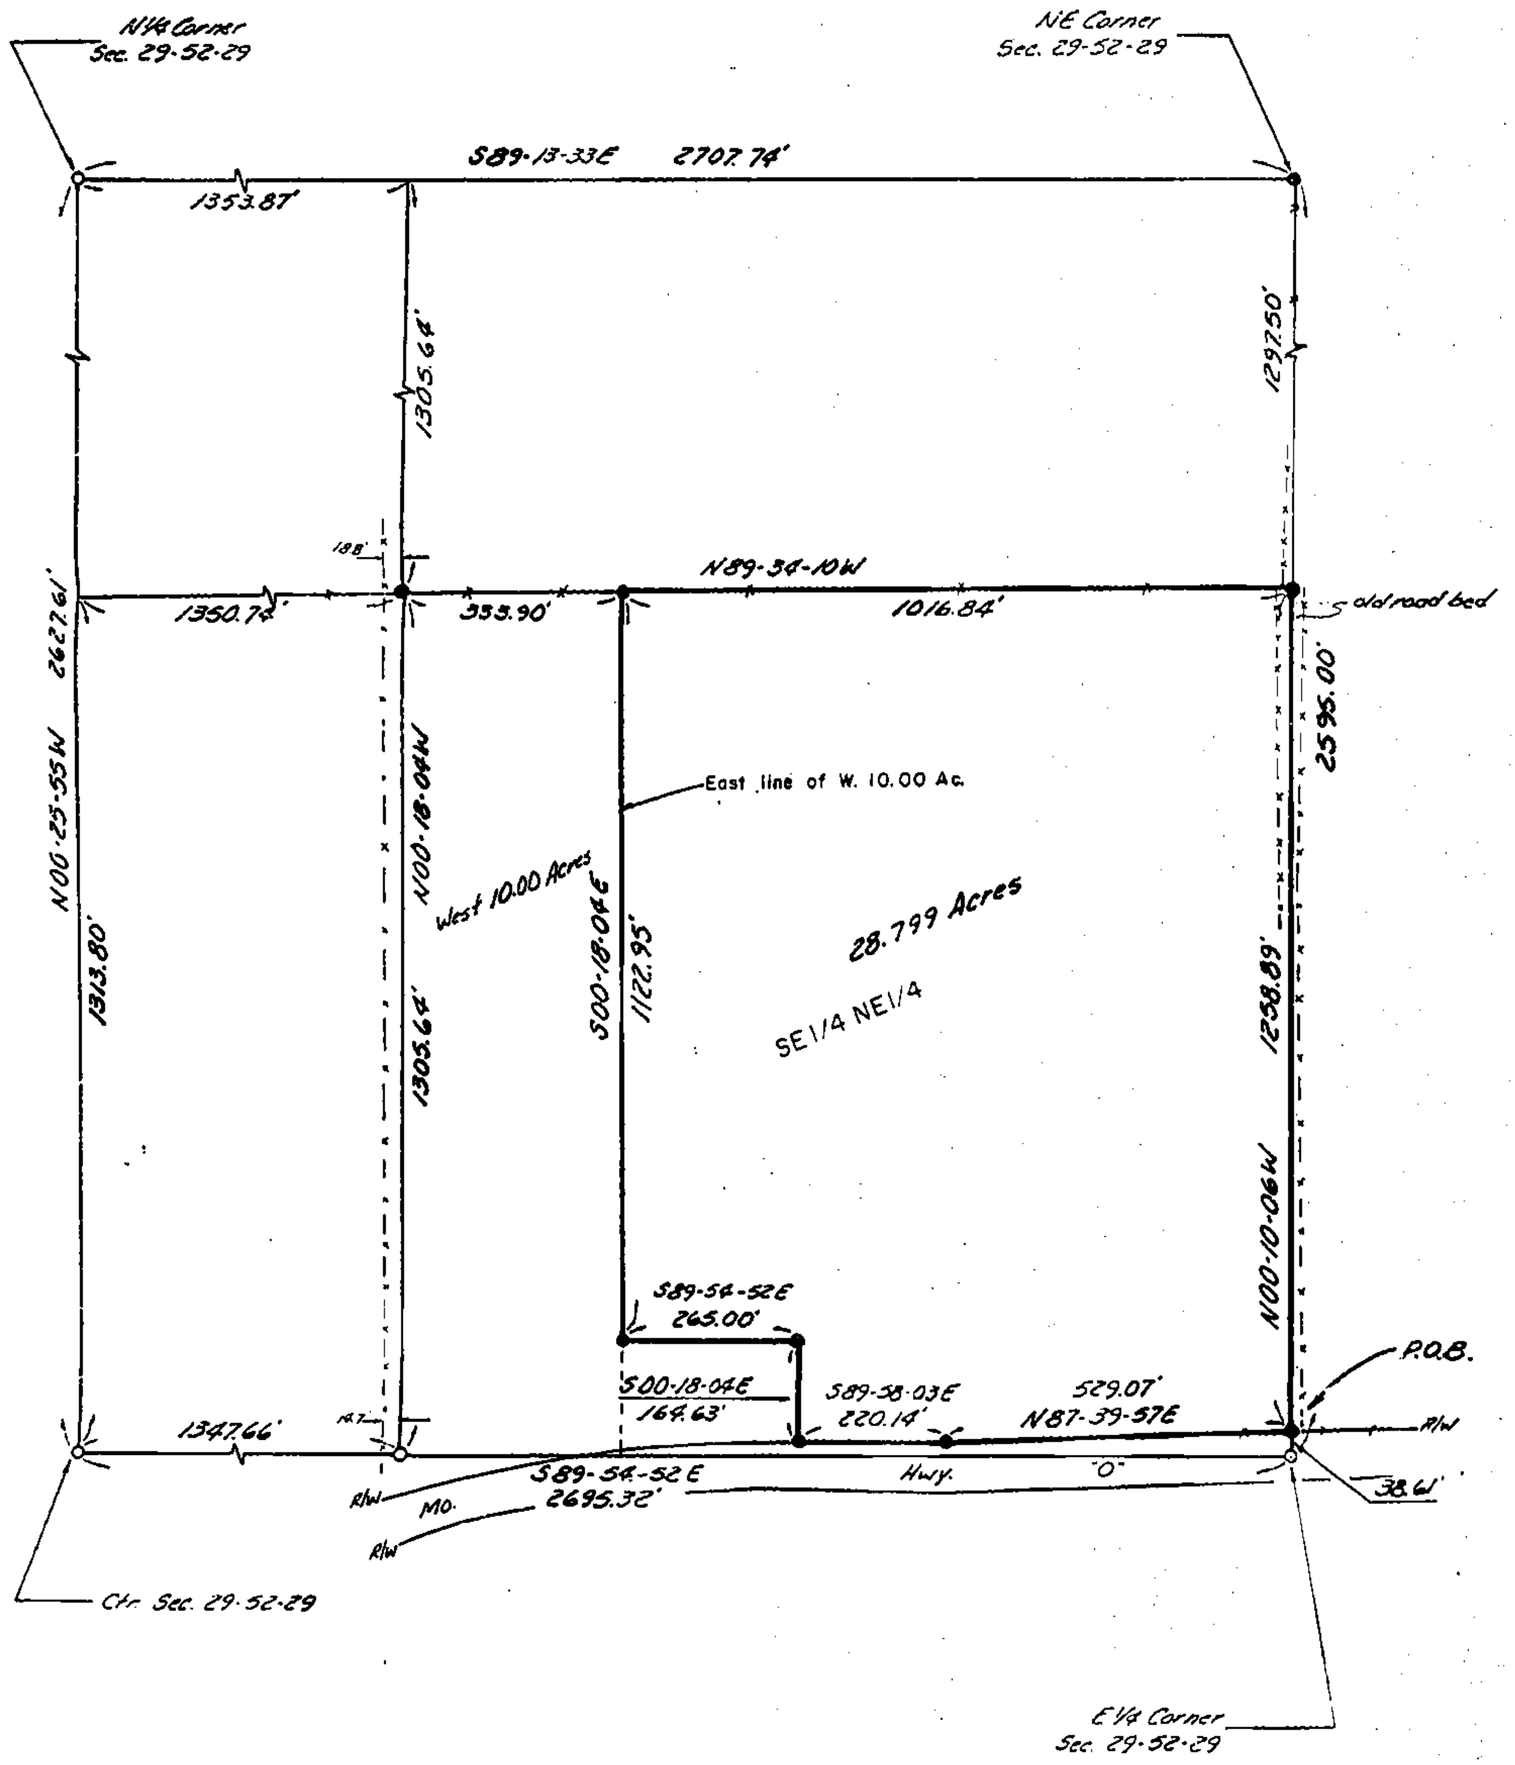

DESCRIPTION

That portion of the SE¼ of the NE¼ of Section 29, T52N, R29W of the 5th P.M., Ray County, Missouri described as follows: Beginning at the intersection of the North right of way line of Missouri Highway "O" with the East line of said SE¼NE¼, said point being N00-10-06W, 38.61 feet from the E¼ corner of said Section 29; thence N00-10-06W, 1258.89 feet along said East line to the NE corner of said SE¼NE¼; thence N89-34-10W, 1016.84 feet along the North line of said SE¼NE¼ to the East line of the West 10.00 acres thereof; thence S00-18-04E, 1122.95 feet along the East line of said West 10.00 acres; thence S89-54-52E, 265.00 feet parallel with the South line of said SE¼NE¼; thence S00-18-04E, 164.63 feet parallel with the West line of said SE¼NE¼ to the North right of way line of Missouri Highway "O"; thence S89-58-03E, 220.14 feet along said R.O.W. line; thence N87-39-57E, 529.07 feet along said R.O.W. line to the point of beginning. Said portion contains 28.799 acres and is subject to all easements and restrictions of record.

1" = 200'

O - 1/2" bar found
O - 3/8" bar found
- 1/2" bar set

9/16/83 9:00
750-Sorie

SURVEYOR'S CERTIFICATION

I hereby certify that this plan, plat, map, survey or report was prepared by me or under my direct personal supervision and that I am a duly registered Land Surveyor under the laws of the State of MISSOURI.

Date: 5-13-83 Signed: David J. Monroe
David J. Monroe MO. REG. NO. 1433

STATE OF MISSOURI
DAVID J. MONROE
NUMBER LS-1433
REGISTERED LAND SURVEYOR

M & M LAND SURVEYING SERVICE, INC.
RAY COUNTY COURTHOUSE
P.O. BOX 83, RICHMOND, MO 64085
OFFICE 816 / 776-8343 HOME 816 / 398-4573

SURVEYED: FOR: LAURA DUNCAN
ORRICK, MO.

5-12-83	M&M-1	1" = 200'	DM	83-19

750-21641

LANE BLUEPRINT CO.

http://www.ClayCoGov.com