Clay County, Missouri
Land Survey Document

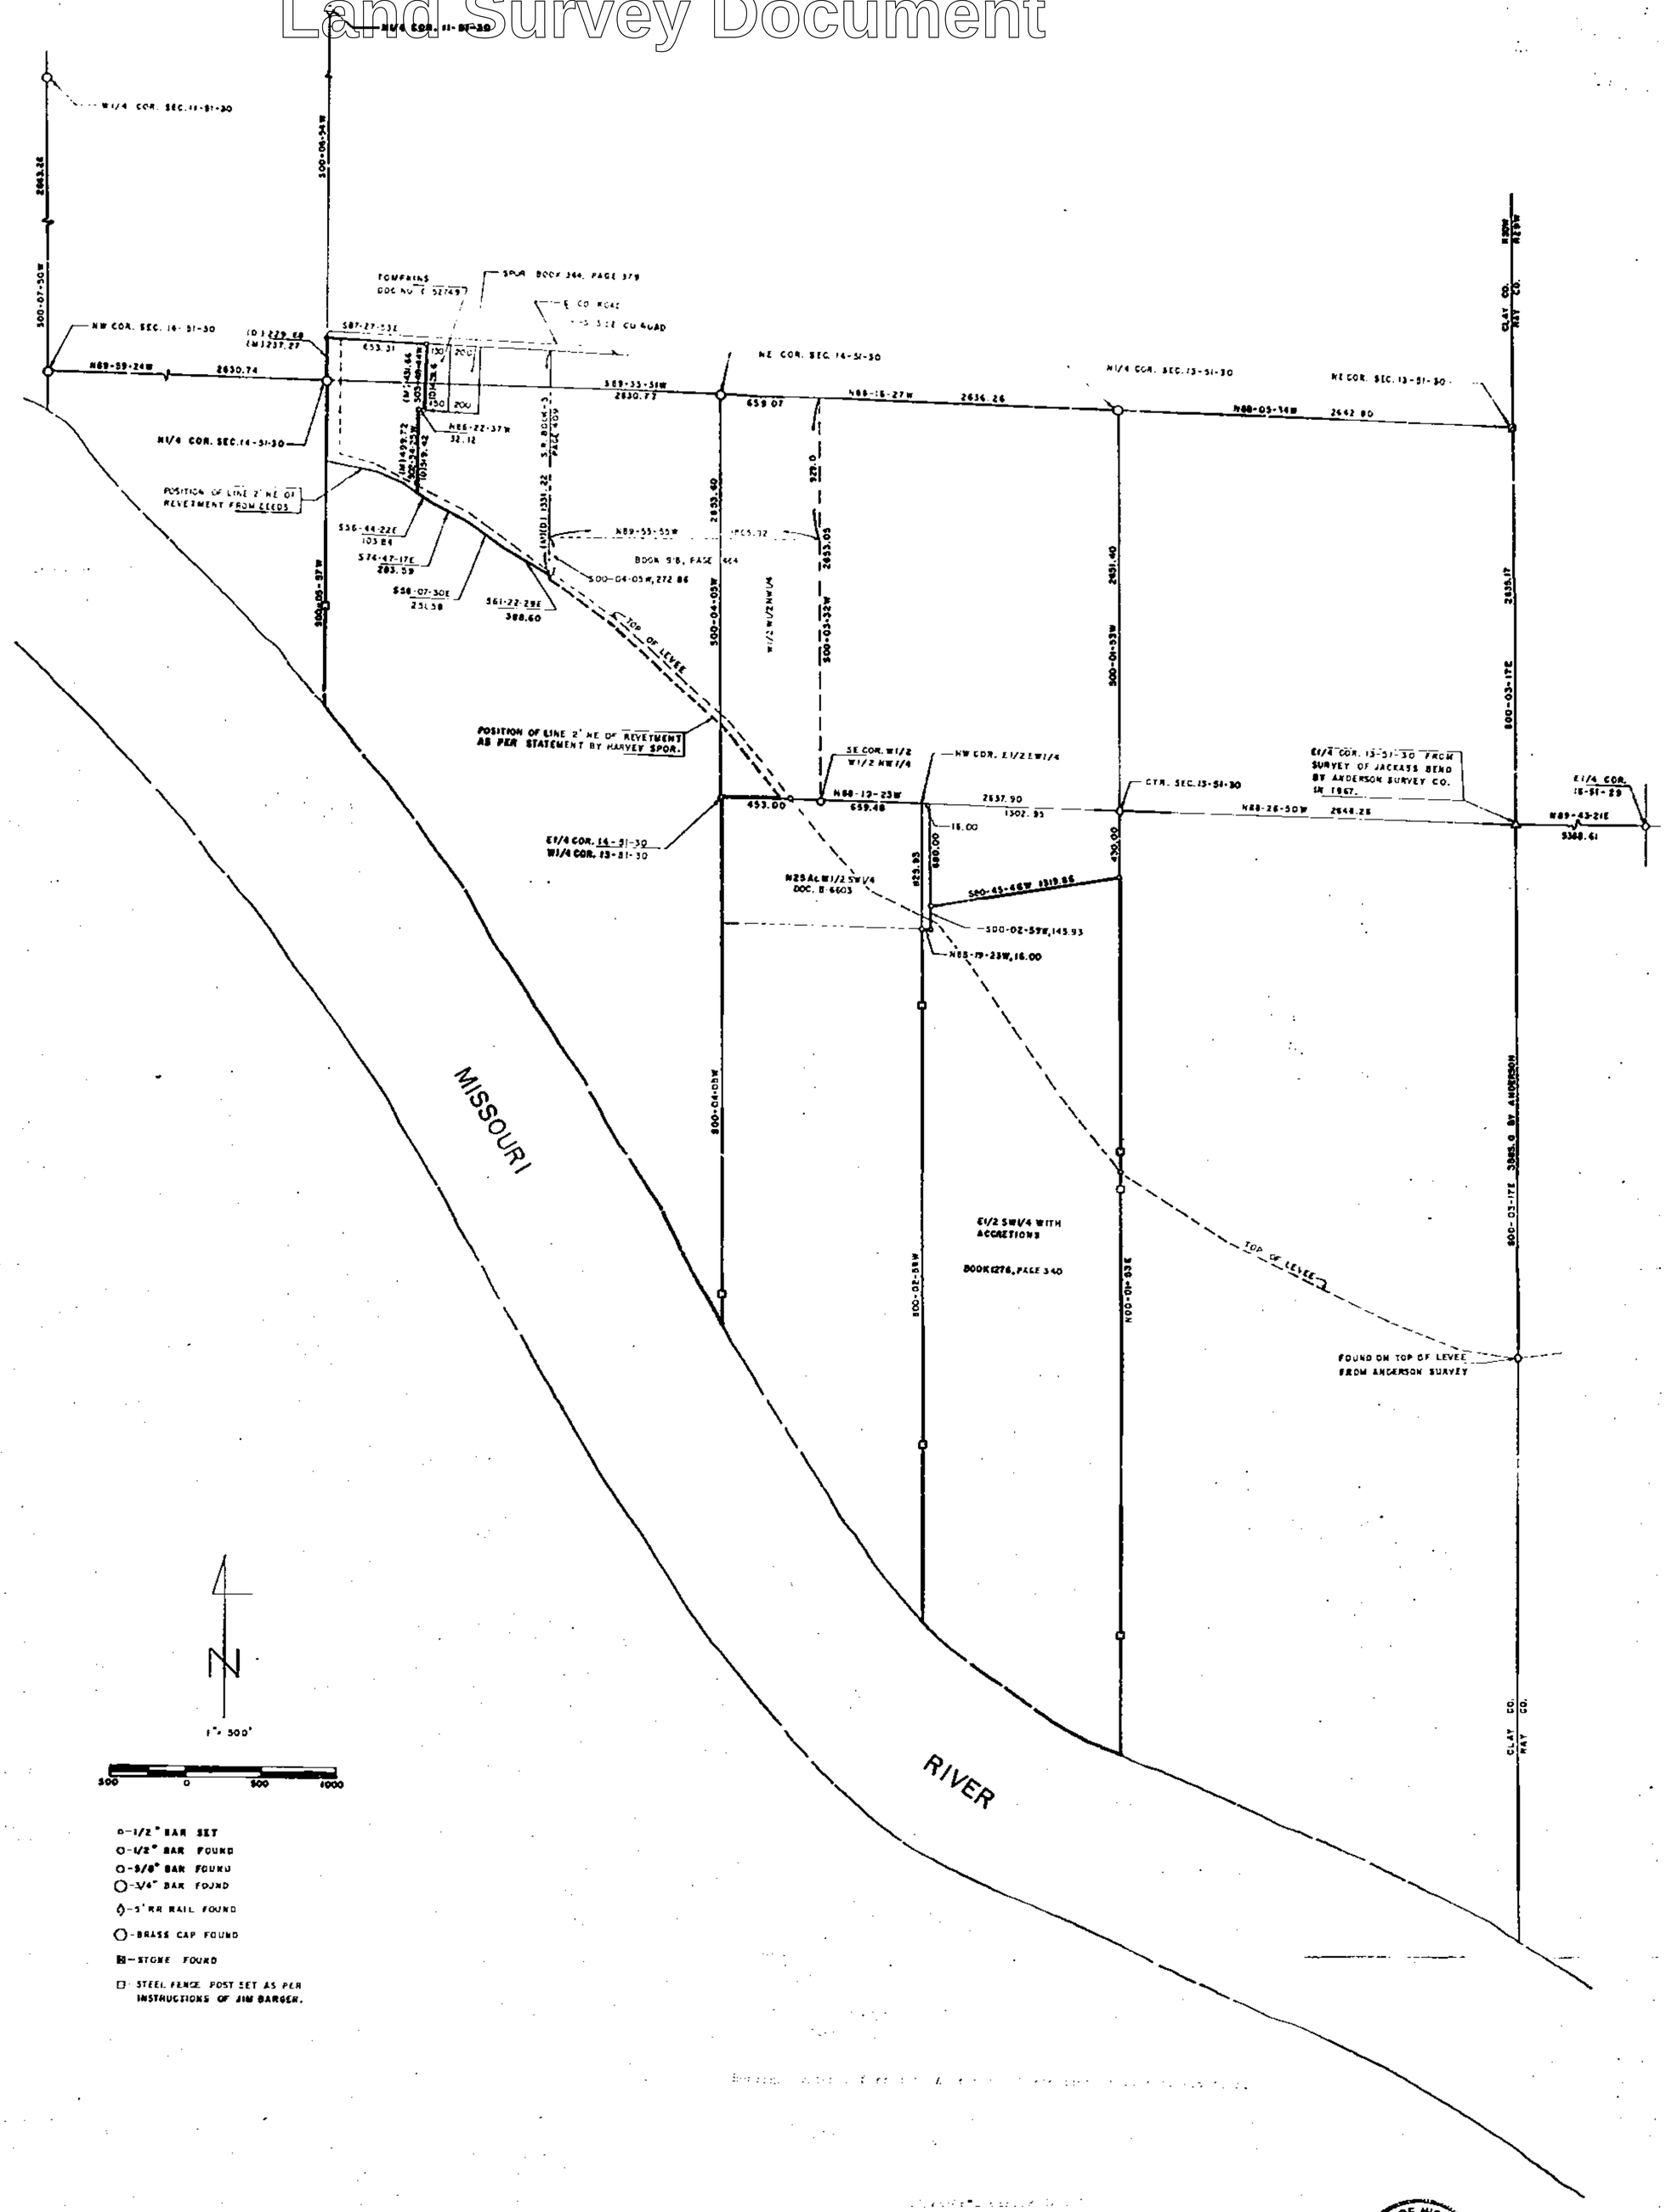


I hereby certify that this survey was made by me or under my supervision and that it meets the current Missouri Standards for Property Boundary Surveys.

Date: 6-28-83 David J. Monroe

STATE OF MISSOURI DAVID J. MONROE NUMBER LS-1455 REGISTERED LAND SURVEYOR

| PROJECT 83-17 | DATE 6-23 | M&M LAND SURVEYING SERVICE, INC. | SURVEY FOR: BOB JARVIS | BETH LONG | ENGINEER / DESIGNER / DRAFTSMAN D.M. / CHECKER | REVISIONS | BY | DATE |
|---|---|---|---|---|---|---|---|---|
| 1983 | | P.O. BOX 83 RICHMOND, MO. 64085 | WALNUT CREEK, CA. | DENNISON, IA. | | | | |

750-21661

http://www.ClayCoGov.com