Clay County, Missouri
Land Survey Document

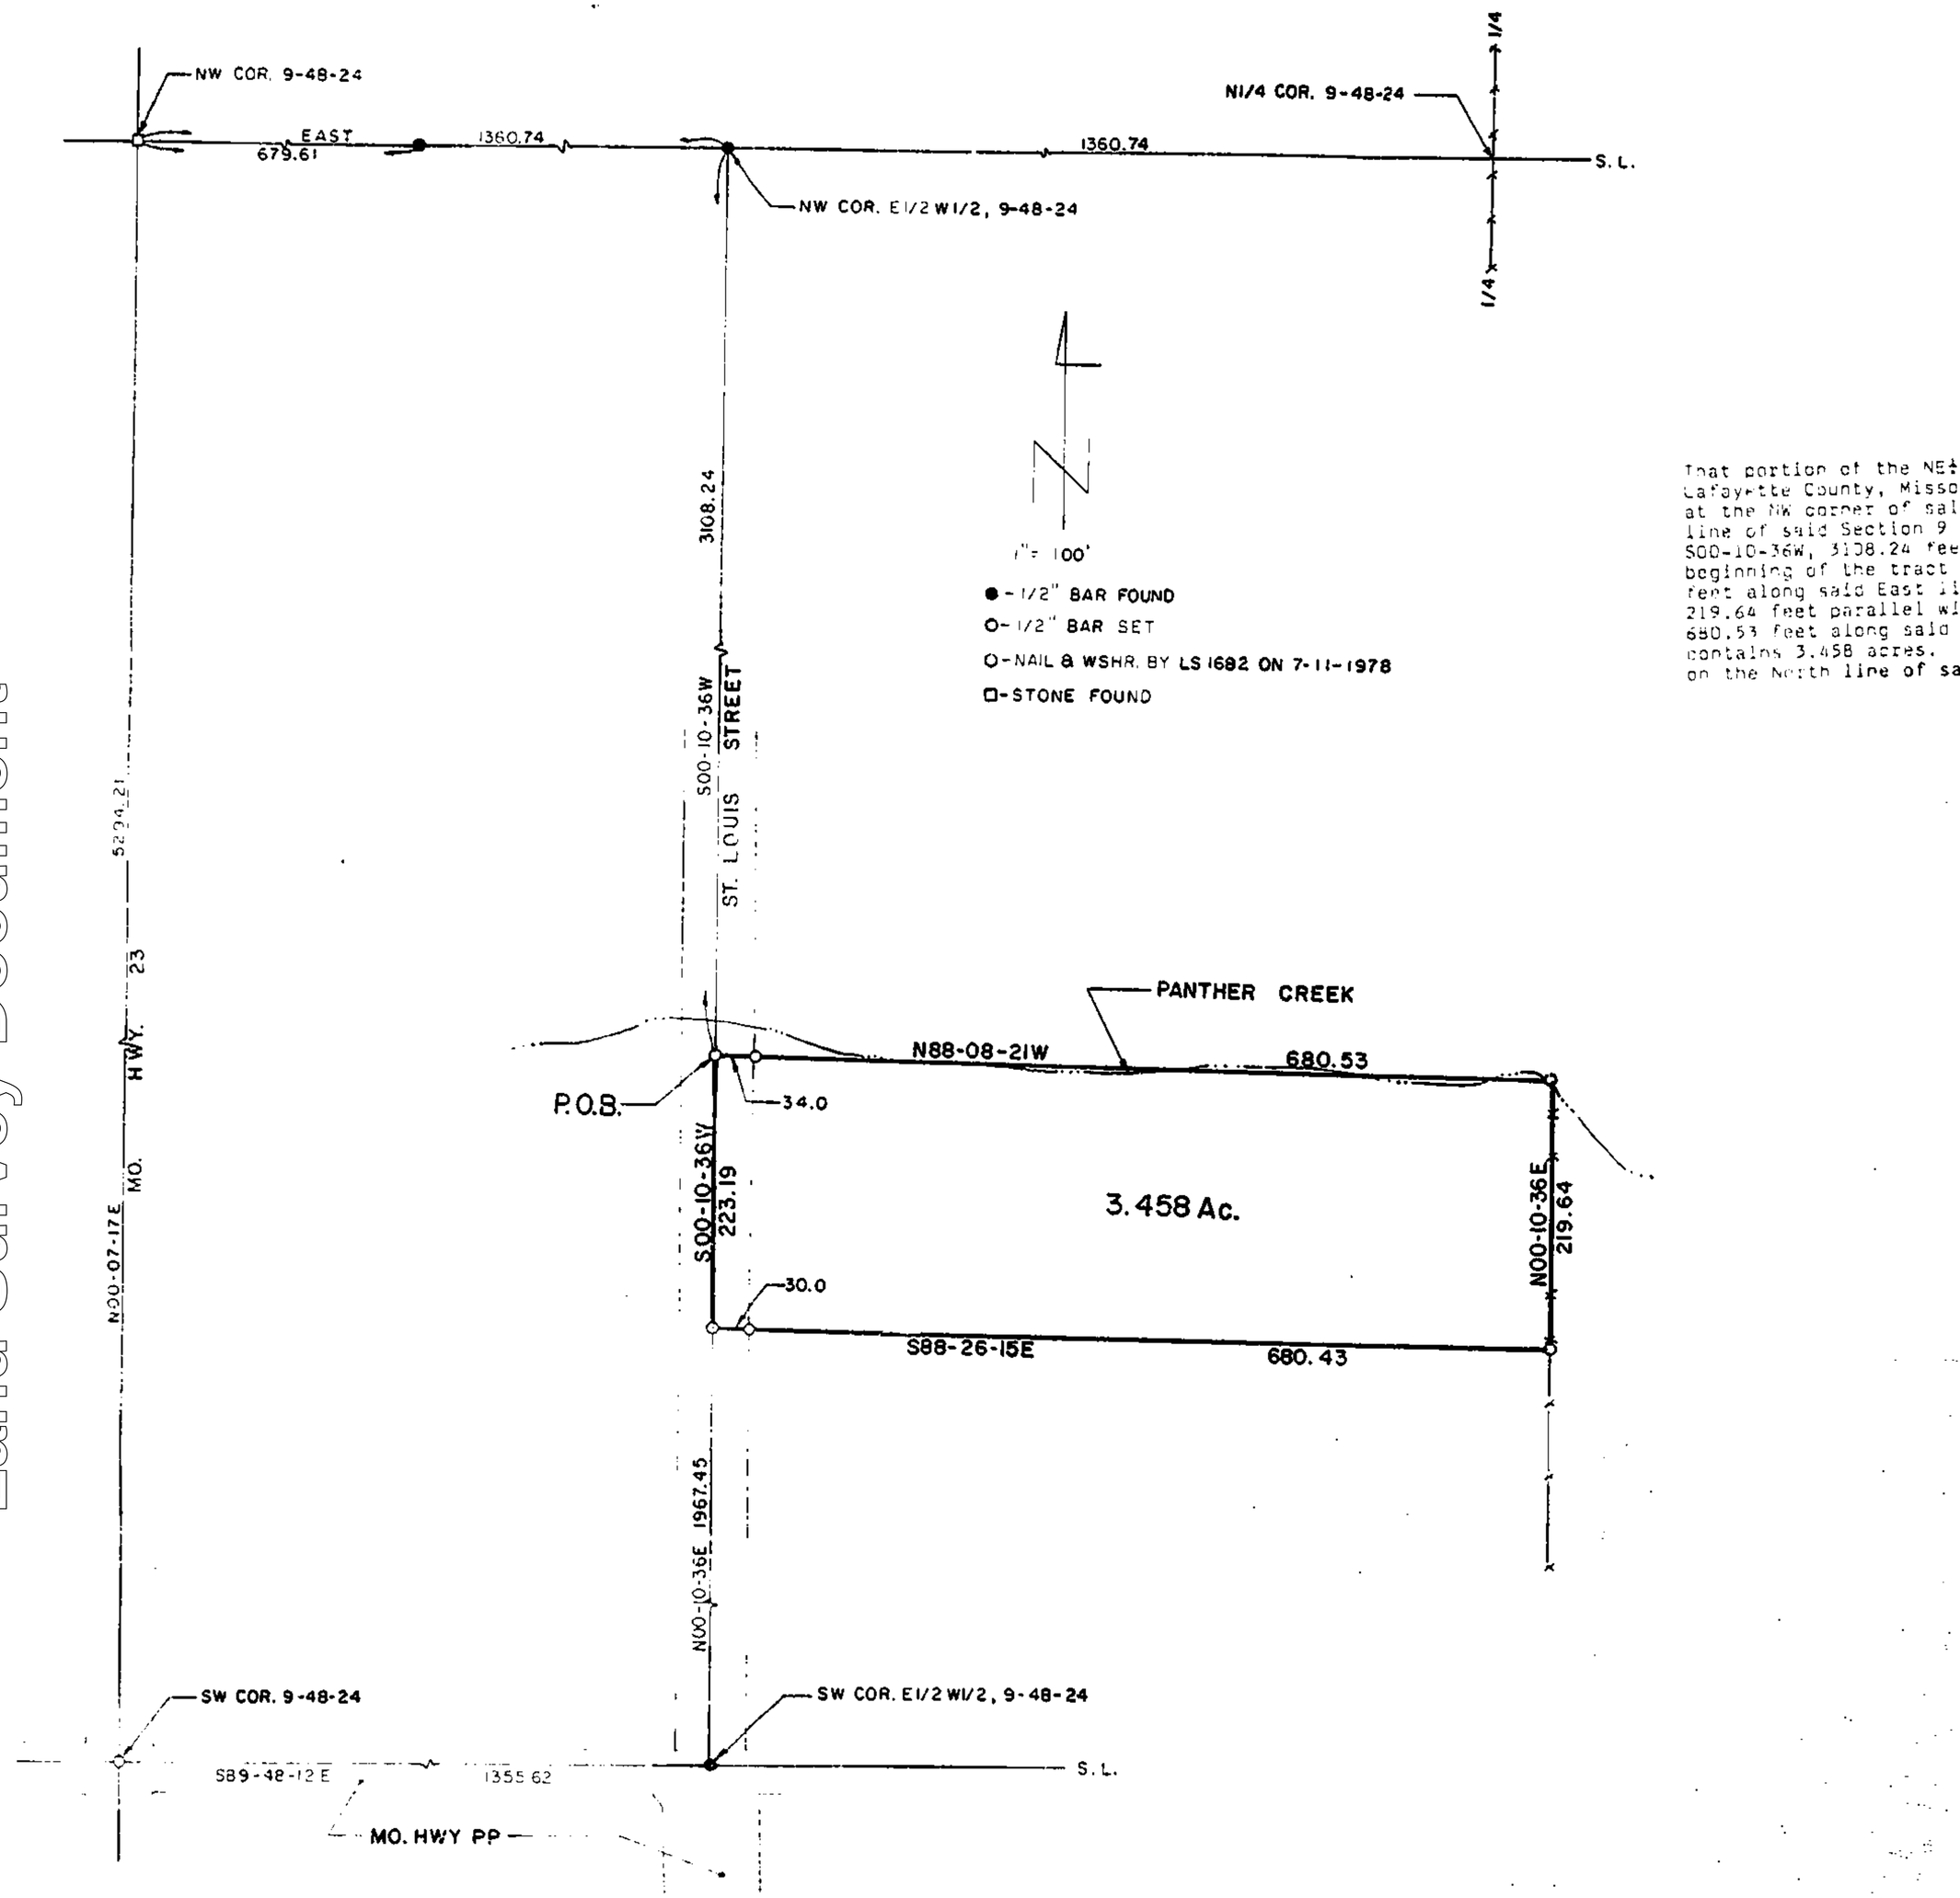

DESCRIPTION

That portion of the NE¼ of the SW¼ of Section 9, T48N, R24W of the 5th P.M., Lafayette County, Missouri described as follows: Commencing at a stone found at the NW corner of said Section 9; thence East, 1360.74 feet along the North line of said Section 9 to the NW corner of the E½ of the W½ thereof; thence S00-10-36W, 3108.24 feet along the West line of said E½W½ to the point of beginning of the tract of land to be herein described; thence S00-10-36W, 223.19 feet along said East line; thence S88-26-15E, 680.43 feet; thence N00-10-36E, 219.64 feet parallel with said East line to Panther Creek; thence N88-08-21W, 680.53 feet along said Panther Creek to the point of beginning. Said portion contains 3.458 acres. Bearing system derived by assuming a direction of East on the North line of said Section 9.

STATE OF MISSOURI
DAVID J. MONROE
NUMBER LS-1433
REGISTERED LAND SURVEYOR

5/29/84 JM
750-Series

SURVEYOR'S CERTIFICATION

I hereby certify that this plan, plat, map, survey or report was prepared by me or under my direct personal supervision and that I am a duly registered Land Surveyor under the laws of the State of MISSOURI.

Date: 3-29-84 Signed: David J. Monroe
David J. Monroe MO. REG. NO. 1433

M & M LAND SURVEYING SERVICE, INC.
RAY COUNTY COURTHOUSE
P.O. BOX 83, RICHMOND, MO 64085
OFFICE 816 / 776-5343 HOME 816 / 398-4576

SURVEY FOR: OMAR THIEMAN
CONCORDIA, MO.

3-29-1984	84-13	1"= 100'	DM	84-207

750-22007

LANE BLUEPRINT CO. 221 7520

http://www.ClayCoGov.com