Clay County, Missouri
Land Survey Document

Filed with Missouri Department of Natural Resources
September 21st 1984
Date

PART OF THE S.E. 1/4 OF THE N.W. 1/4 AND PART OF THE S.W. 1/4 OF THE N.E. 1/4 OF SEC. 20, TWP. 48 N., RNG. 8 W., CALLAWAY COUNTY, MO.

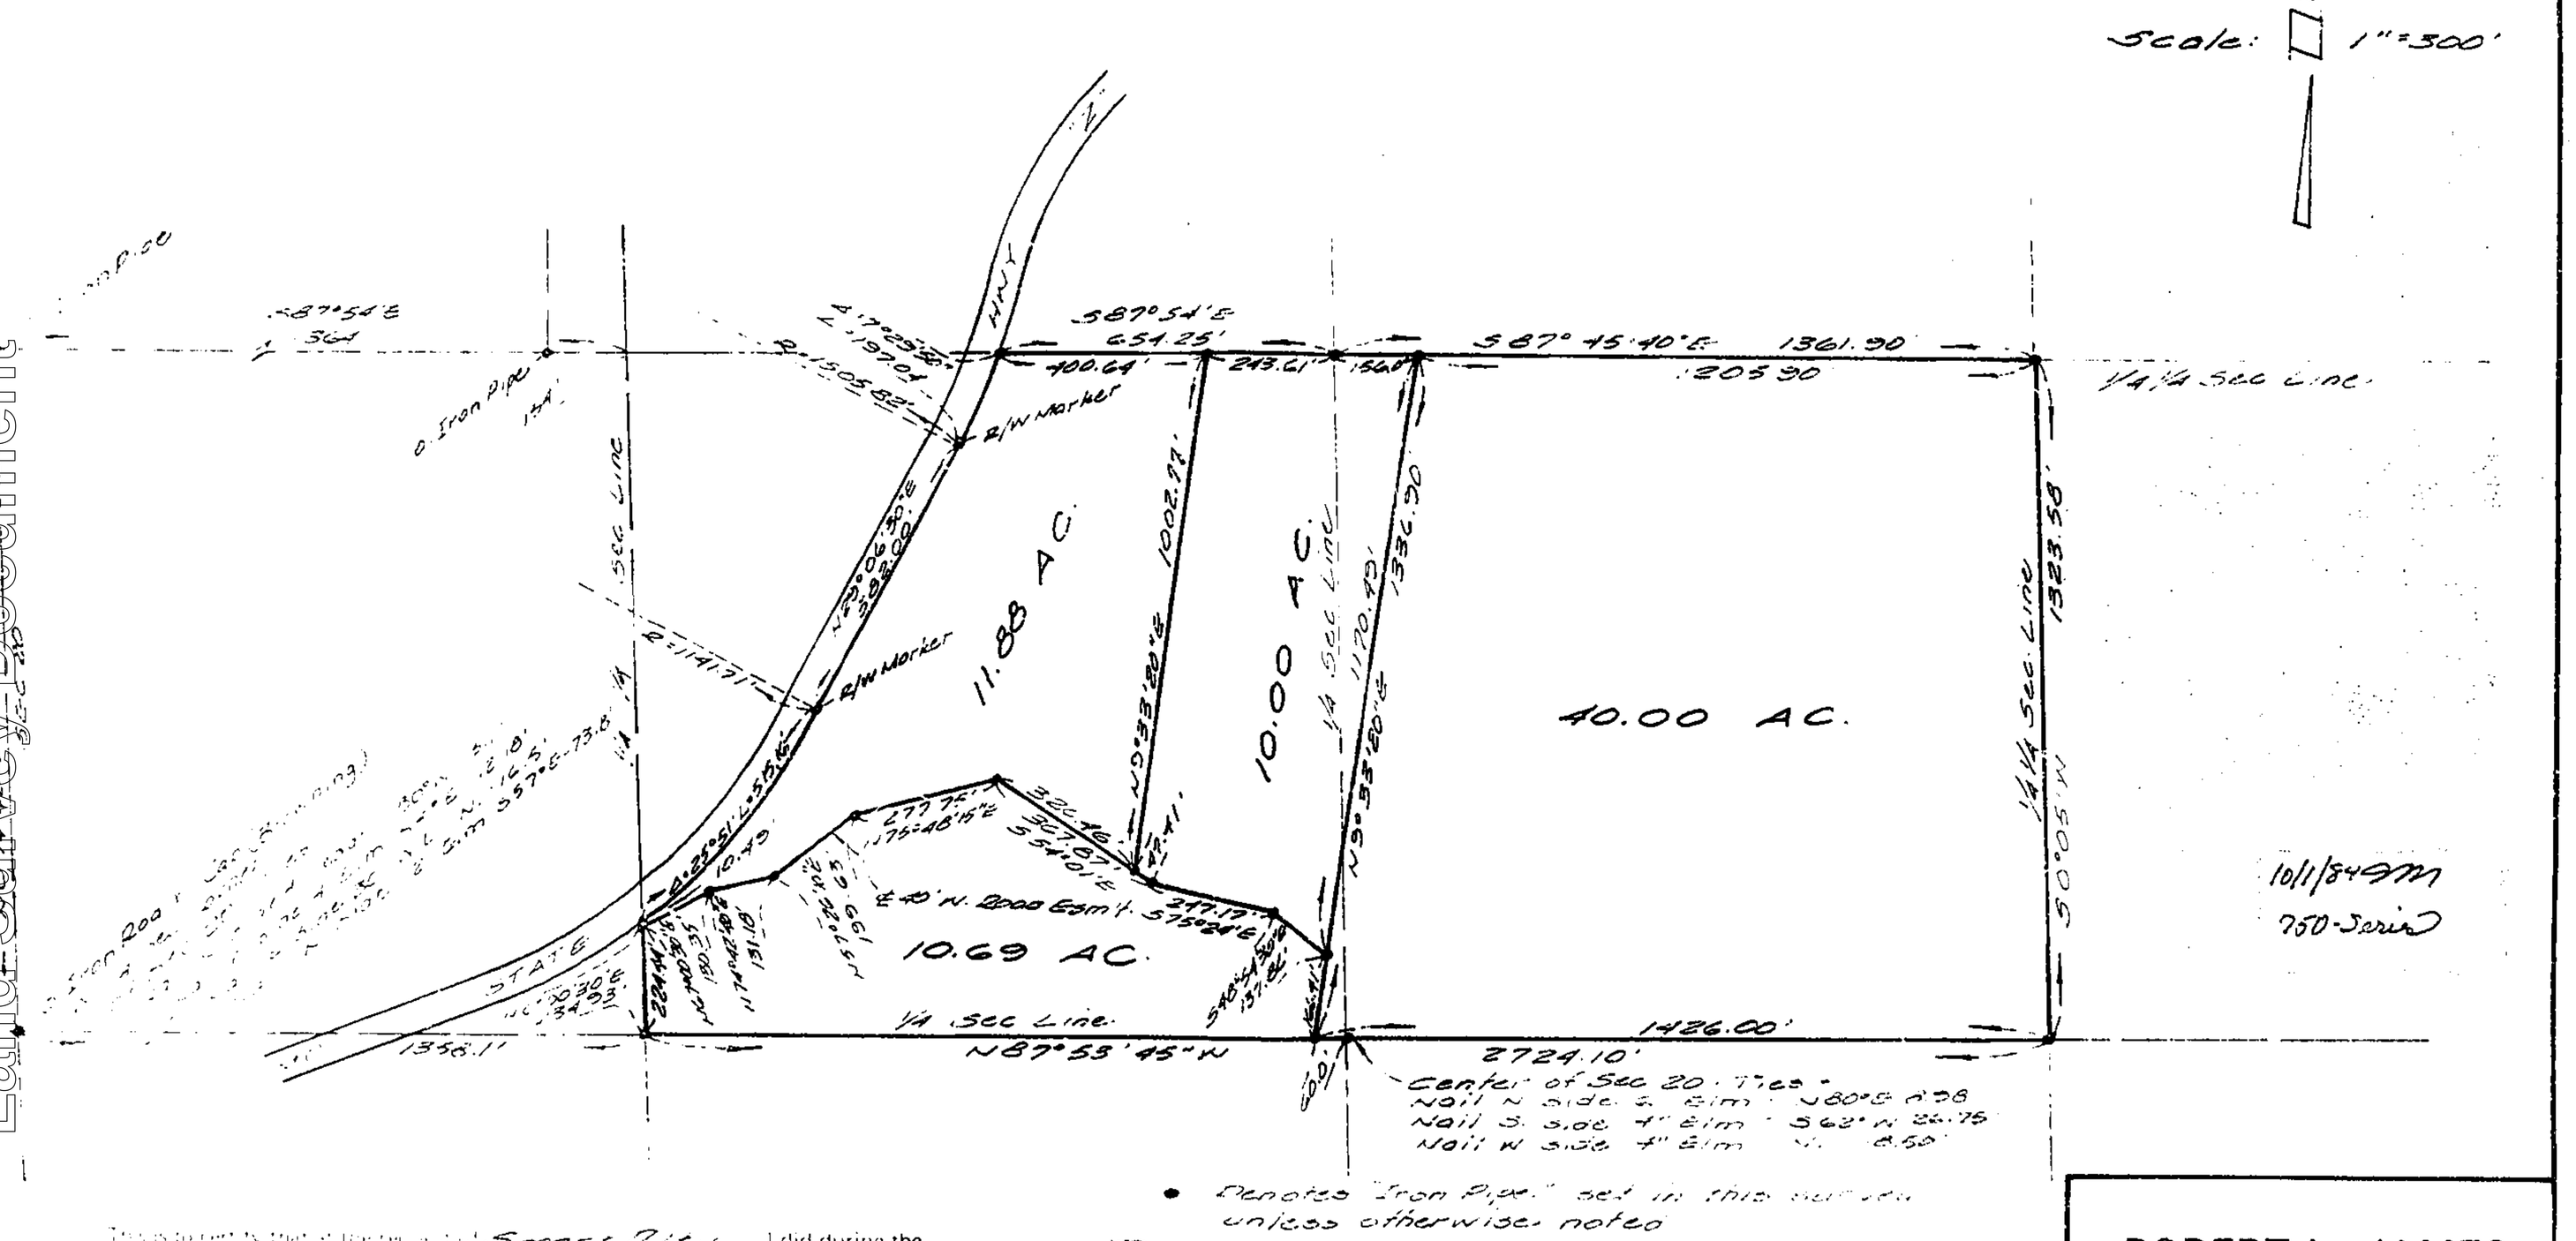

• Denotes "Iron Pipe" set in this survey unless otherwise noted

This is to certify that at the request of Smart City I did during the month of [illegible] 1984 make a survey of a tract of land as described in the above title, and that the results of that survey are correctly shown hereon.

BY [signature]
Registered Land Surveyor

750-22145

ROBERT L. JAMES
Engineer - Surveyor
MONTGOMERY CITY, MO. 63361
TELEPHONE 314-564-2648

http://www.ClayCoGov.com